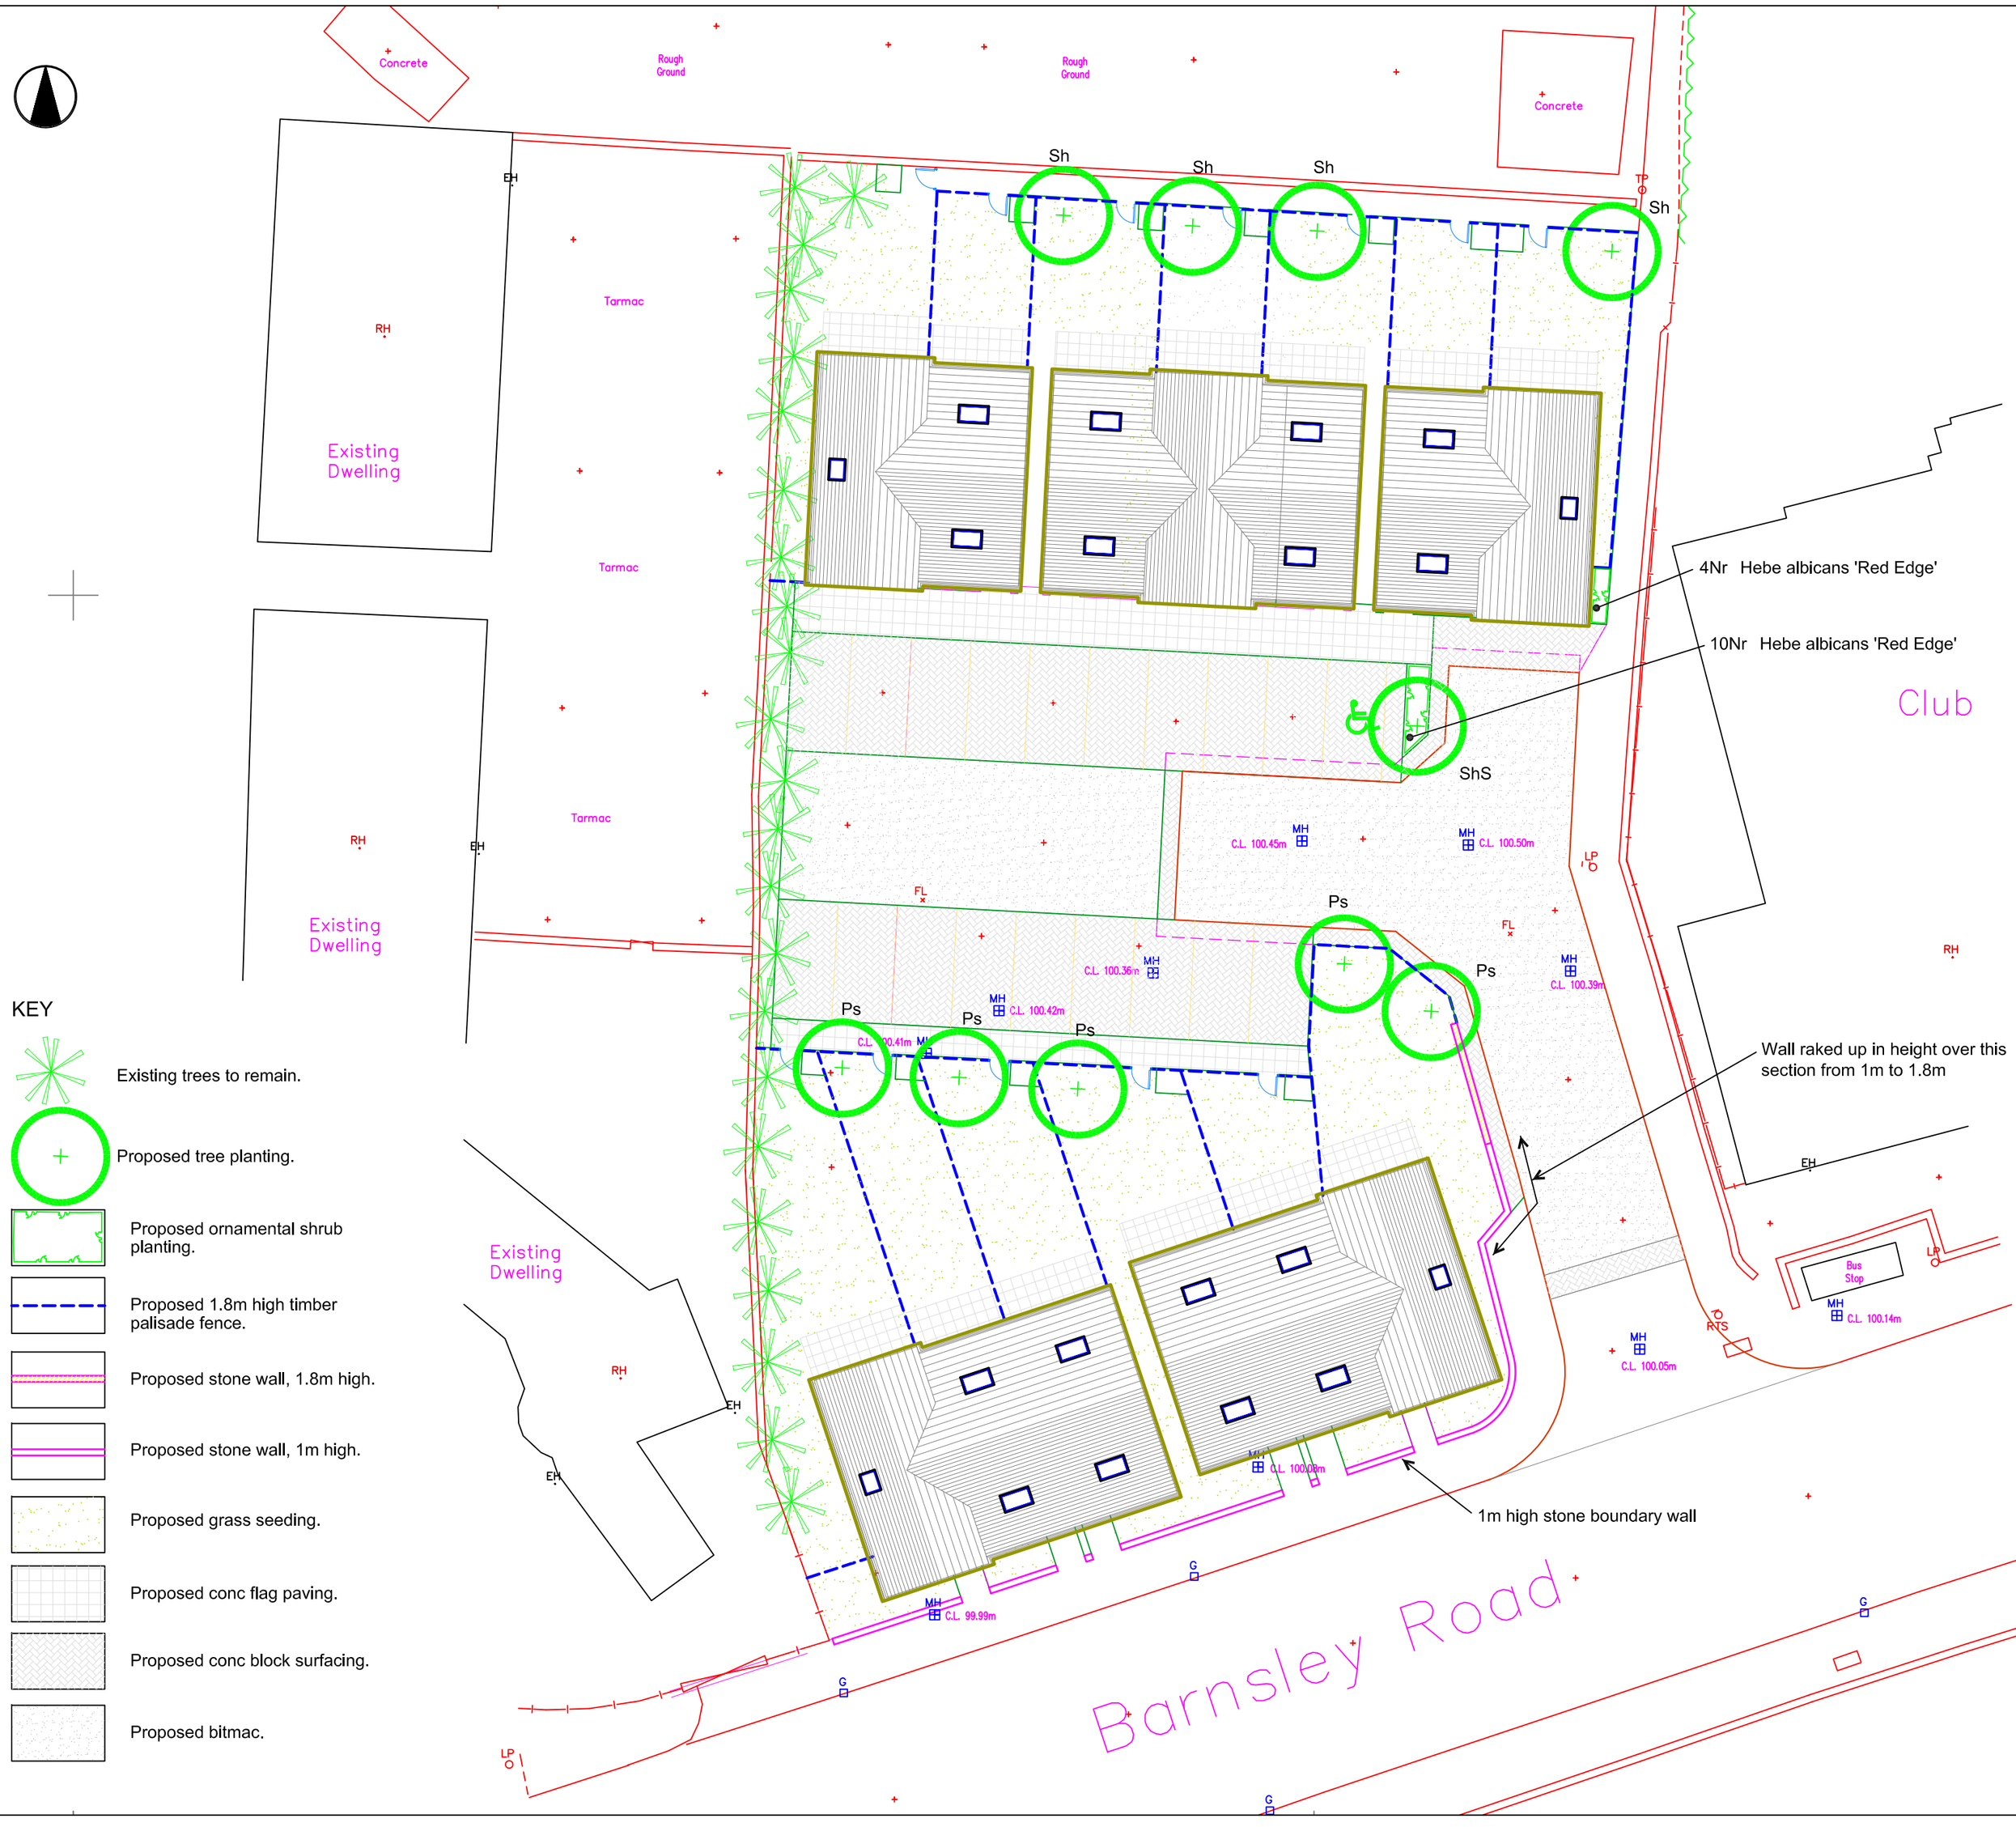


KEY

- Existing trees to remain.
- Proposed tree planting.
- Proposed ornamental shrub planting.
- Proposed 1.8m high timber palisade fence.
- Proposed stone wall, 1.8m high.
- Proposed stone wall, 1m high.
- Proposed grass seeding.
- Proposed conc flag paving.
- Proposed conc block surfacing.
- Proposed bitmac.

TREE SCHEDULE

SPECIES		NOS REQD
	Ht in m	3.0-3.5
	Girth in cm	10-12
Prunus sargentii (Ps)		5
Sorbus x hupehensis (Sh)		5

Foundation design of new buildings shall accommodate proposed tree planting in accordance with NHBC guidelines.

SHRUB SCHEDULE

Nr	Plant Name	Ht in cm	Container	Density /m²
14	Hebe albicans 'Red Edge'	20-30cm	3L	4.00

PREPARATION AND PLANTING

All plant material shall conform to BS3936 Parts 1and 4 and BS 4428.
Topsoil to comply with BS 3882, 1994.
Organic matter to be proprietary shrub planting compost, or approved compost derived from recycled organic matter.
Slow release fertiliser to be 'Enmag' or similar.

Standard tree planting

1 Trees shall be planted into pits of an appropriate size to accomodate the root system without restriction and shall be secured to a machine rounded stake using 1 no. tree tie with rubber spacer. Finished height of stake shall not exceed 1/3 height of staked tree above ground.
2 Tree pits to be back-filled with imported topsoil mixed with compost at a ratio of 3 parts soil to 1 part compost.

Shrub planting.

1 Shrubs to be planted into 400mm depth of high quality topsoil complying with BS3882, 1994.
2 Organic matter to be spread over planting area and cultivated into soil to a min 400mm depth.
3 Shrubs to be planted into prepared soil in pits large enough to accomodate full rootball.
4 Finished beds to be lightly forked over and dressed with 75mm depth coarse forest bark mulch.

AFTERCARE - 5 YEARS

1 Keep all shrub areas free from weed growth.
2 Annually apply a slow release fertiliser in spring in years 1 -4.
3 Replace all failures.
4 Prune all damaged or broken branches.
5 Top-up mulch in years 2 and 4 to maintain 75mm depth.
6 Check, and adjust as necessary, all tree ties and stakes.

cf landscape design

Oakleigh, Healey Road, Ossett, West Yorkshire WF5 8LN
Tel 01924 281164. Mob 07966 515360. e-mail catriona@landarch.demon.co.uk

client: Leisure Inns Developments

project: The Halfway Hotel, Goldthorpe

drawing title: Landscape proposals

scale	date	drwn by	drawing no
1:200 @ A2	Jan 09	CTF	S/G/249/1