



Proposed View A - A




Proposed View B - B



Proposed View C - C



Proposed View D - D

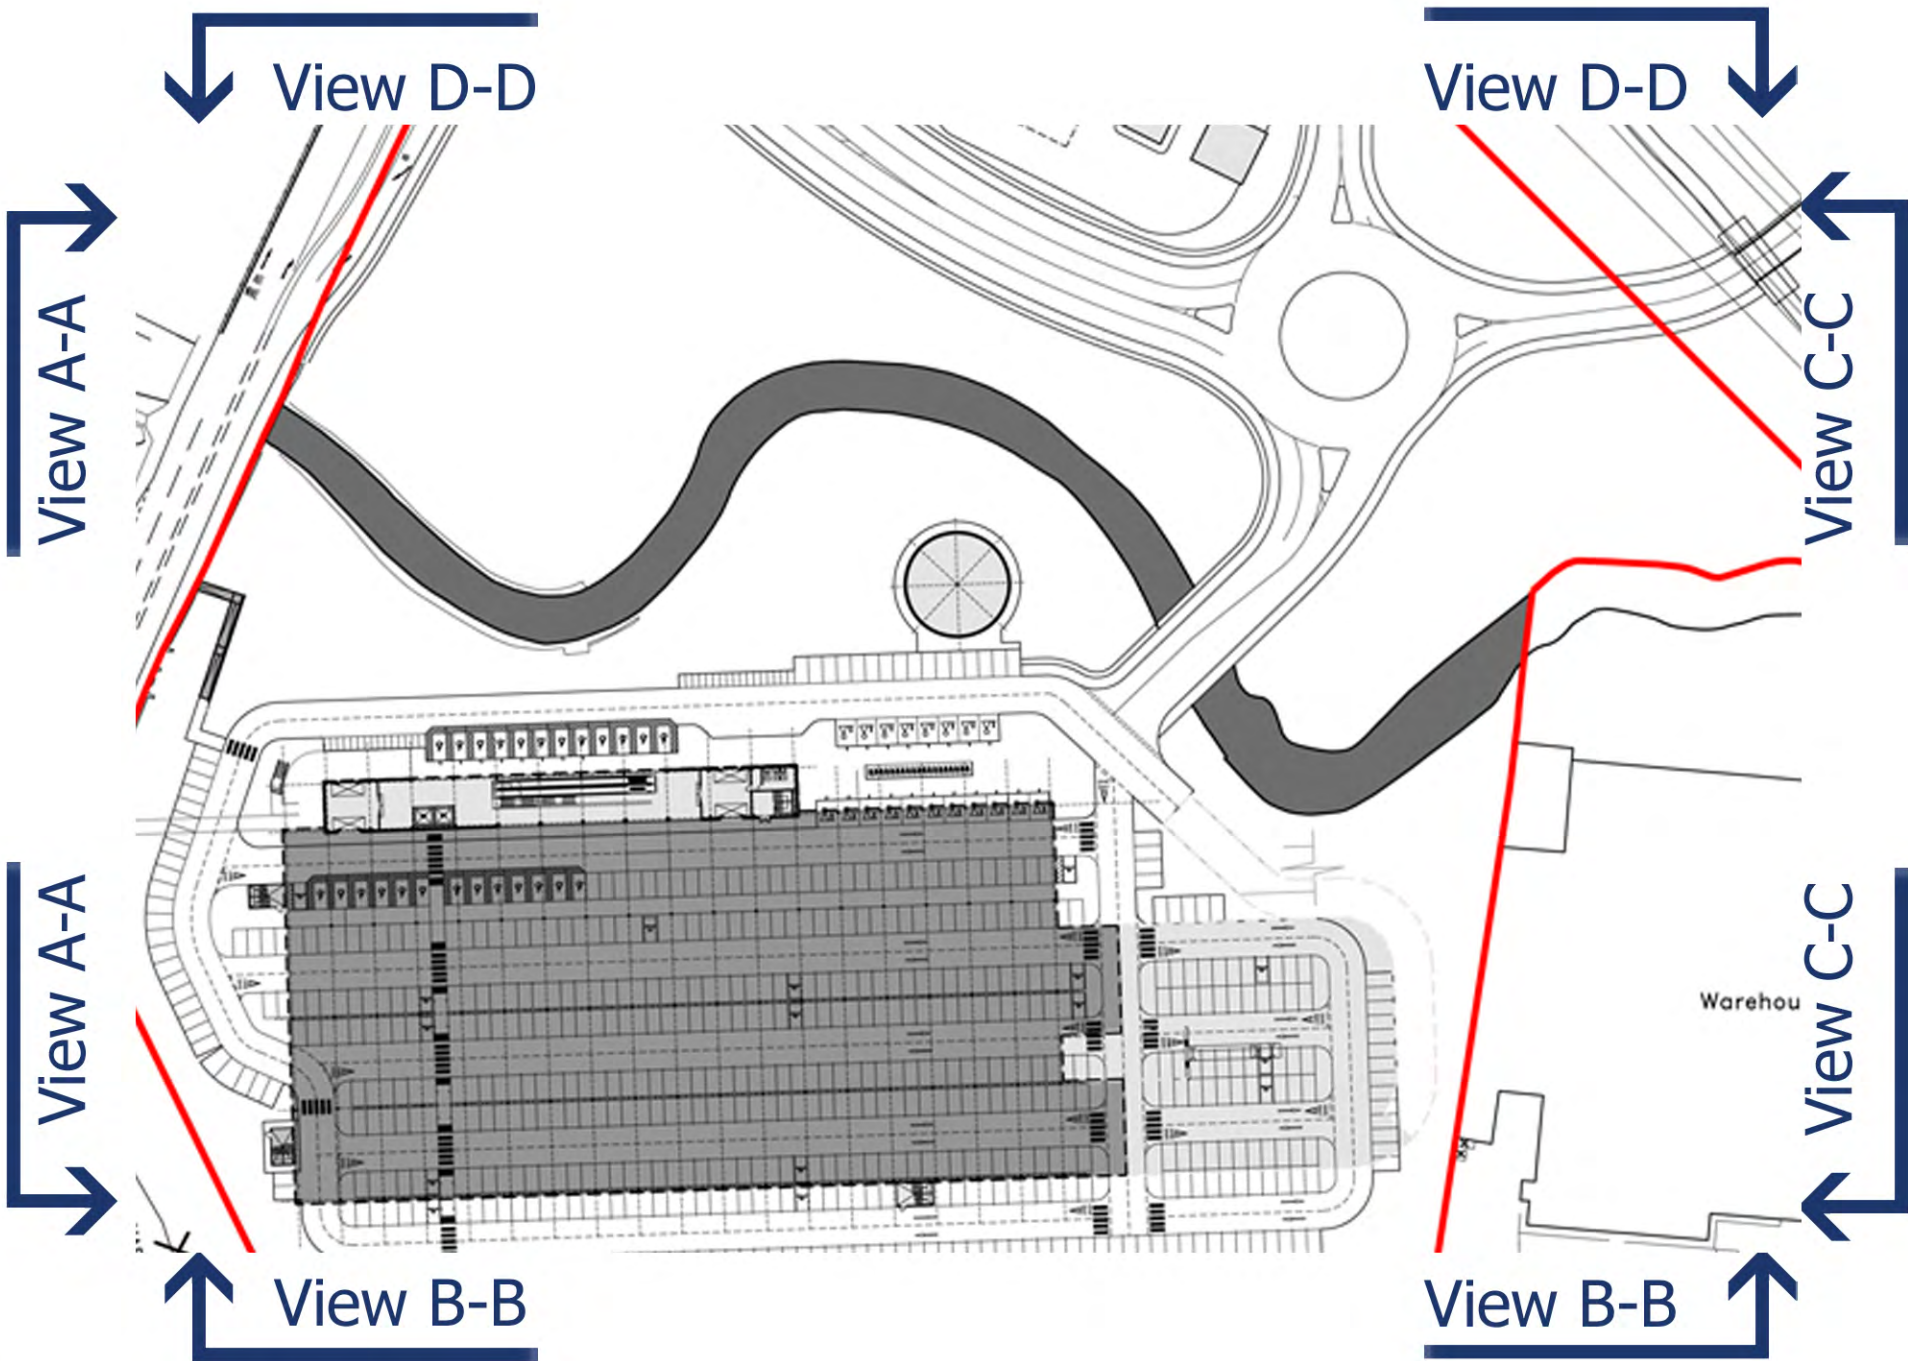

Proposed Site Plan



bateandtaylor
architects

www.bate-taylor.co.uk