

Plan 1: 100

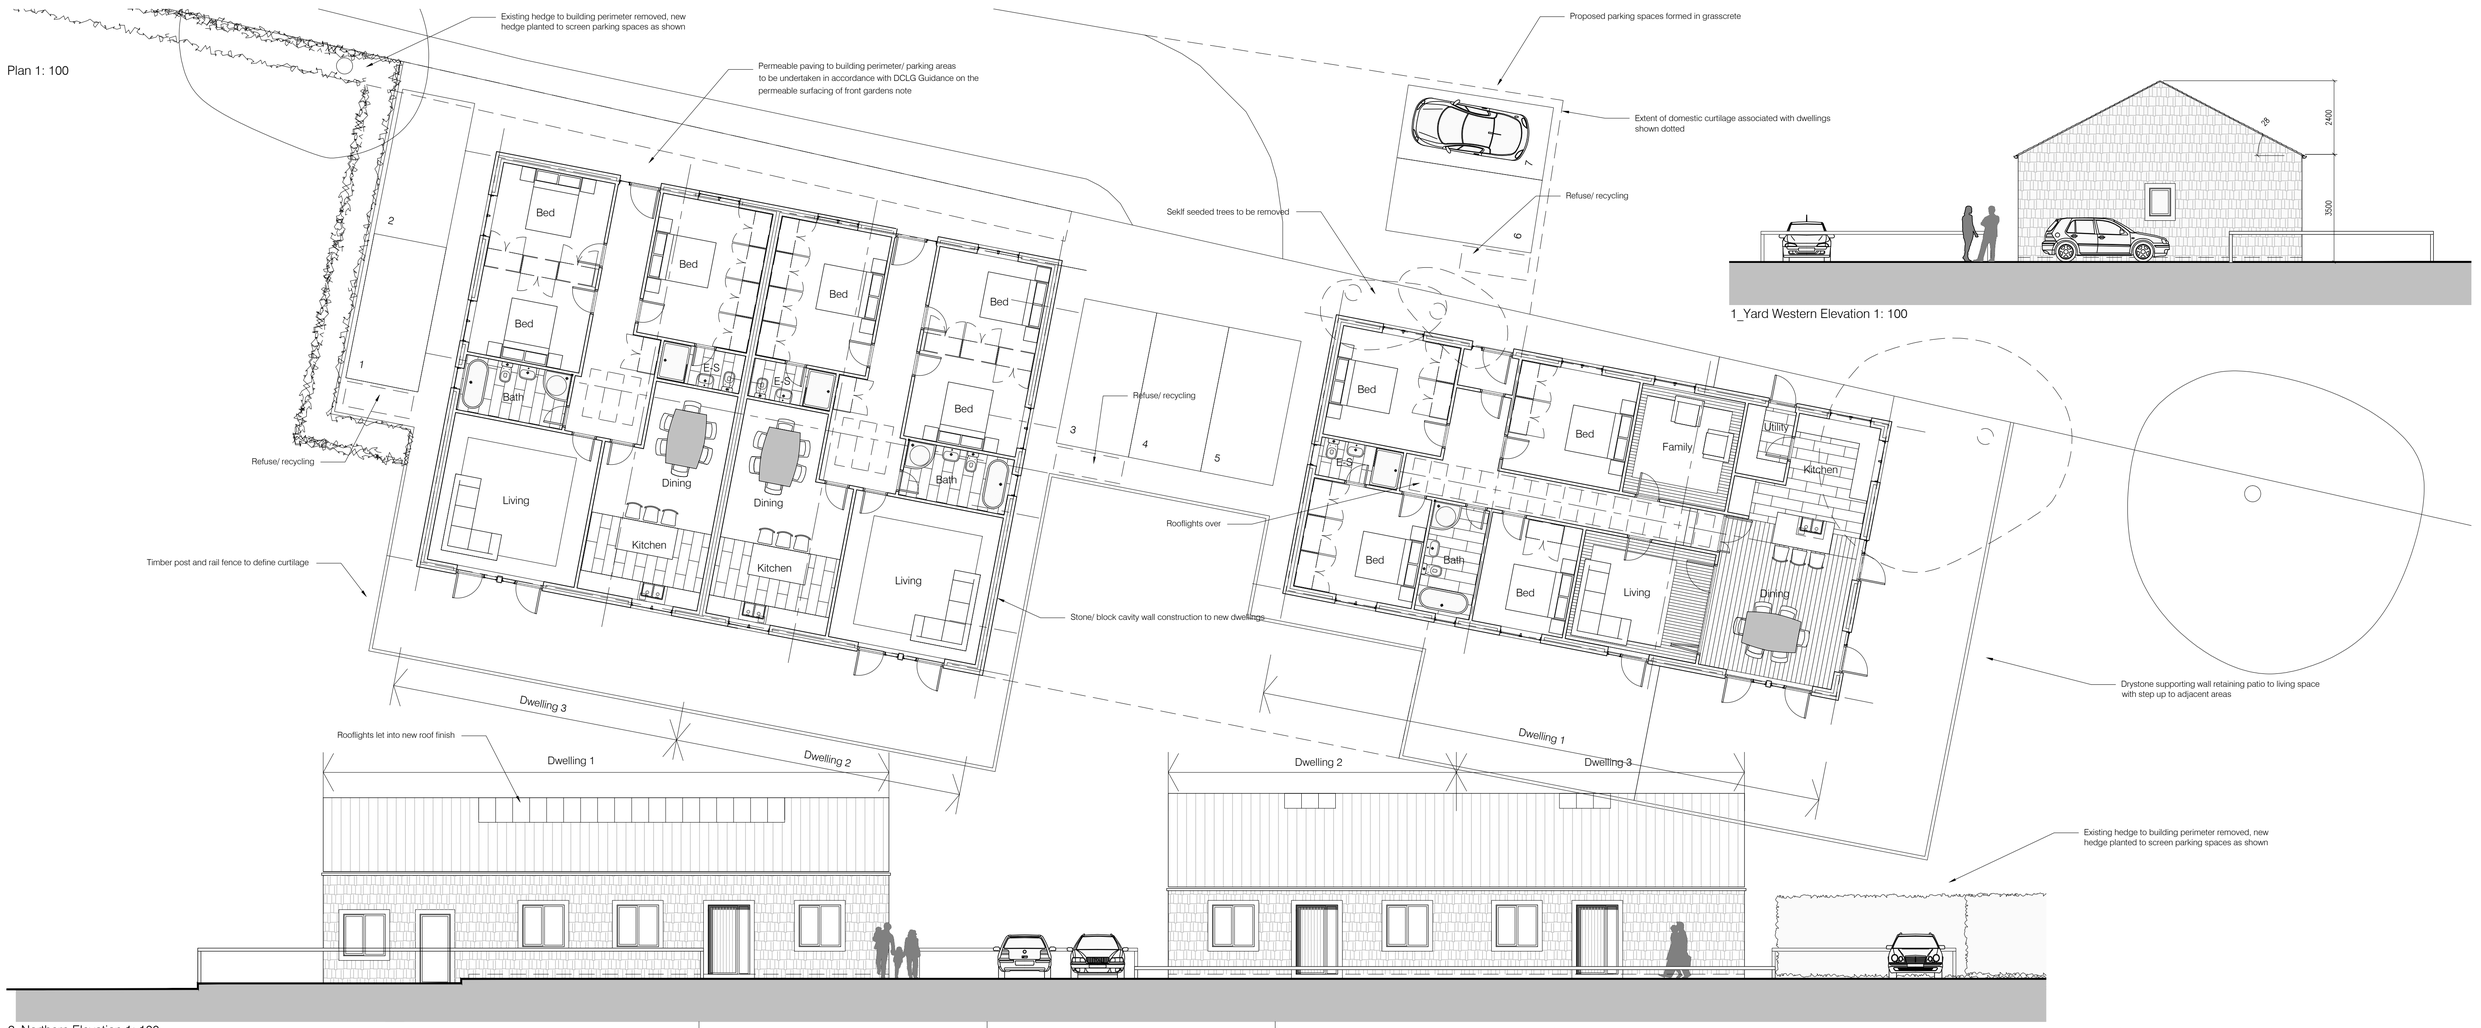

1_Yard Western Elevation 1: 100


2_Northern Elevation 1: 100

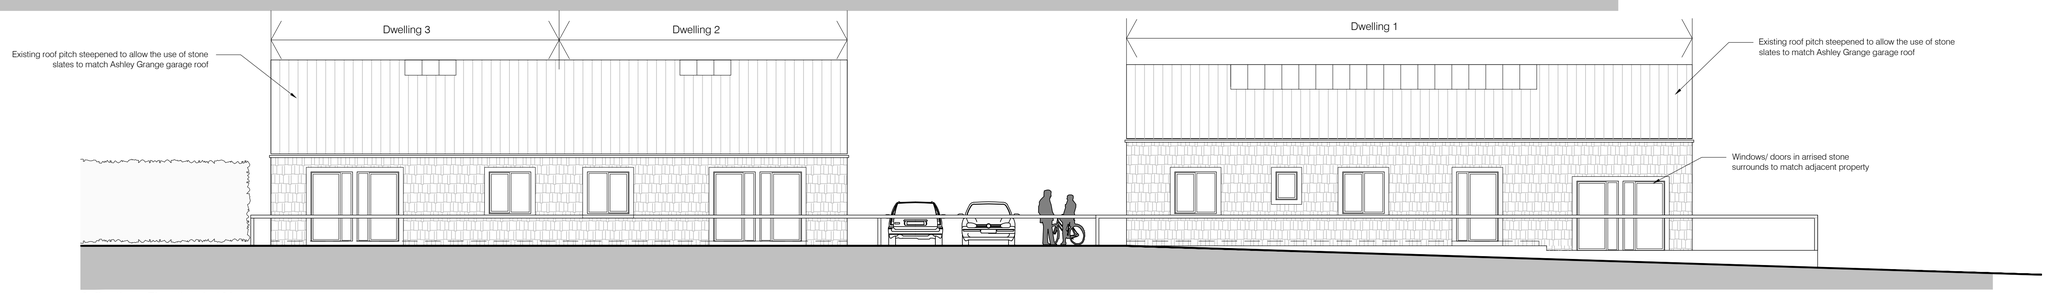

3_Southern Elevation 1: 100



4_Western Elevation 1: 100

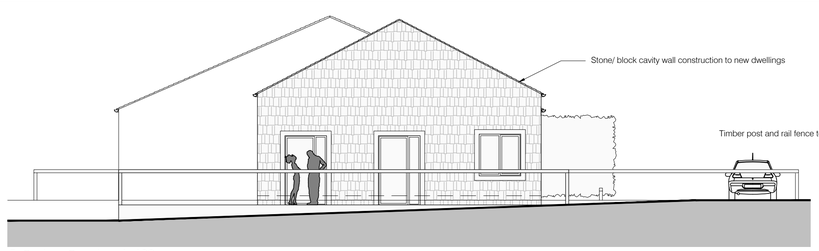

5_Eastern Elevation 1: 100




6_Yard Eastern Elevation 1: 100

Drawings based on Ordnance Survey (Streetwise License No 100047474) and preliminary survey – design and drawing content subject to further Site Surveys, Structural Survey, Site Investigations, Planning and Statutory Requirements and Approvals.

Haigh Lane, Hoylandswaine

Rev.	Des.	Date
A	D1 Roof pitch amended, kitchen replanned as client requirements	Apr 17

Scale 1:100

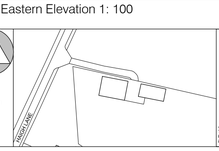

Architecture and Design
The Studio, Croft Pl Lane, Rishpiness
Sheffield S10 5NA www.jg-a.co.uk
info@jg-a.co.uk

Project	Proposed Conversion of agricultural buildings at Haigh Lane, Hoylandswaine
Client	Earledge Developments Ltd, Ashley Grange,Haigh Lane, Hoylandswaine S36 7JQ,
Dwg Title	(17515)3_Scheme as proposed A
Scale	1:100 @ A1
Date	June 2017