


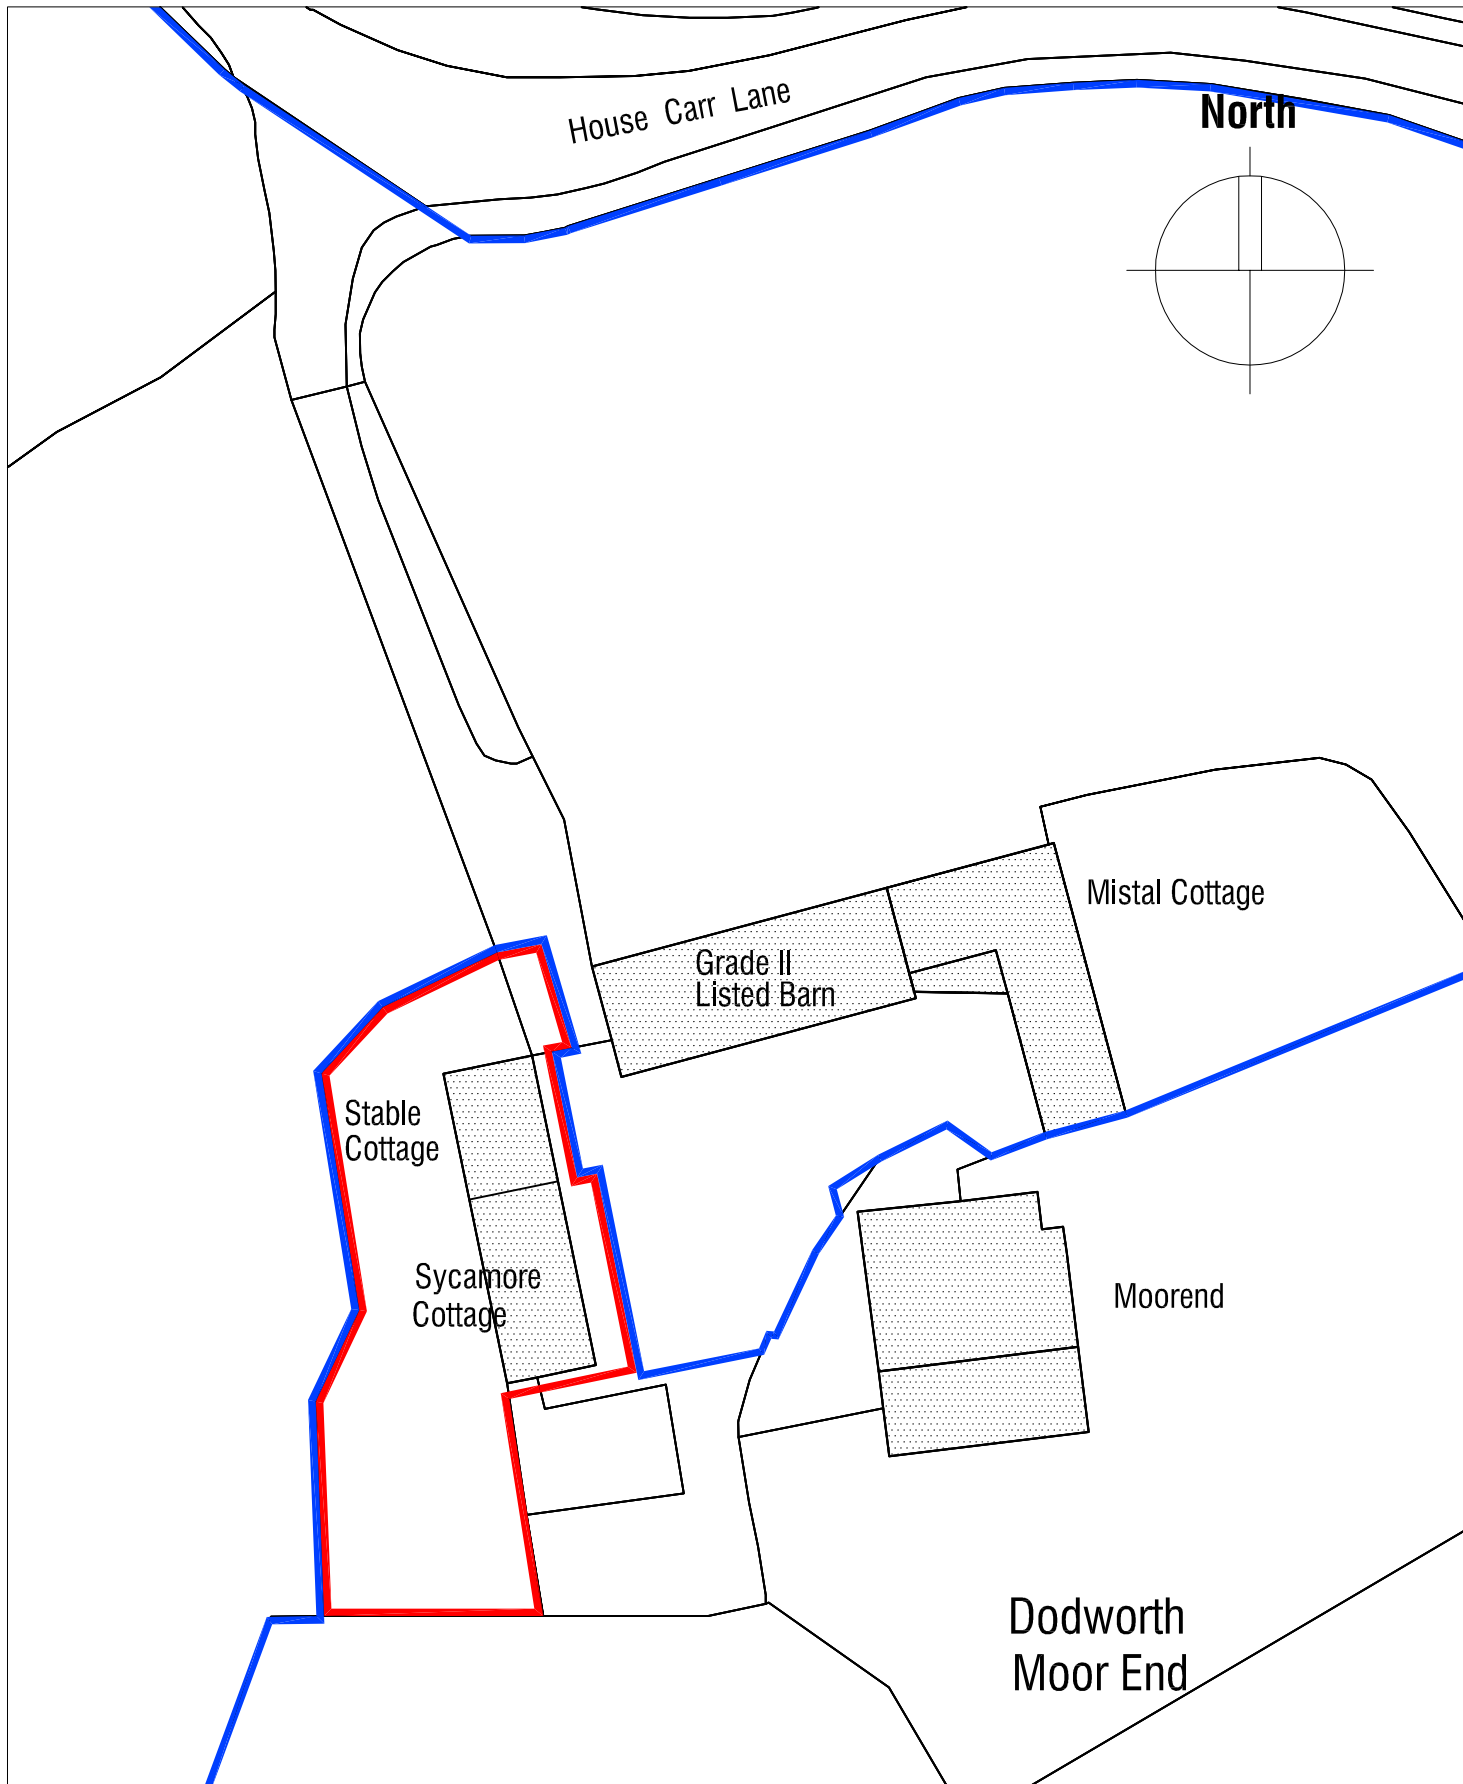

MOOR END FARM
MOOR END LANE
SILKSTONE COMMON
BARNSELY
S75 4RA

BLOCK PLAN

Scale 1:500

Date Aug 2016

Ref 16.14

Drwg No BP1

 **mboothdesign**
 architectural design and building consultants

Fairfield House
 Berneslai Close Barnsley
 S70 2FL
 T: 01226 286256
 M: 07881898300
 E: mark@mboothdesign.co.uk