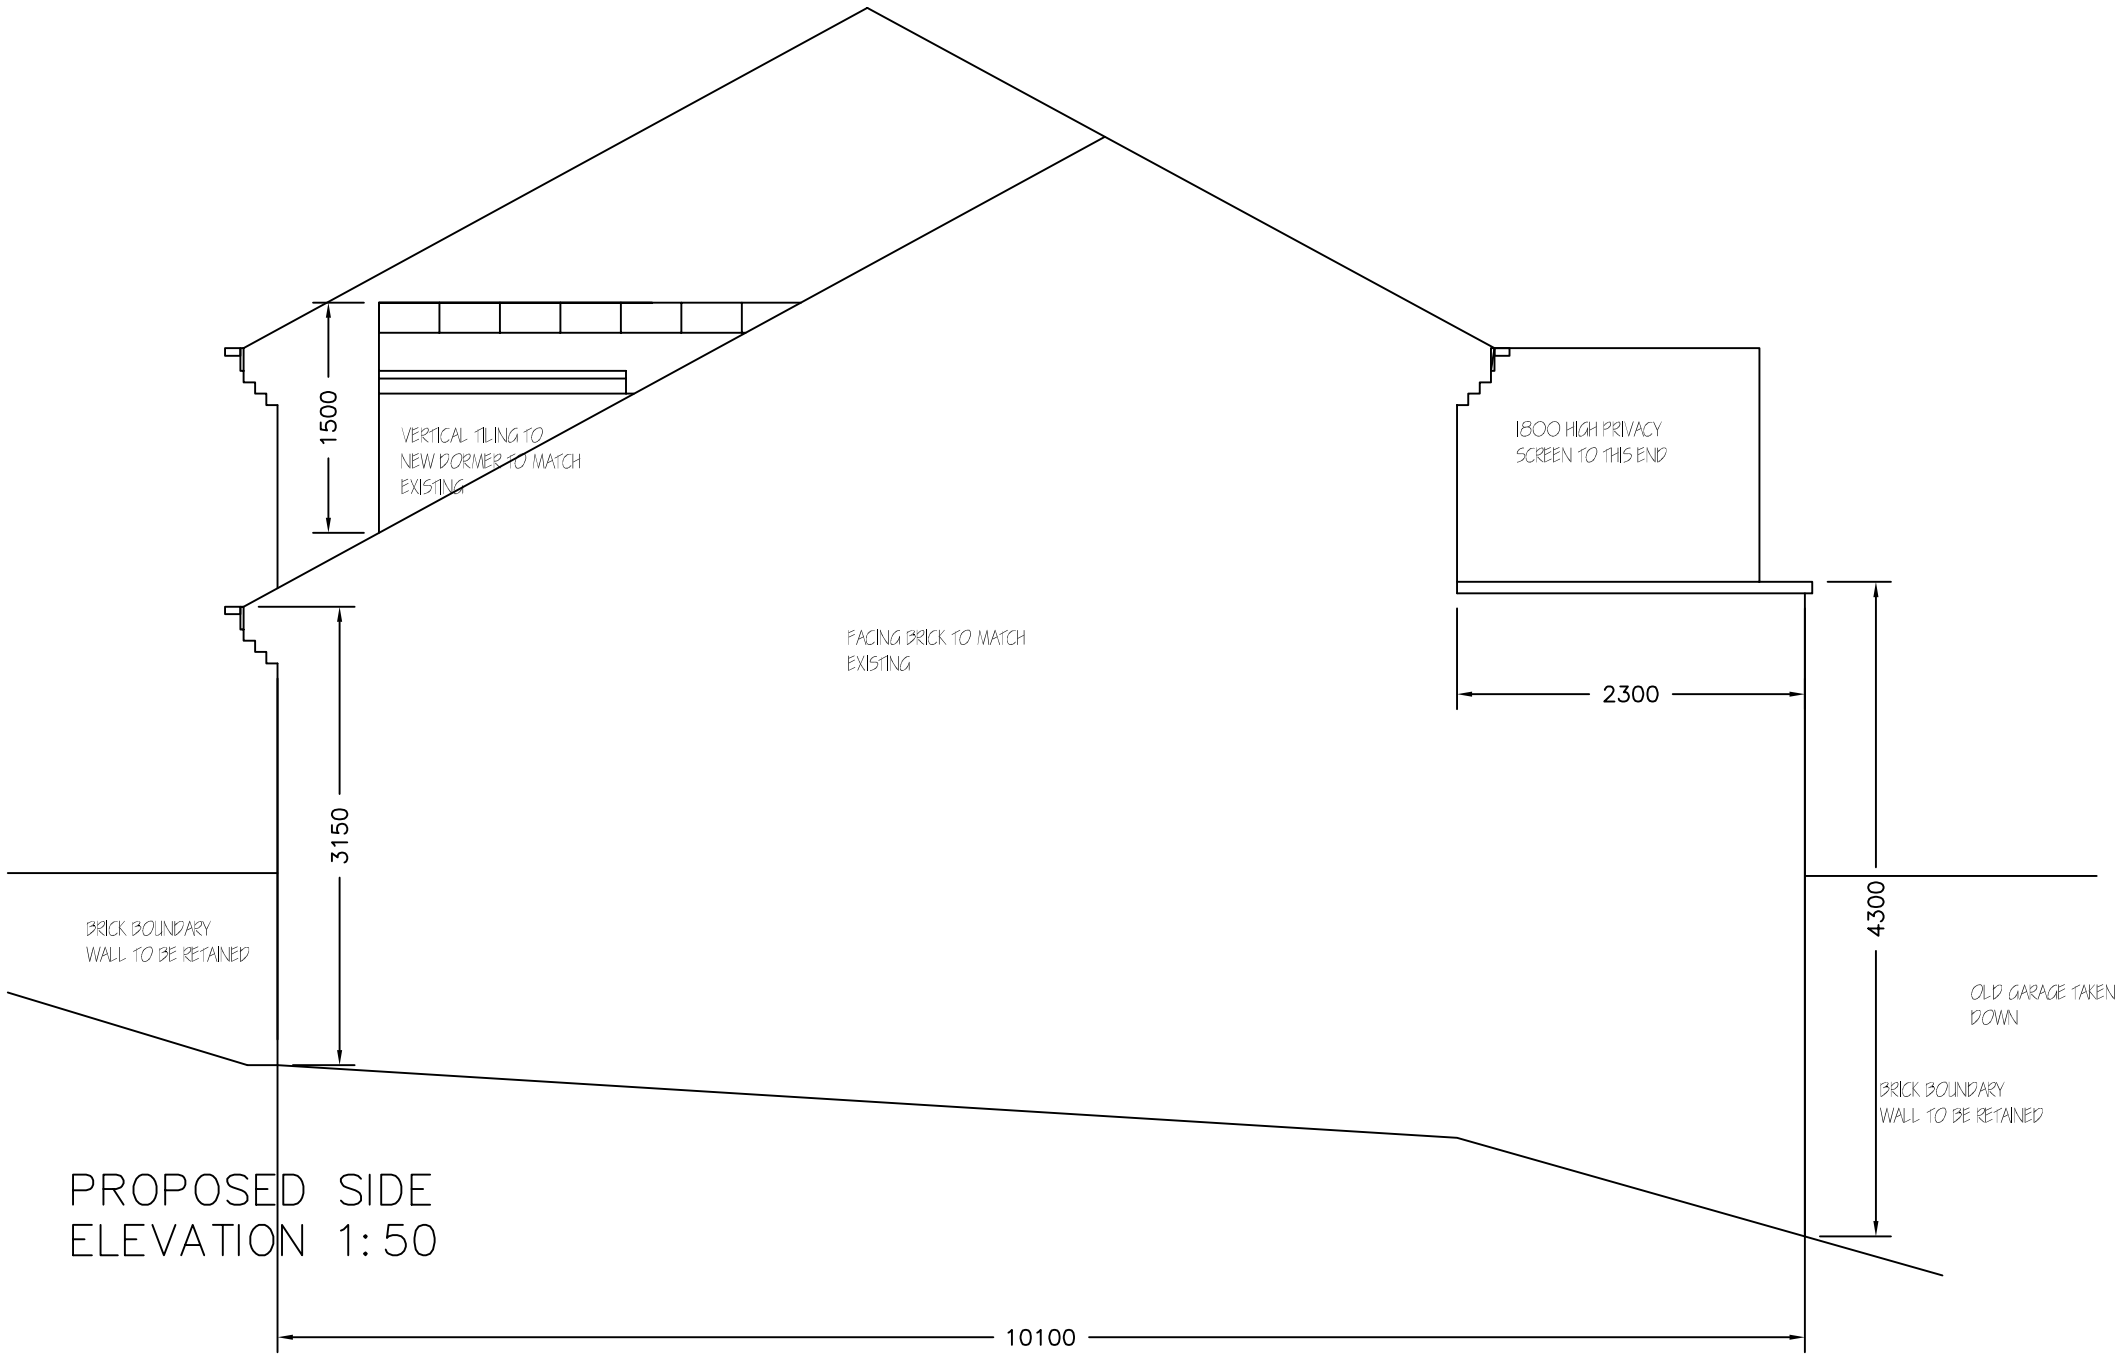


PROPOSED SIDE ELEVATION 1:50

| | | |
|---|---|---|
| Revisions | A. A---- | 00–00– |
| This drawing is for planning permission only and is not a construction drawing. | | |
| Drawing Title | PROPOSED–ELEVATION | |
| Job No. - Dwg No. | LP/2013/6 . —— | |
| Client: | LEE PARSONS<br>35 WORDSWORTH ROAD<br>MONK BRETTON<br>BARNSLEY S71 2DF | |
| Scale. | 1:50 | |