





Location plan 1:1000 @ A1

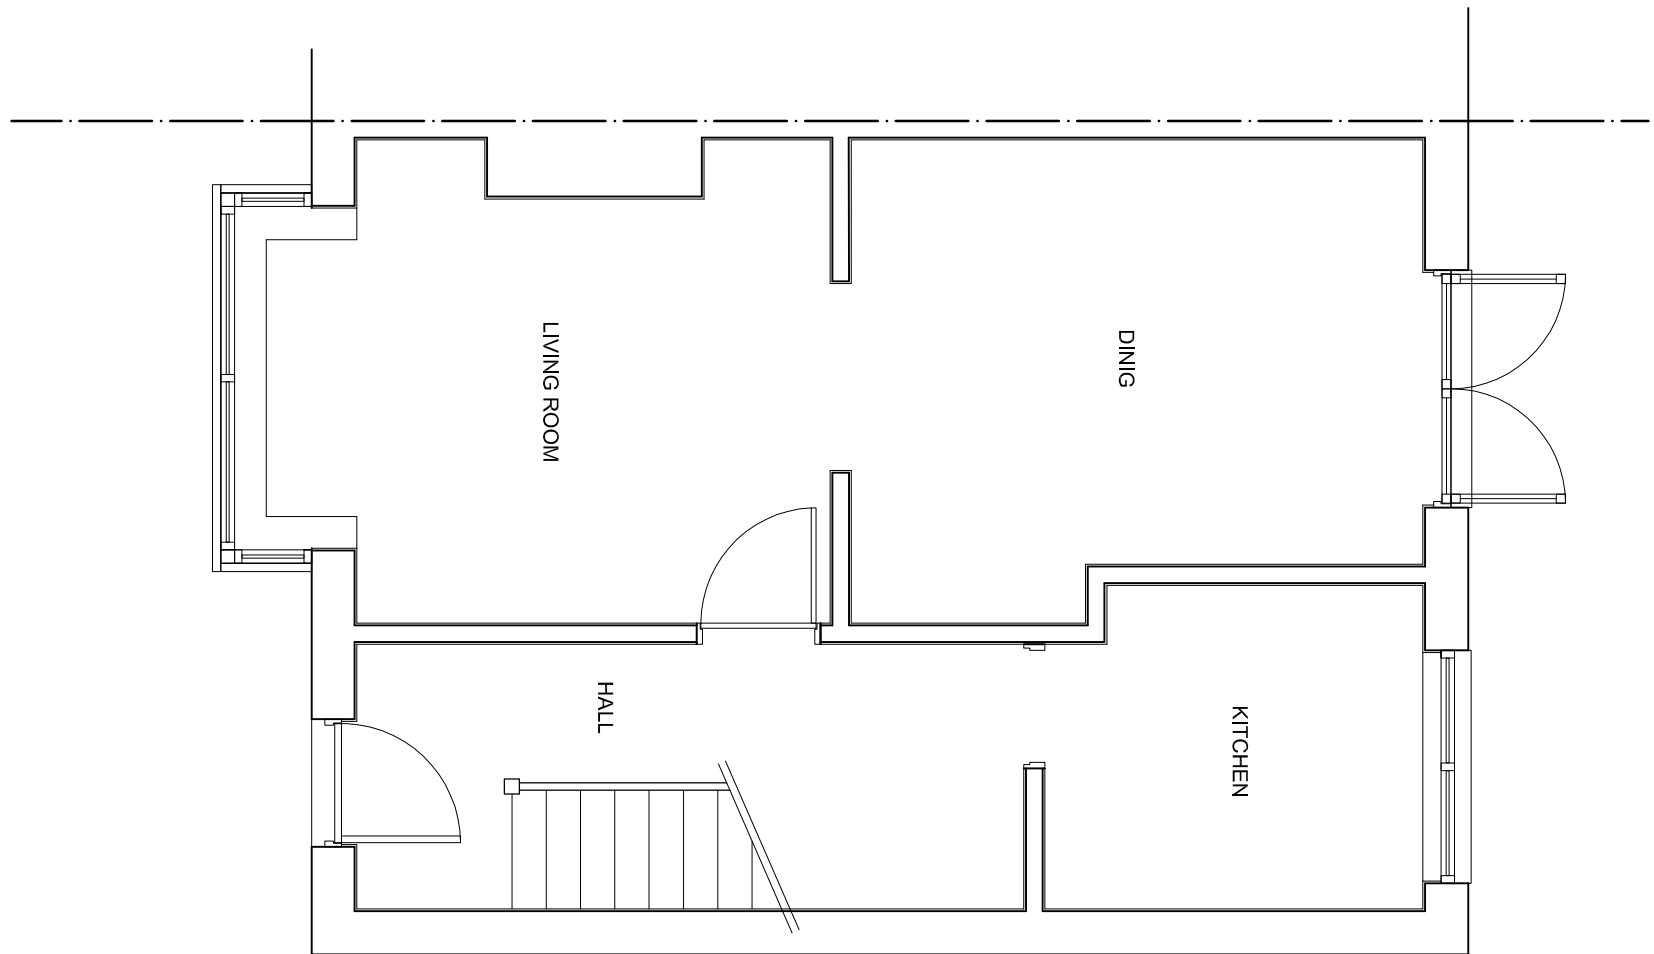


Ground floor plan 1:50 @ A1

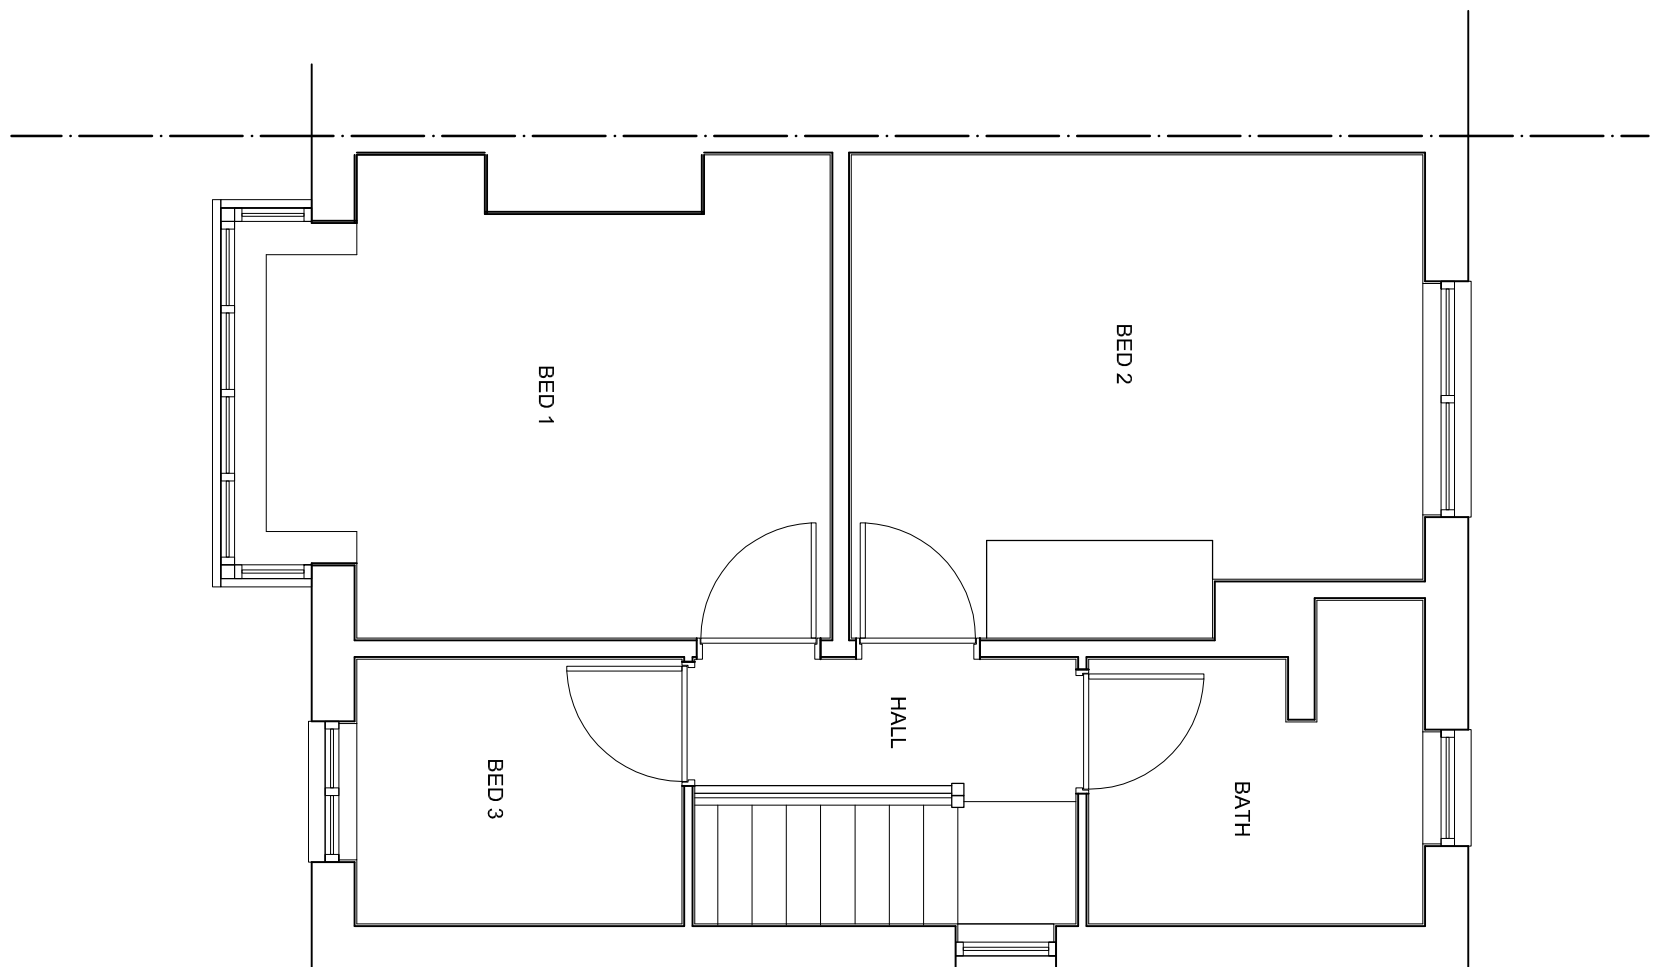


Notes >>
External materials used in construction are to match existing as close as is practicable. Existing concrete drive to be replaced with 'permeable paving' or to drain into existing gully/soakaway.
REV A: Depth of extension to rear reduced to approx 3m in line with planning requirements



Front elevation 1:50 @ A1

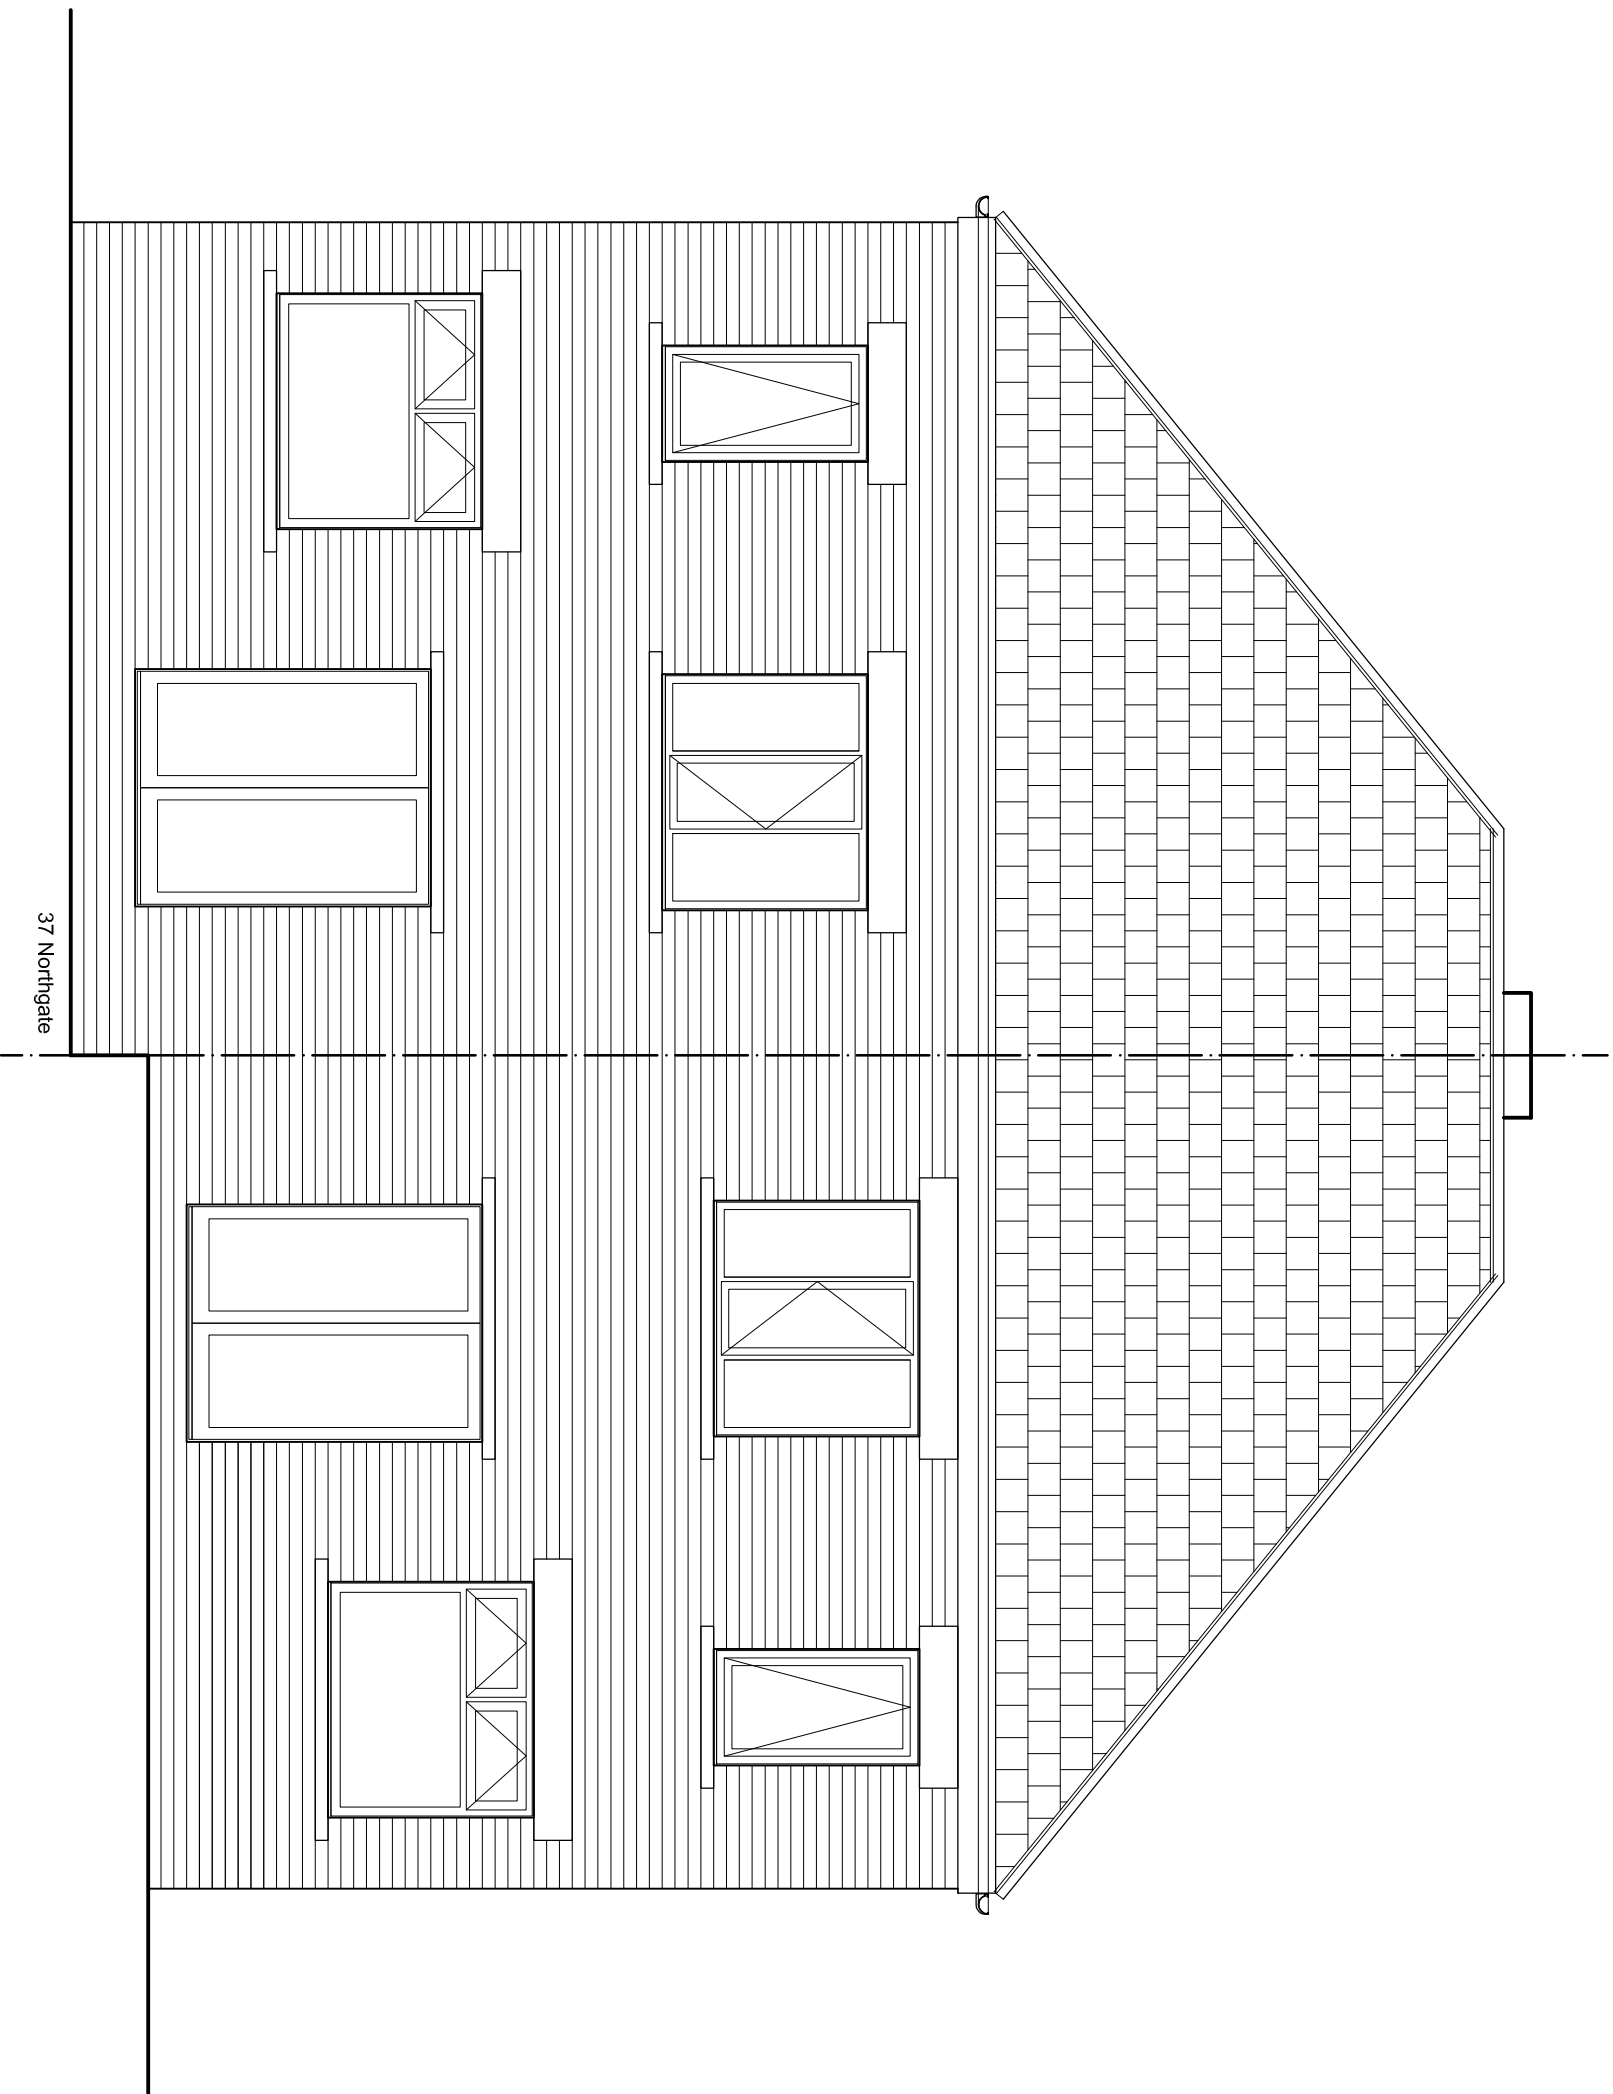

Rear elevation 1:50 @ A1

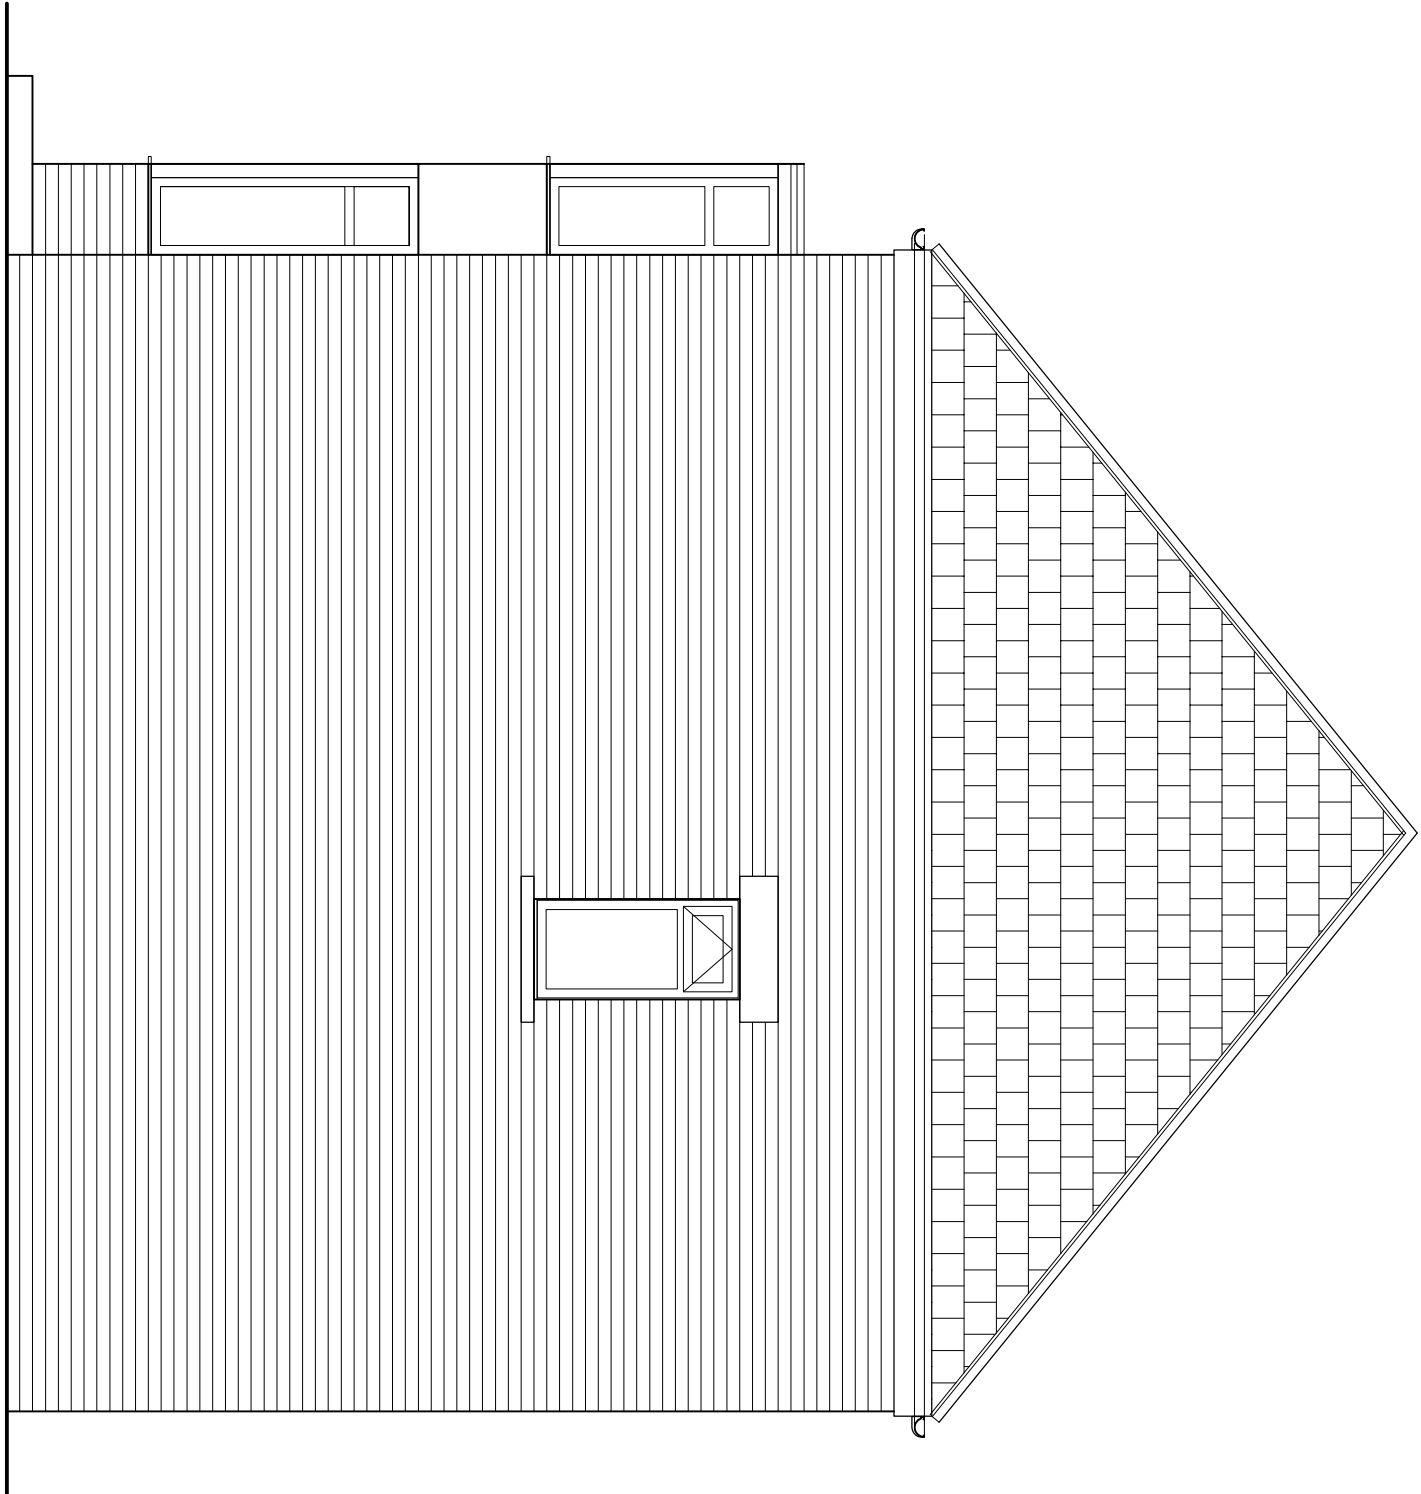

Side elevation 1:50 @ A1