Notes:

PLANNING DRAWINGS - THIS DRAWING SHOULD NOT BE USED FOR ANY OTHER PURPOSES THAN THAT SPECIFIED HERE

COPYRIGHT - THIS DRAWING MAY NOT BE REPRODUCED OR MODIFIED IN WHOLE OR PART BY ANY PERSON OR ORGANISATION WITHOUT THE ARCHITECTS CONSENT. ISUING COPIES TO THIRD PARTIES MAY NOT BE DONE WITHOUT THE ARCHITECTS CONSENT

Revision: A

Revision List:

A - 03.02.23 - Resubmission

0 5m

PROPOSED MATERIALS
Walls - Coursed sandstone
Roof - Natural slate
Windows - Black PVCu frames
Gutters/ pipes/ - Black


Project/ Client: The Croft / Costello


Drawing Title: Garage & Annexe Elevations - PROPOSED


Drawing Number: 2146/TP/009


Scale at A3: 1:100


Date: Oct 22

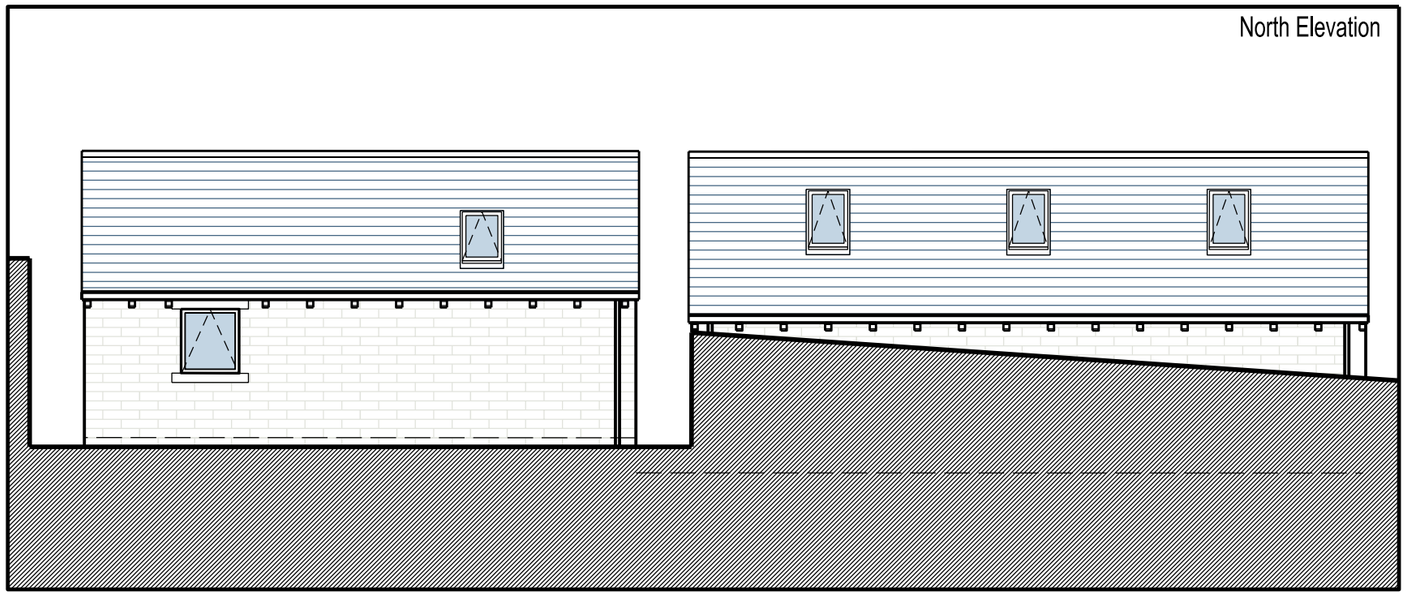


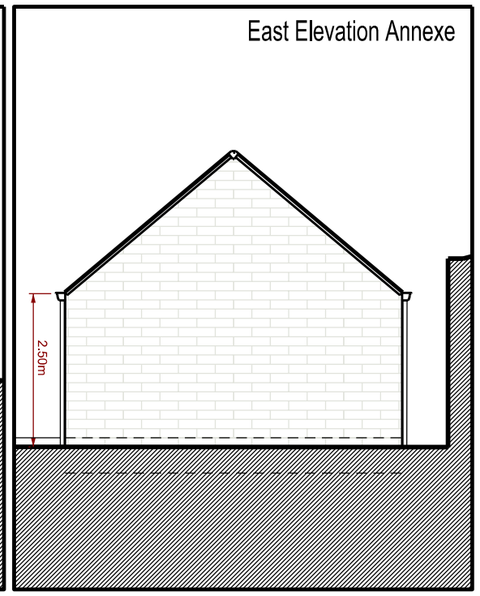

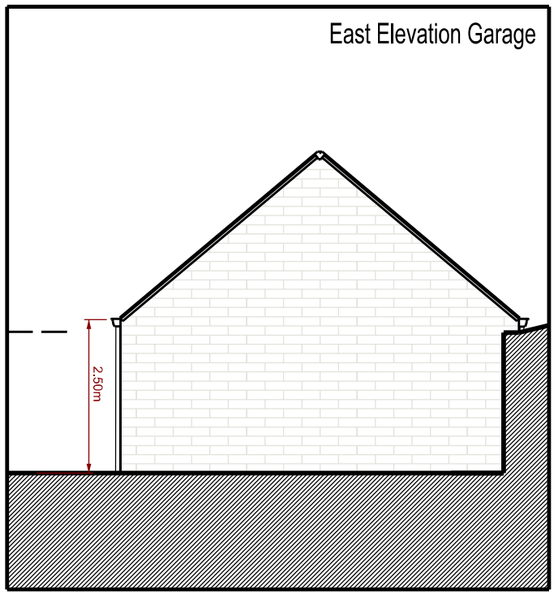

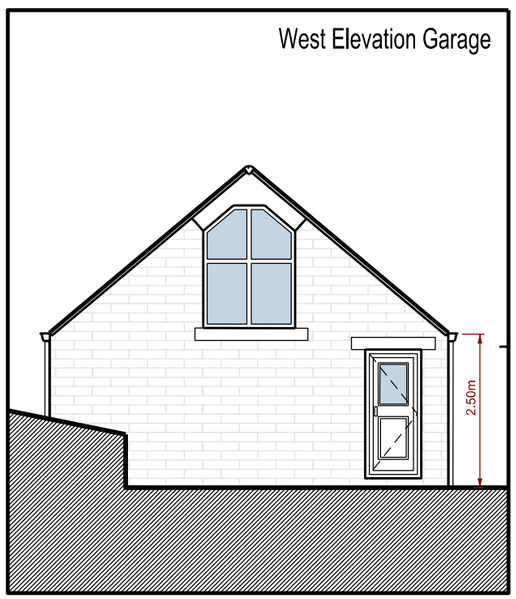

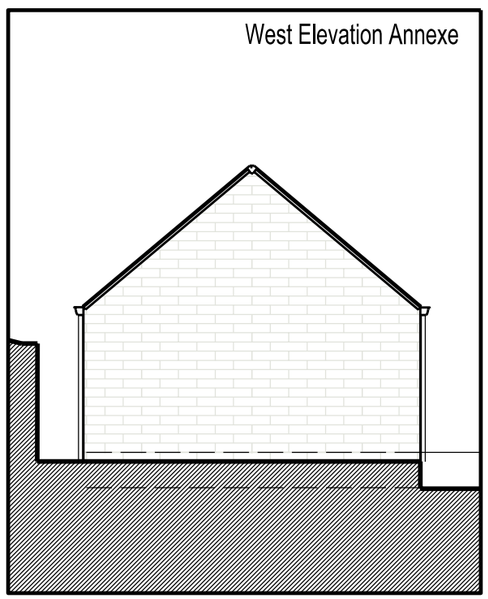

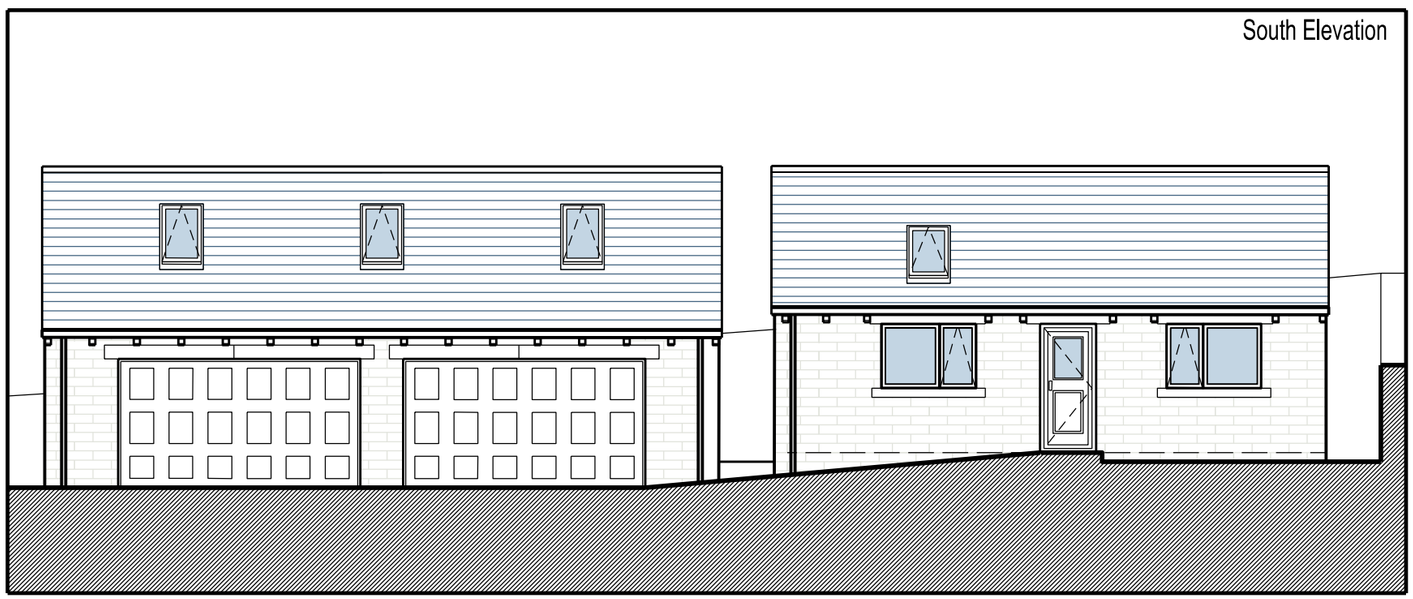

DSA design space architecture t: +44 (0)1226 762697 e:info@designspacearchitects.co.uk www.designspacearchitects.co.uk