
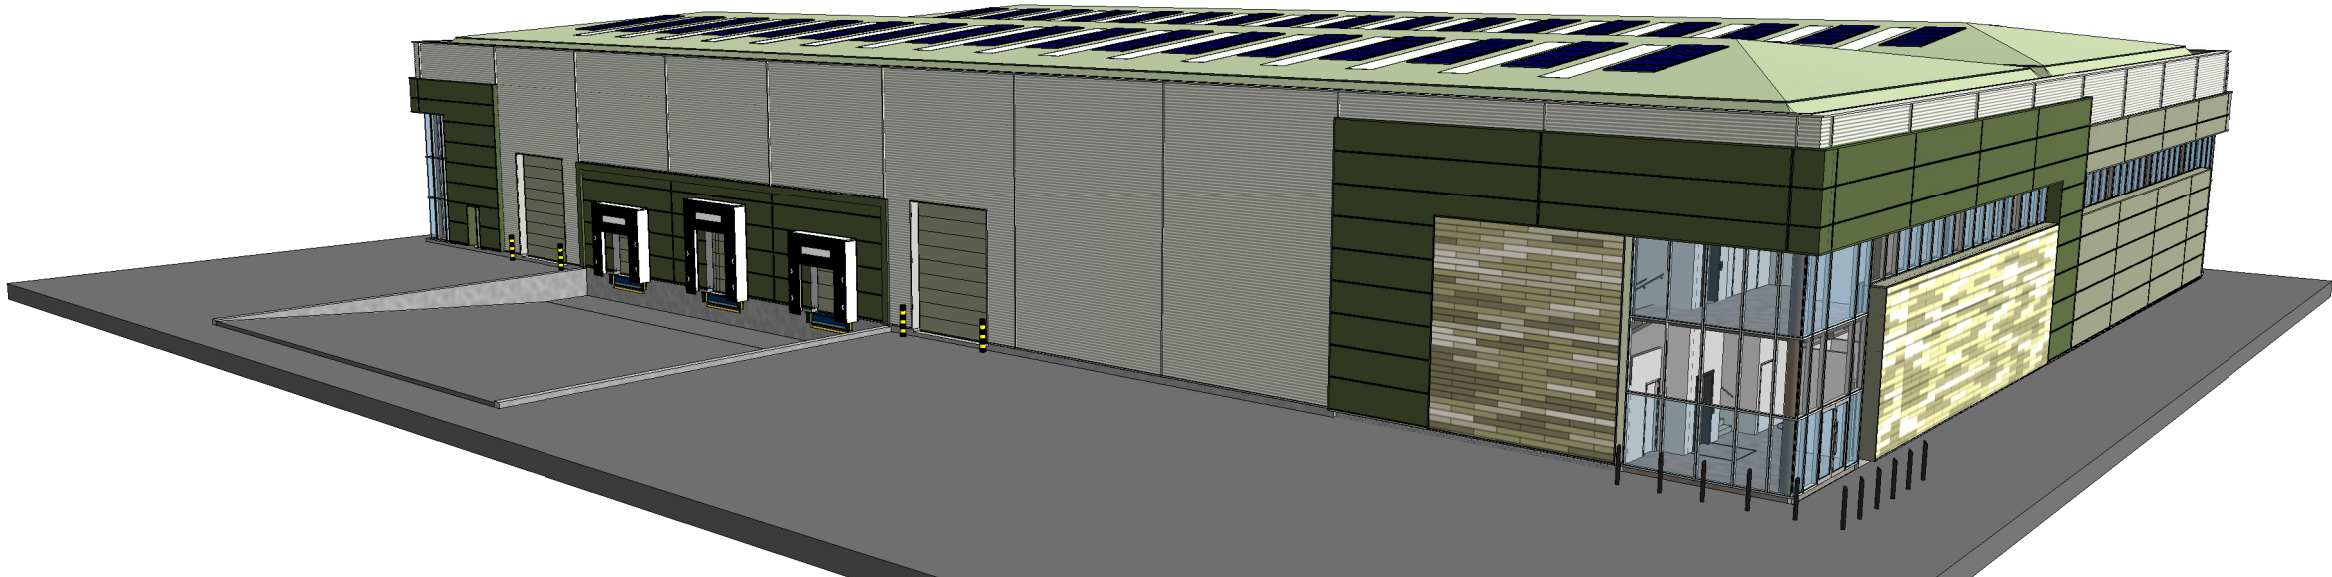


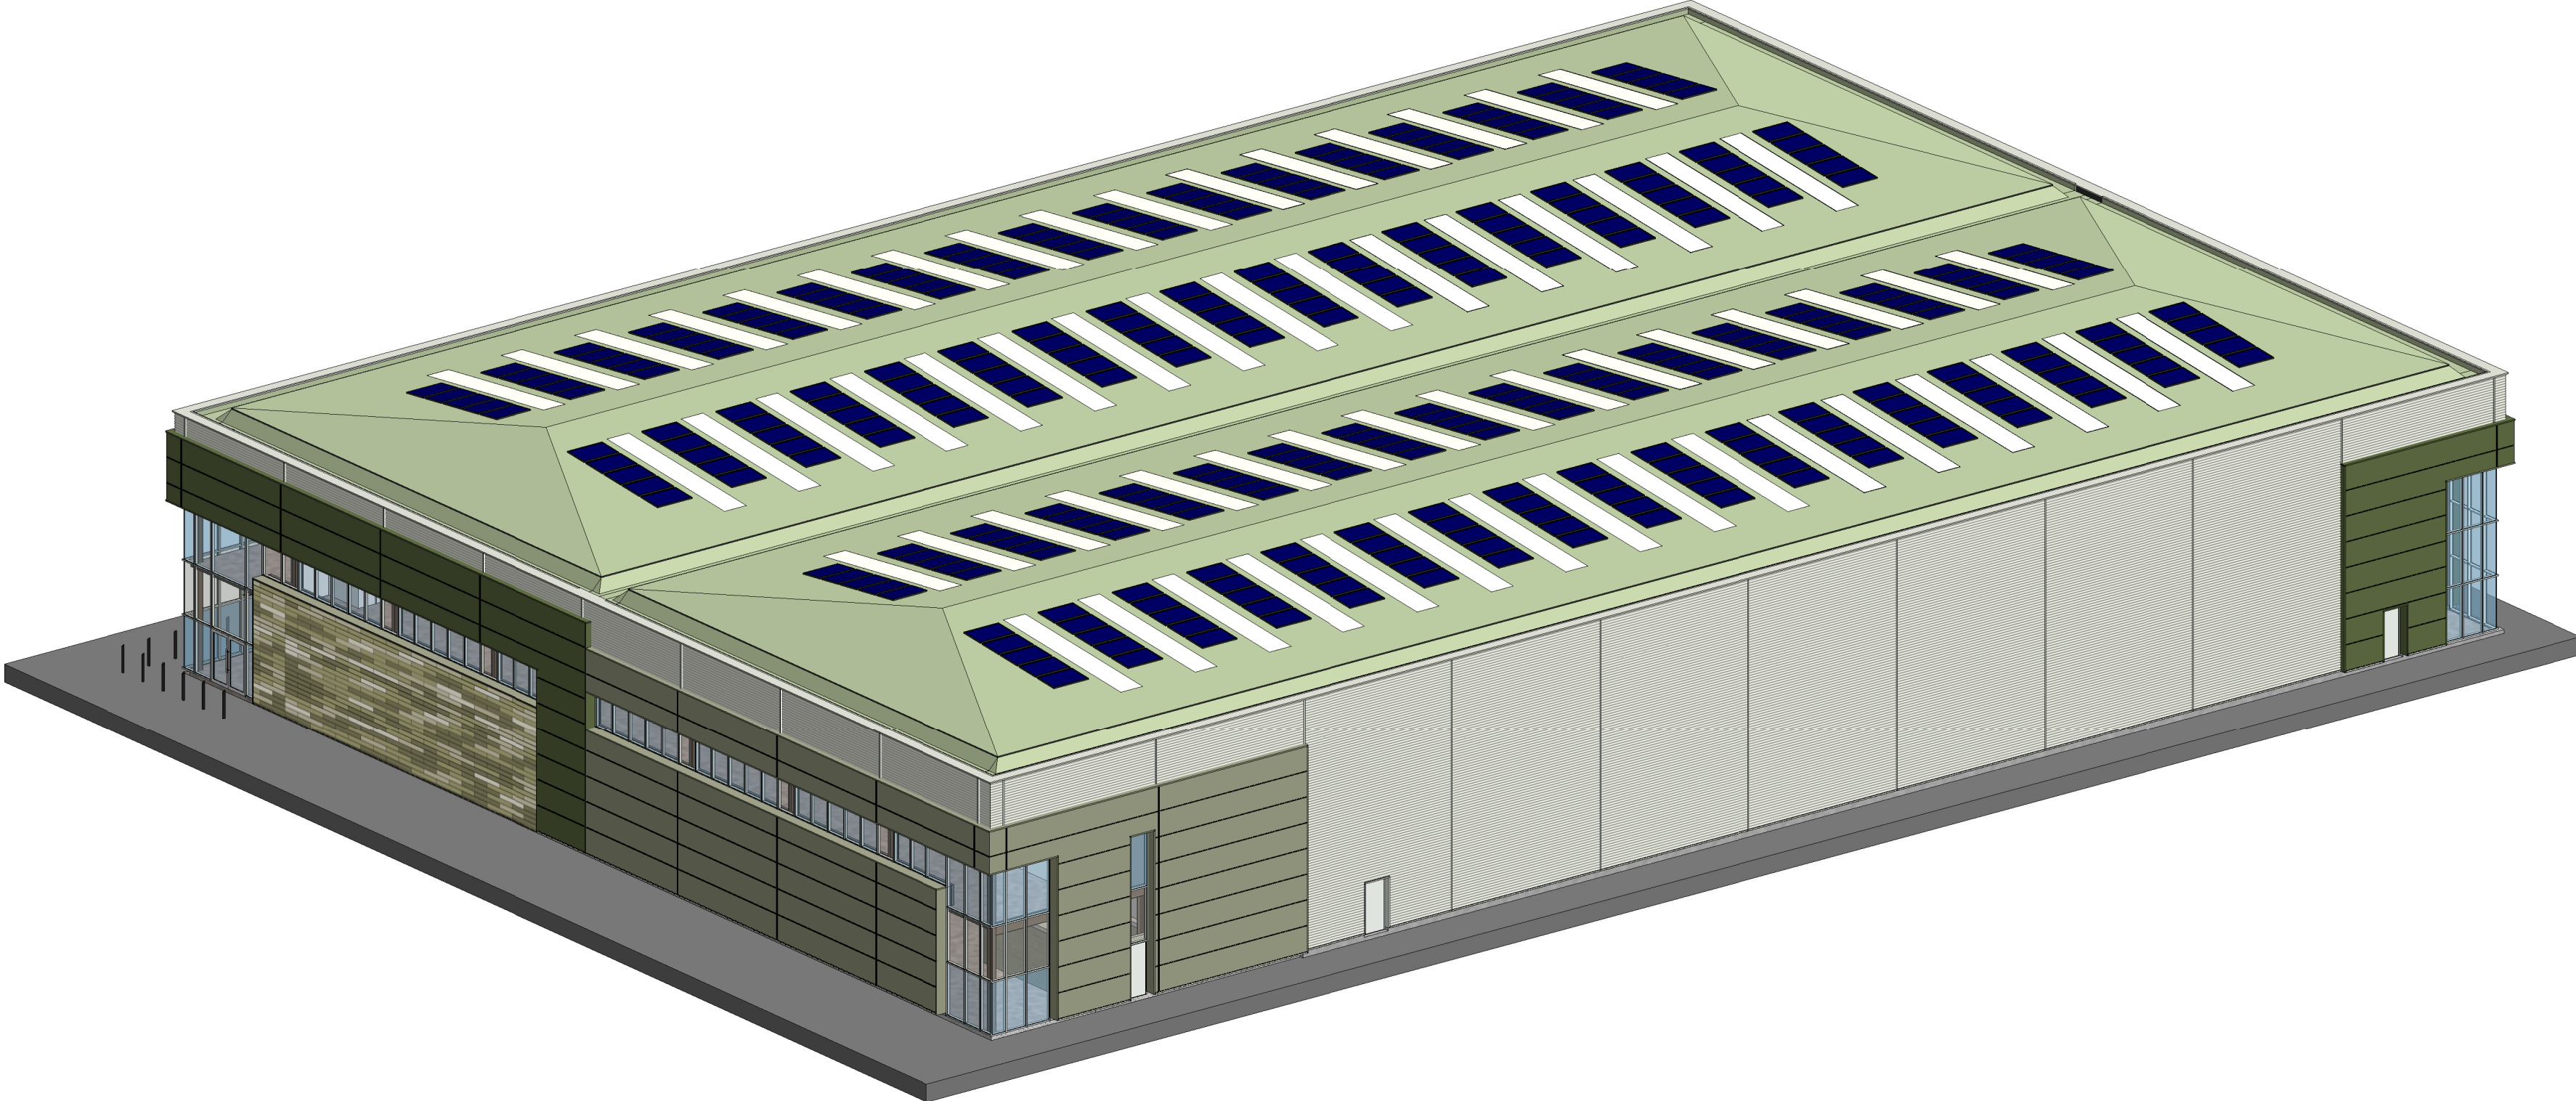

The Harris Group Ltd does not accept liability for any deviation to our drawings or specification.
This drawing is copyright and may not be reproduced in whole or part without written authority. Do not scale off this drawing.

Project Title	PROPOSED INDUSTRIAL DEVELOPMENT			
	Phase 2A Dearne Valley Parkway Rockingham Barnsley			
Client	Harworth Group			
Status	PLANNING			
Scale		Drawing Size	A2	
Drawn By	NBB	Checked By	JMR	Date 05.2021

Rev	Date	Description	Rev By	Chk'd By
C	10.11.21	Unit 3 Untitled to suit site conditions	NBB	JMR
B	25.06.21	Updated inline with comments received	NBB	JMR
A	19.05.21	Updated in line with Comments received	NBB	JMR
Drawing Title		Unit 3 3D Views		
Job-Dwg No		12006-2 - (P)133	Rev	C
Wakefield, WF1 3QA t. 01924 291800 Carvers Warehouse, 77 Dale Street, Manchester, M1 2HG t. 0161 2388555 The Old Rectory, 79 High Street, Newport Pagnell, MK16 8AB t. 01908 211577 101 London Road, Reading, RG1 5BY t. 0118 9507700 10 Gees Court, St Christophers Place, London, W1U 1JJ t. 0207 4091215 THE HARRIS PARTNERSHIP ARCHITECTS www.harrispartnership.com				