
15 alder grove

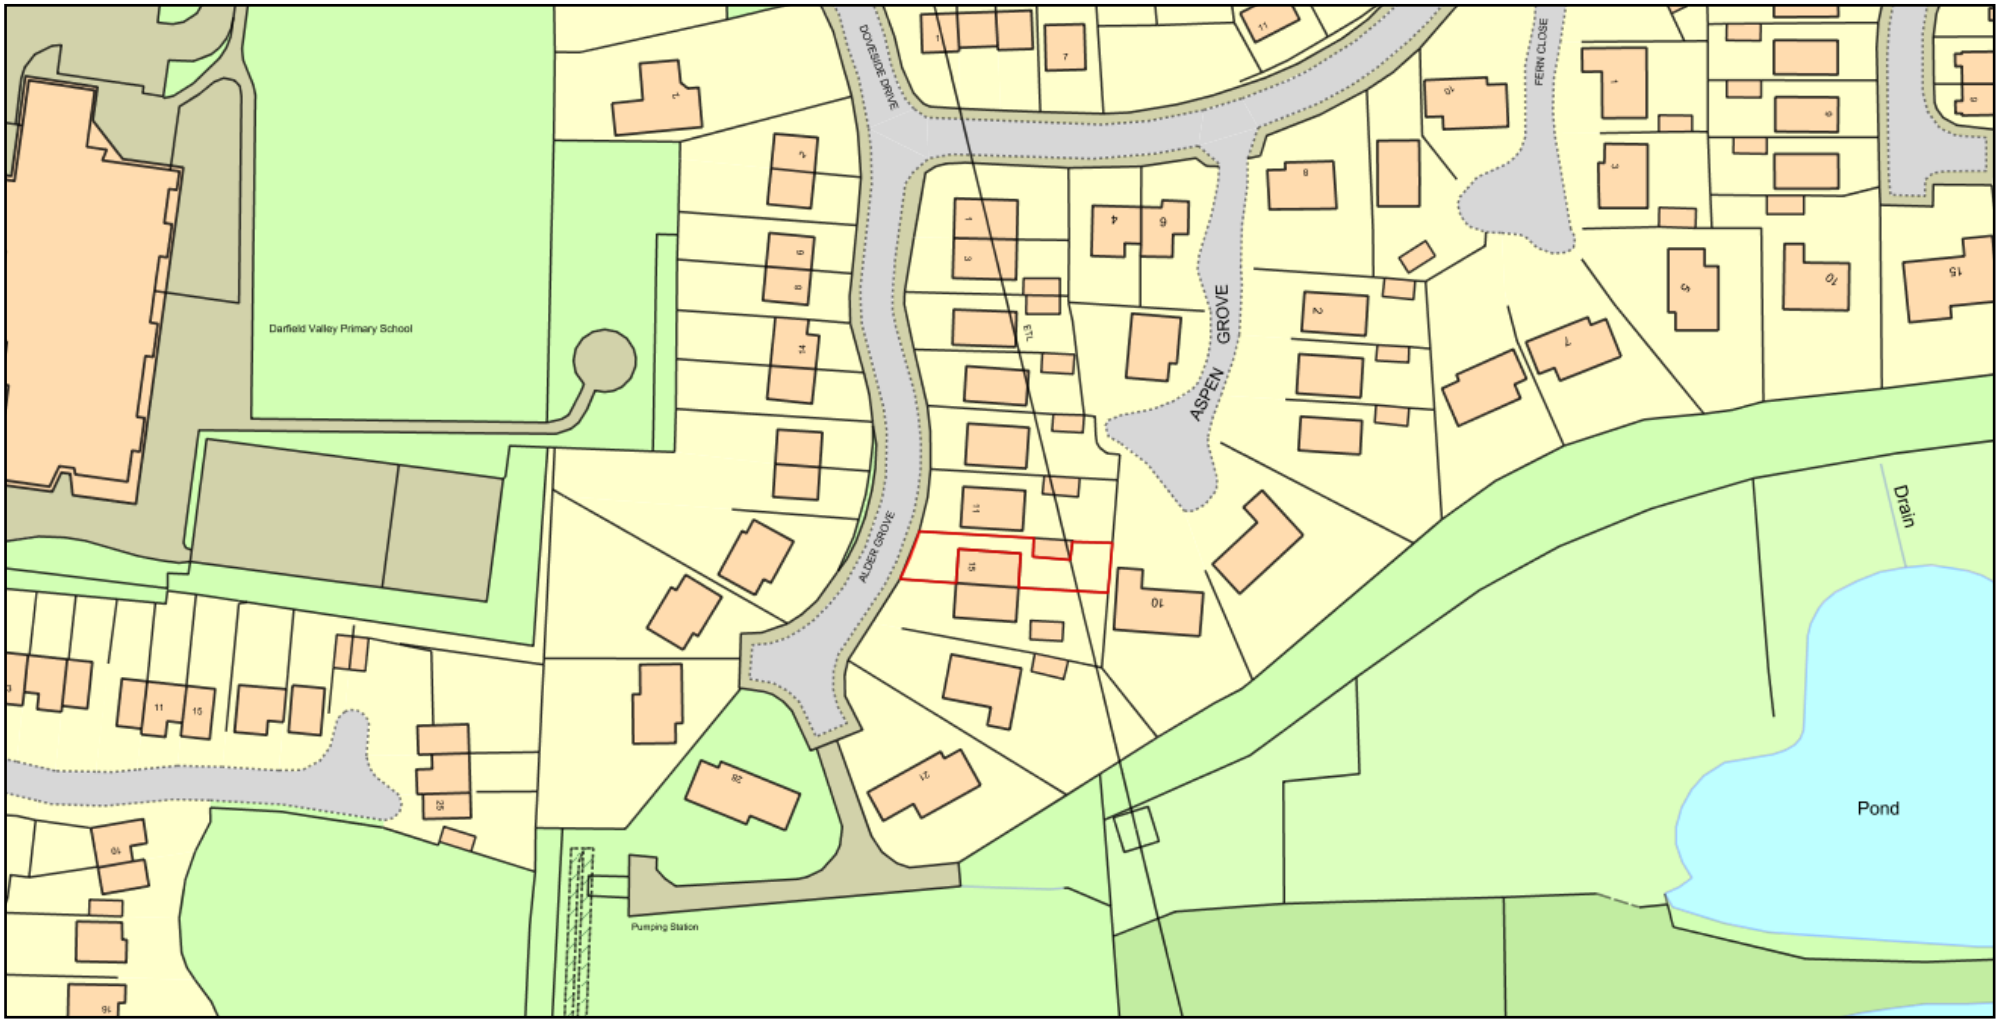

ReQuestaPlan

Plan Produced for: A. Whiteley

Date Produced: 04 Mar 2018

Plan Reference Number: TQRQM18063165039301

Scale: 1:1250 @ A4

© Crown copyright, All rights reserved. 2017 Licence number 0100042766