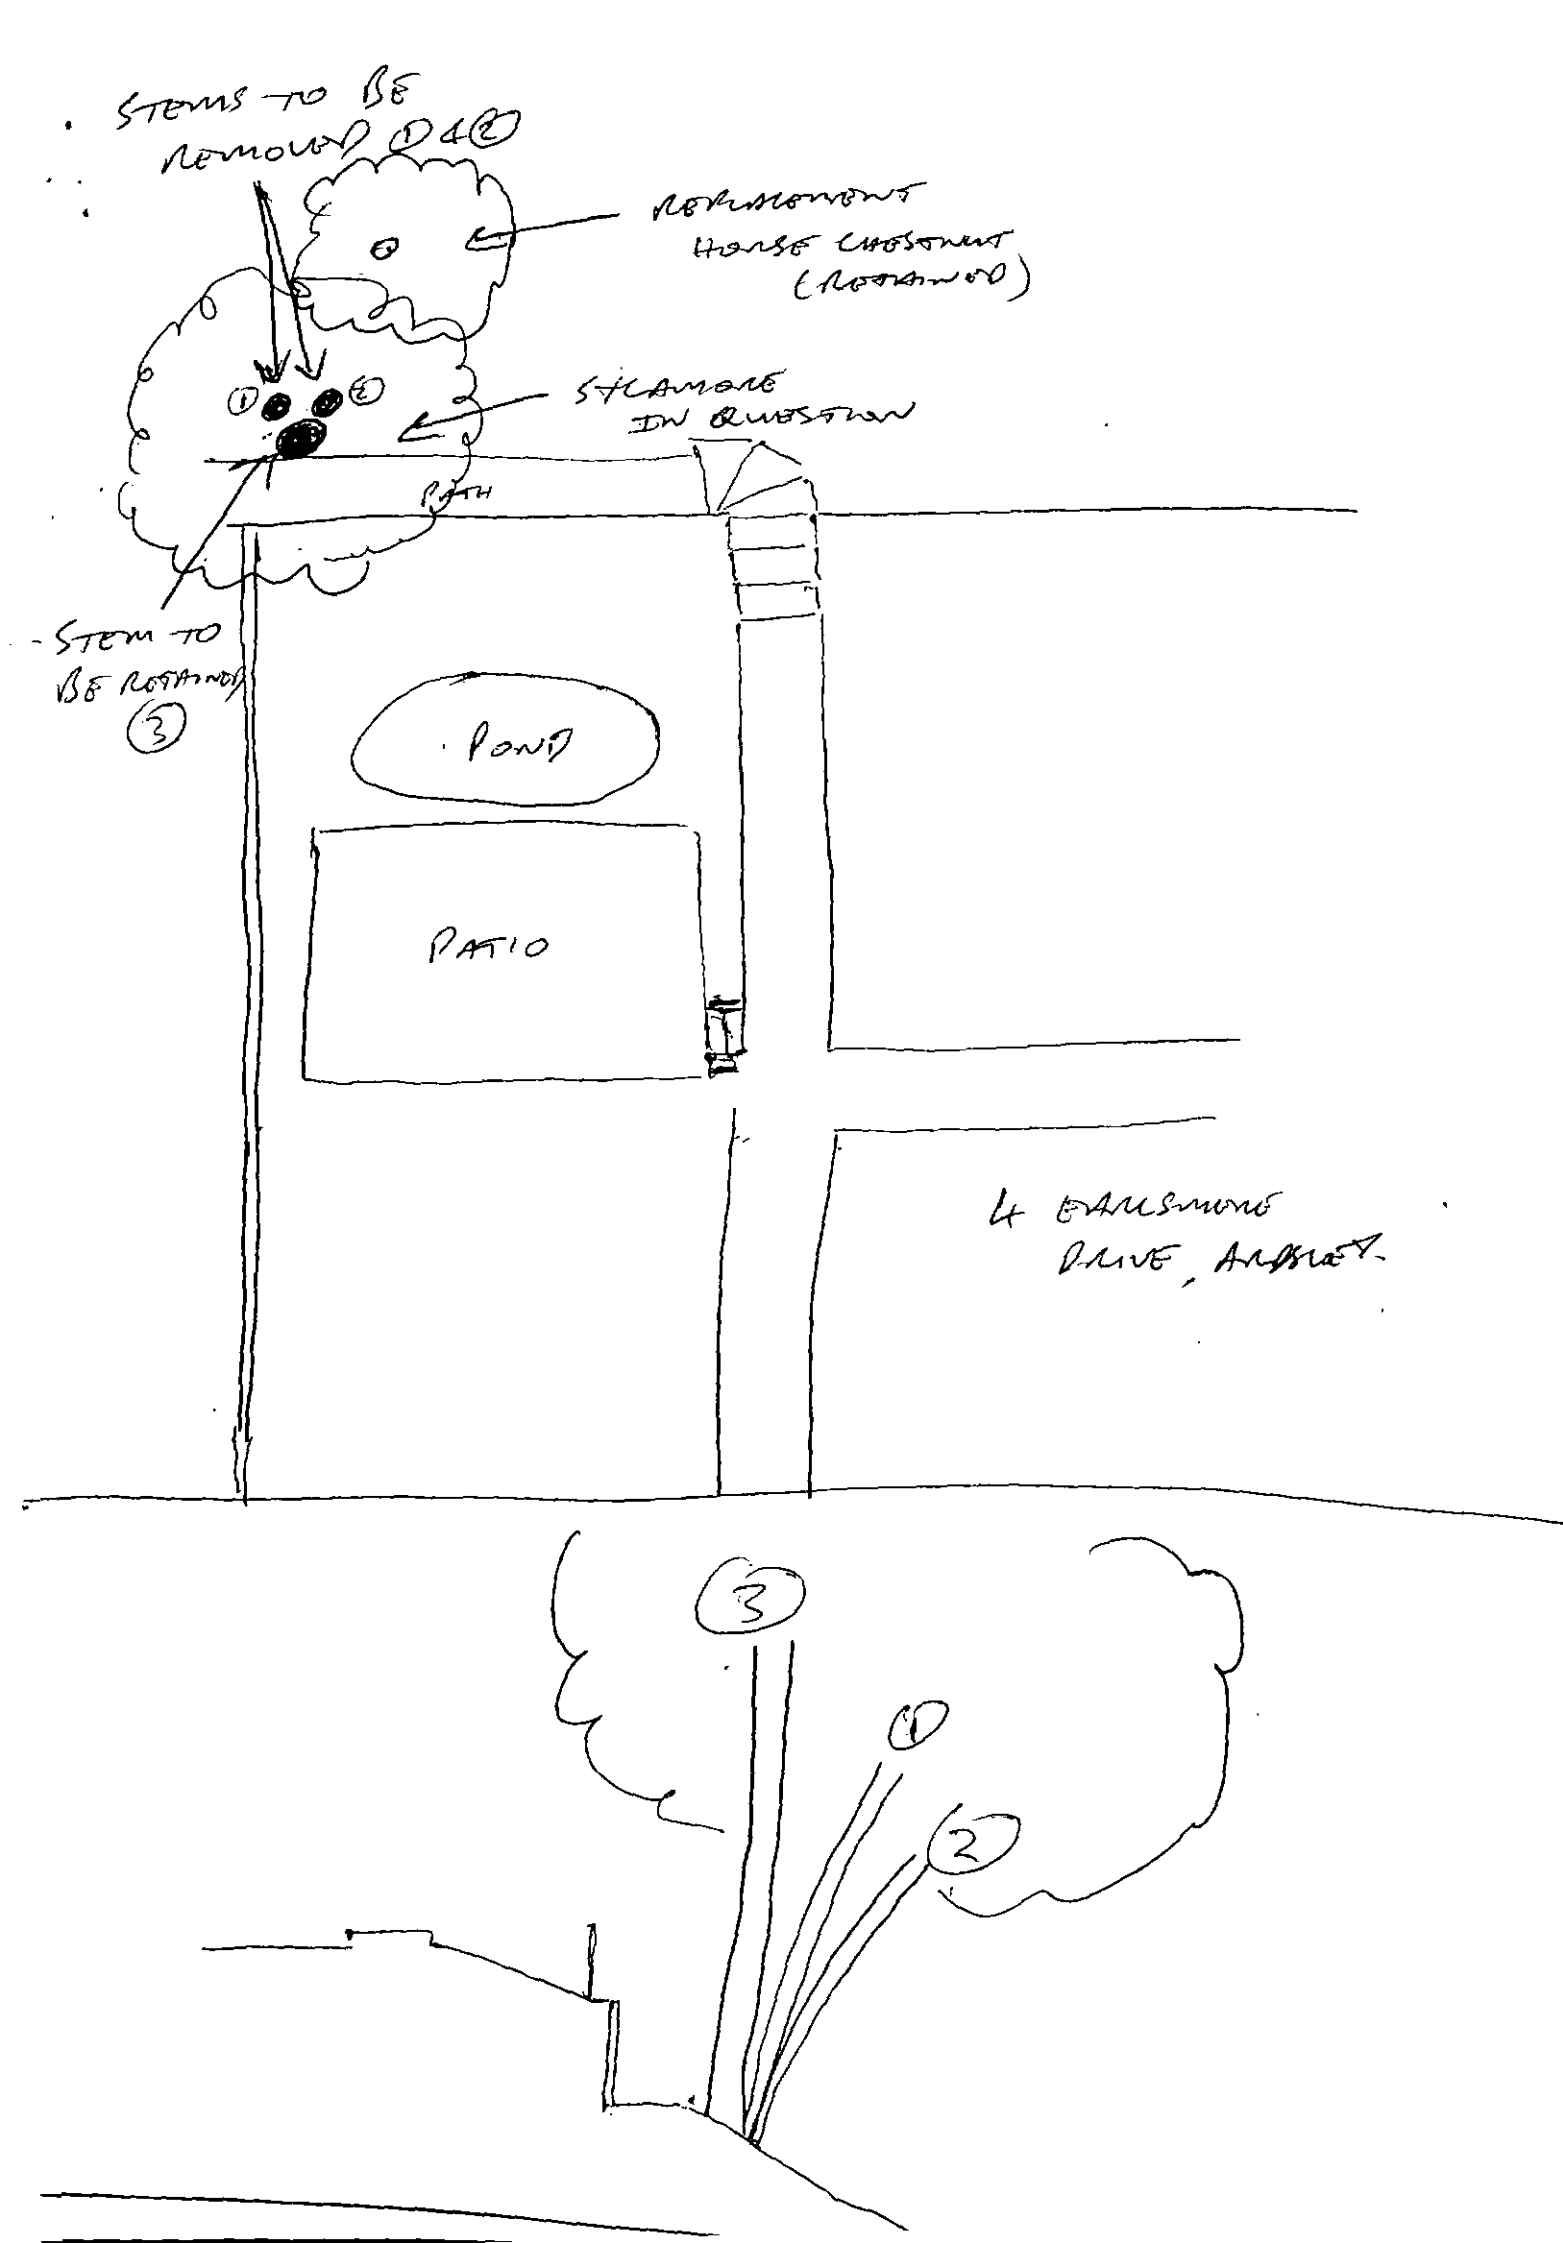

STEMS TO BE REMOVED ①&②
REMAINING HORSE CHESTNUT (ROSEMARY)
SYCAMORE IN QUESTION
PATH
STEM TO BE REMOVED ③
POND
PATIO
4 BARLSMORE DRIVE, ARDLEY
3
1
2