

Crown copyright and database rights (2021) OS (100063368)

0 20m 40m 100m

Title
Site Location Plan

Address
119 High Street, Wombwell, S73 8HS


Client

Job No. 19987
Issued 23/06/23


Scale
1:1250 @ A3

Key
1. Site Boundary

All information is to be checked on site for accuracy and fit. Only drawings with WD status with the most recent revision are to be used for construction.

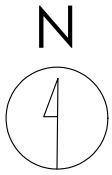

Crown copyright and database rights (2021) OS (100063368)

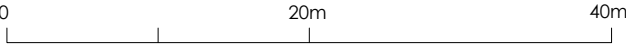

Title
Existing Site Plan

Address
119 High Street, Wombwell, S73 8HS


Client

Job No. 19987
Issued 23/06/23


Scale
1:500 @ A3

- Key**
- 1. Site Boundary
 - 2. Location of Former Advertising Panel

All information is to be checked on site for accuracy and fit. Only drawings with WD status with the most recent revision are to be used for construction.

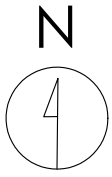

Crown copyright and database rights (2021) OS (100063368)

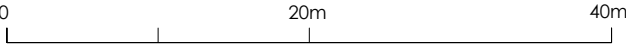

Title
Proposed Site Plan

Address
119 High Street, Wombwell, S73 8HS

Client


Job No. 19987
Issued 23/06/23

Scale
1:500 @ A3


Key

---	1. Site Boundary
---	2. Proposed Digital Display

All information is to be checked on site for accuracy and fit. Only drawings with WD status with the most recent revision are to be used for construction.

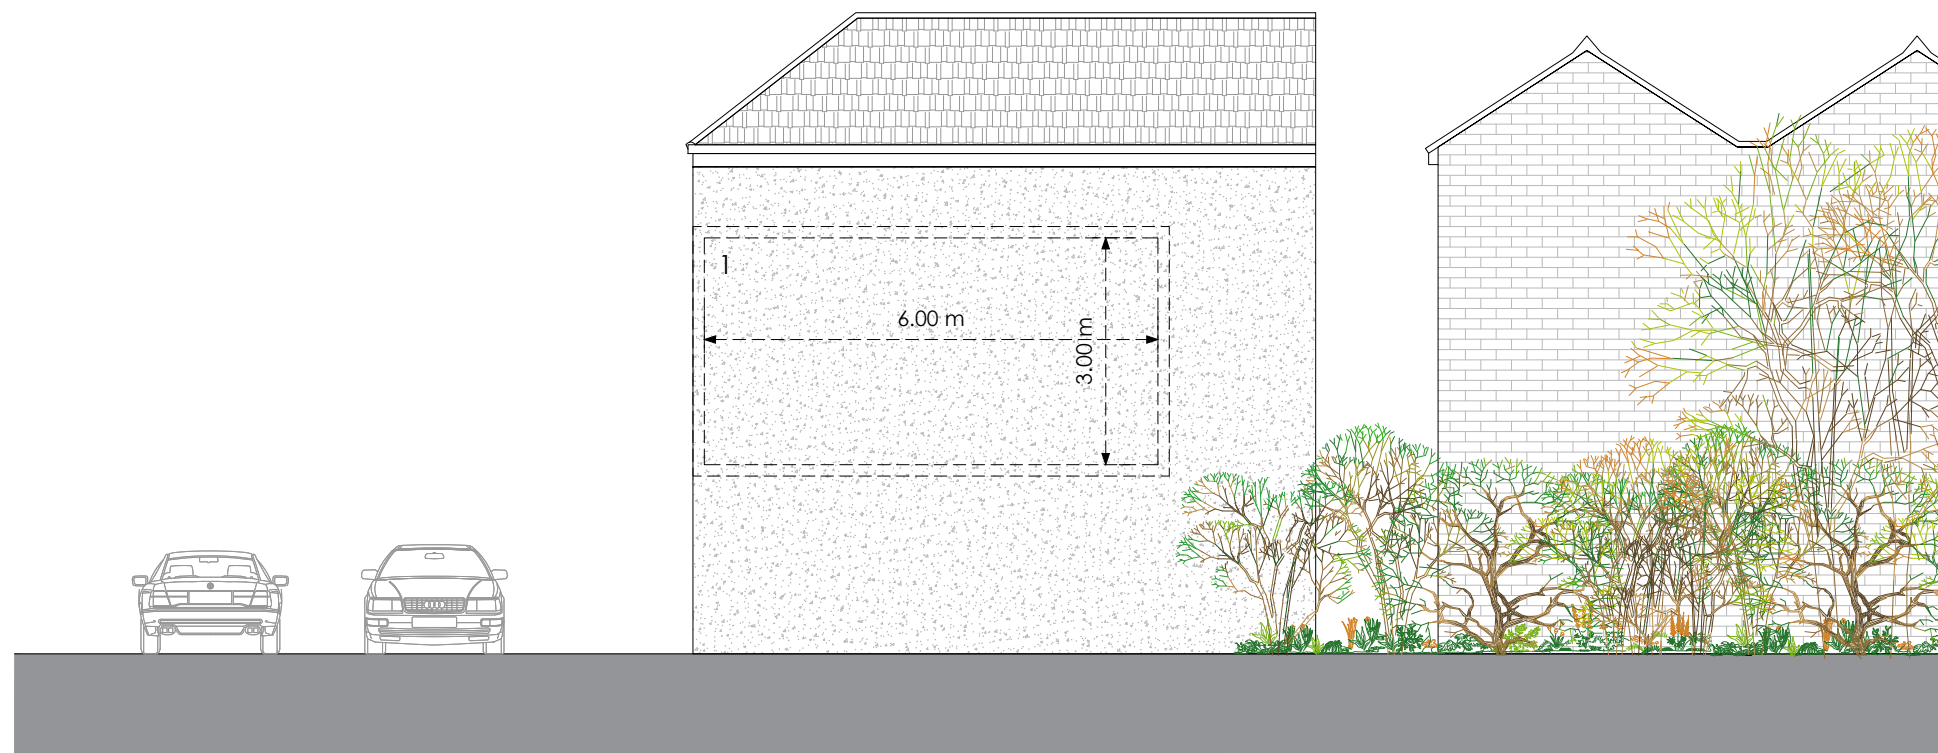


Front

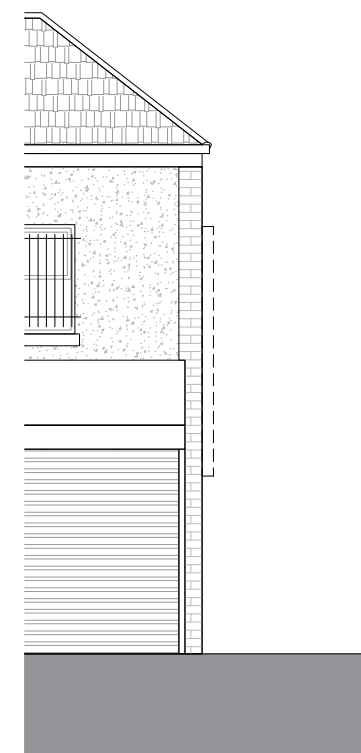


Side

Existing

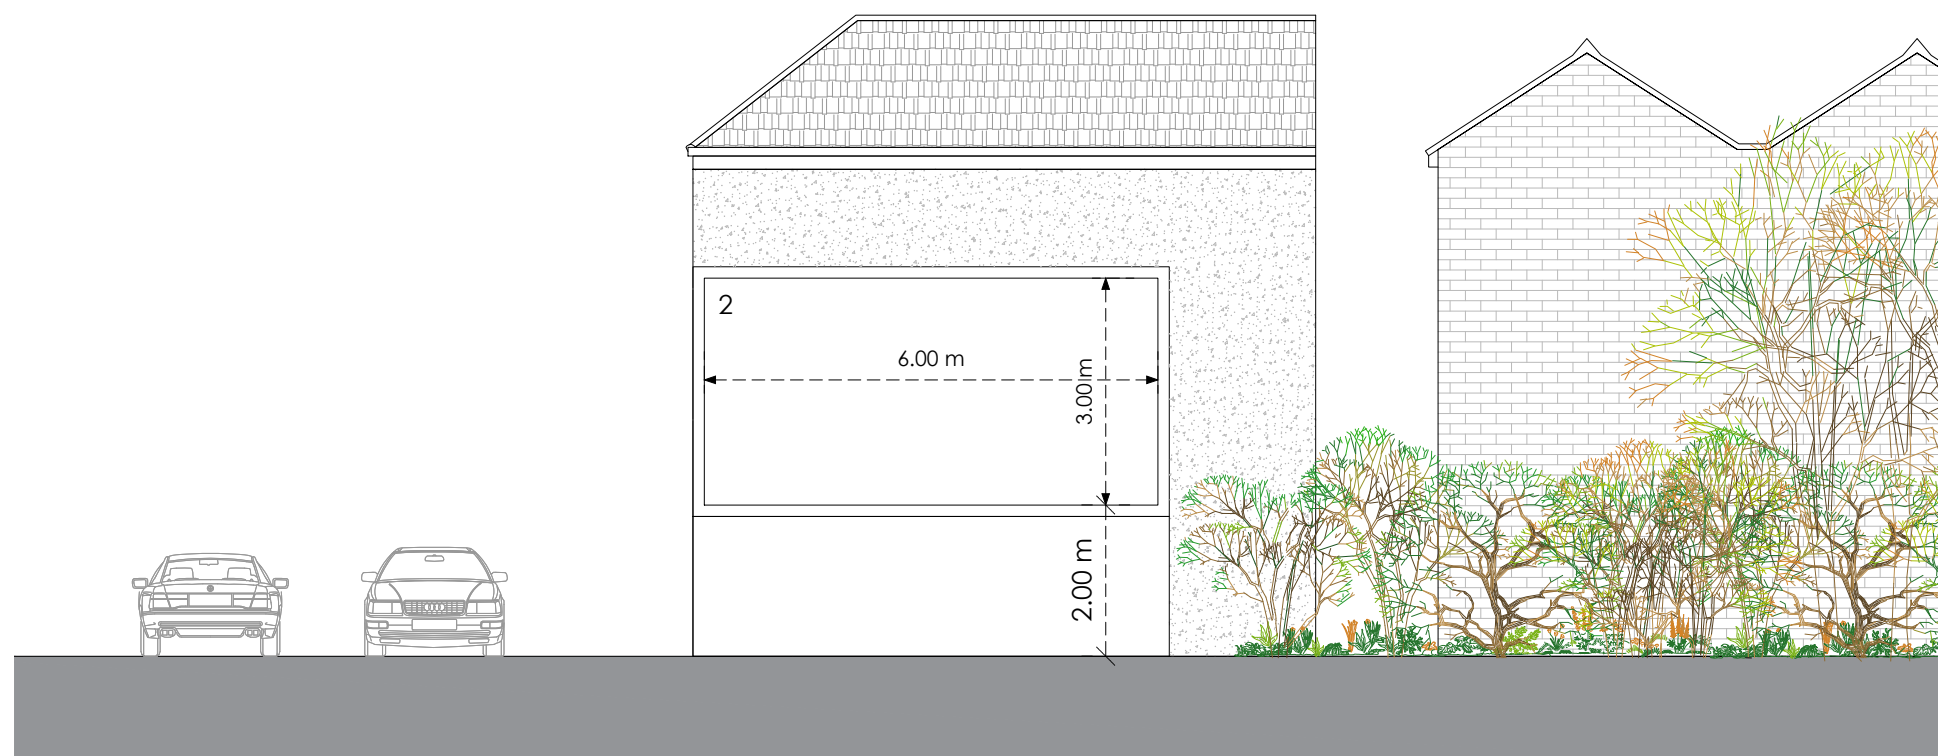

Front

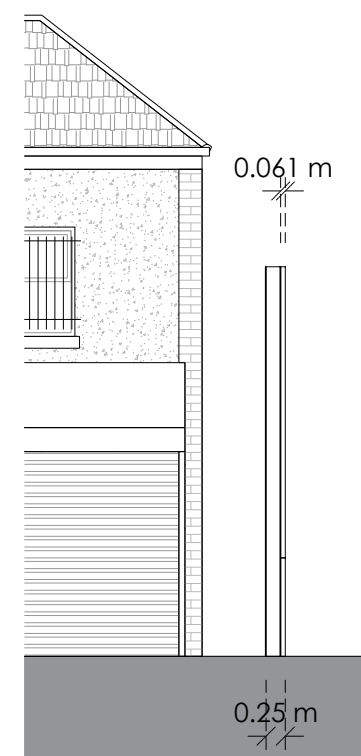

Side

Proposed

Title
Existing and Proposed Elevations

Address
119 High Street, Wombwell, S73 8HS

Client

Job No.
19987

Issued
23/06/23

Scale
1:100 @ A3

- Key**
1. Location of Former Advertising Panel
 2. Proposed Digital Display

All information is to be checked on site for accuracy and fit. Only drawings with WD status with the most recent revision are to be used for construction.

0 4m 8m