




Elevations

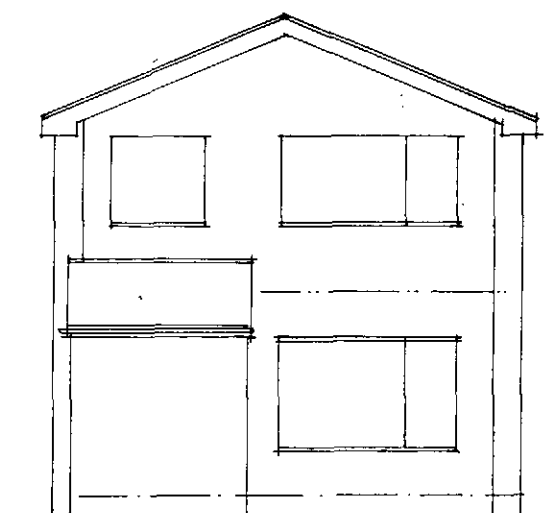


Front

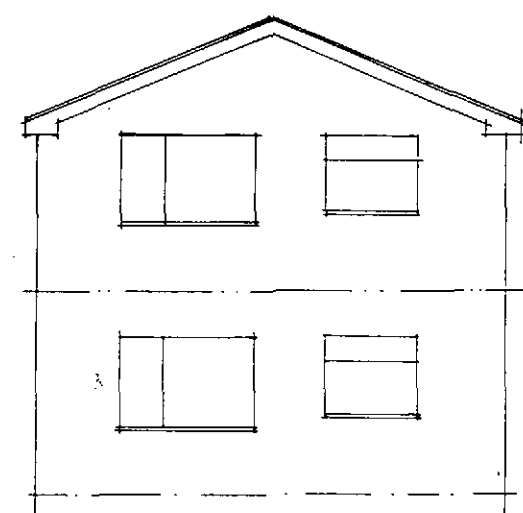

Rear

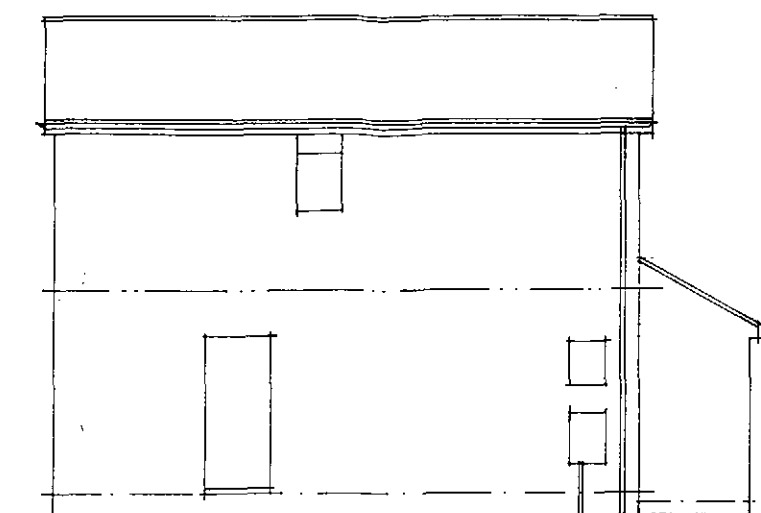


Side

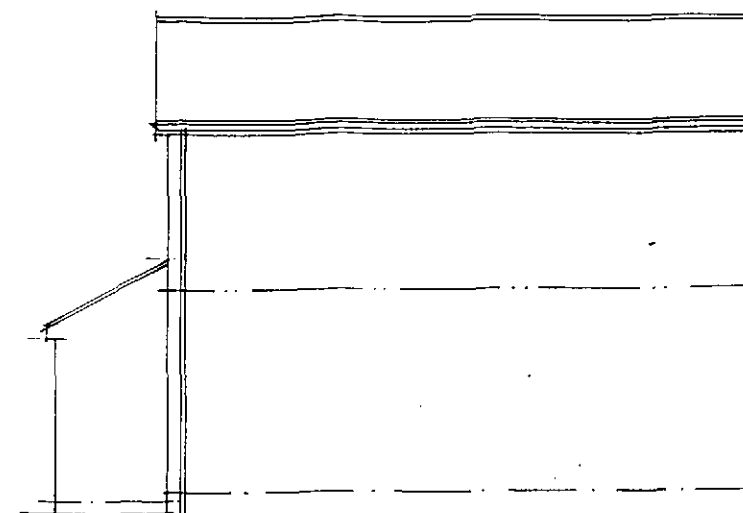


Side

Layouts

Ground Floor

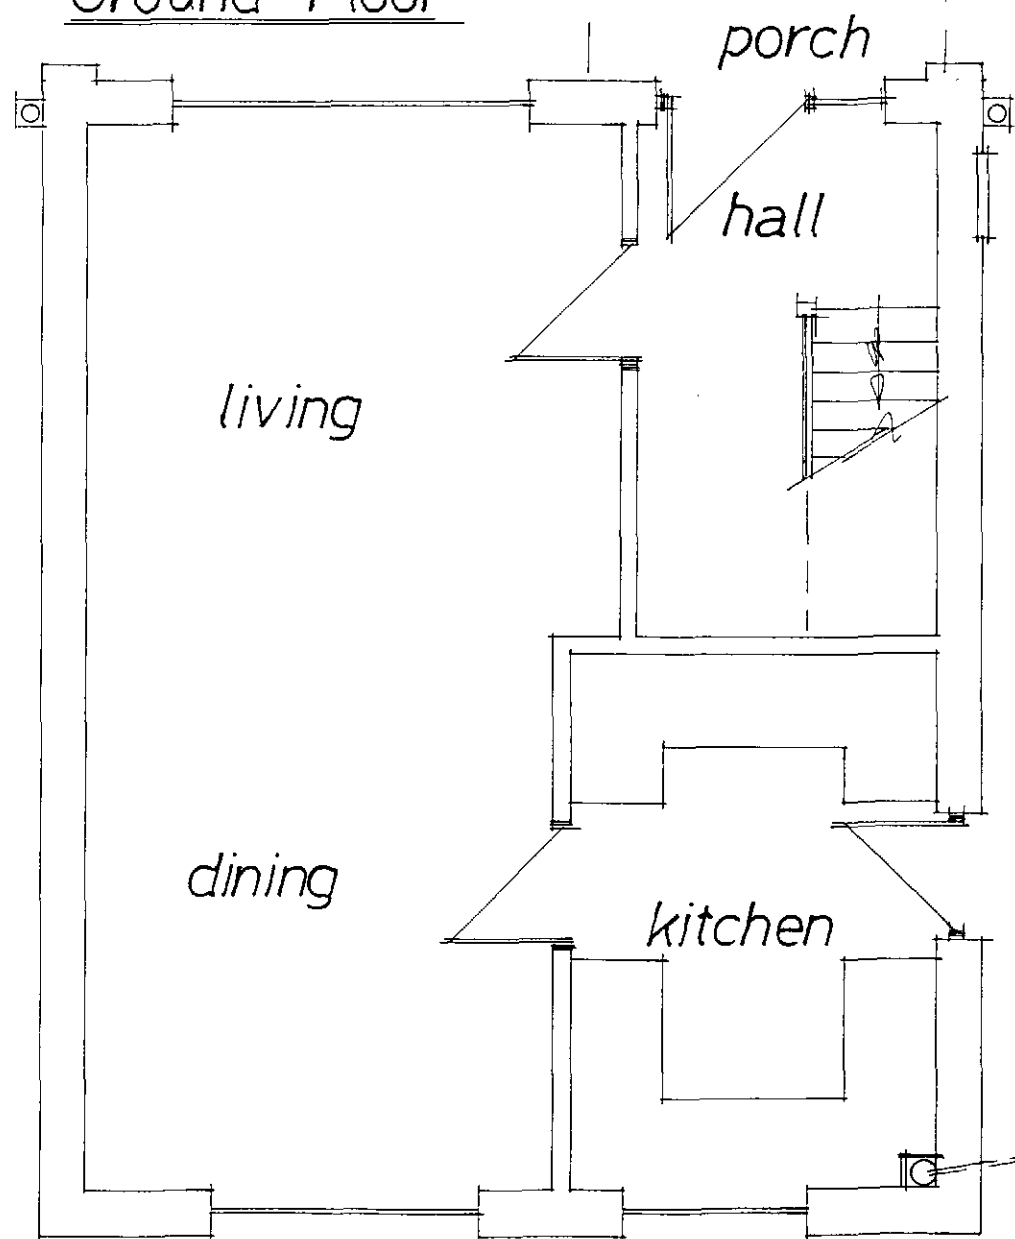

First Floor

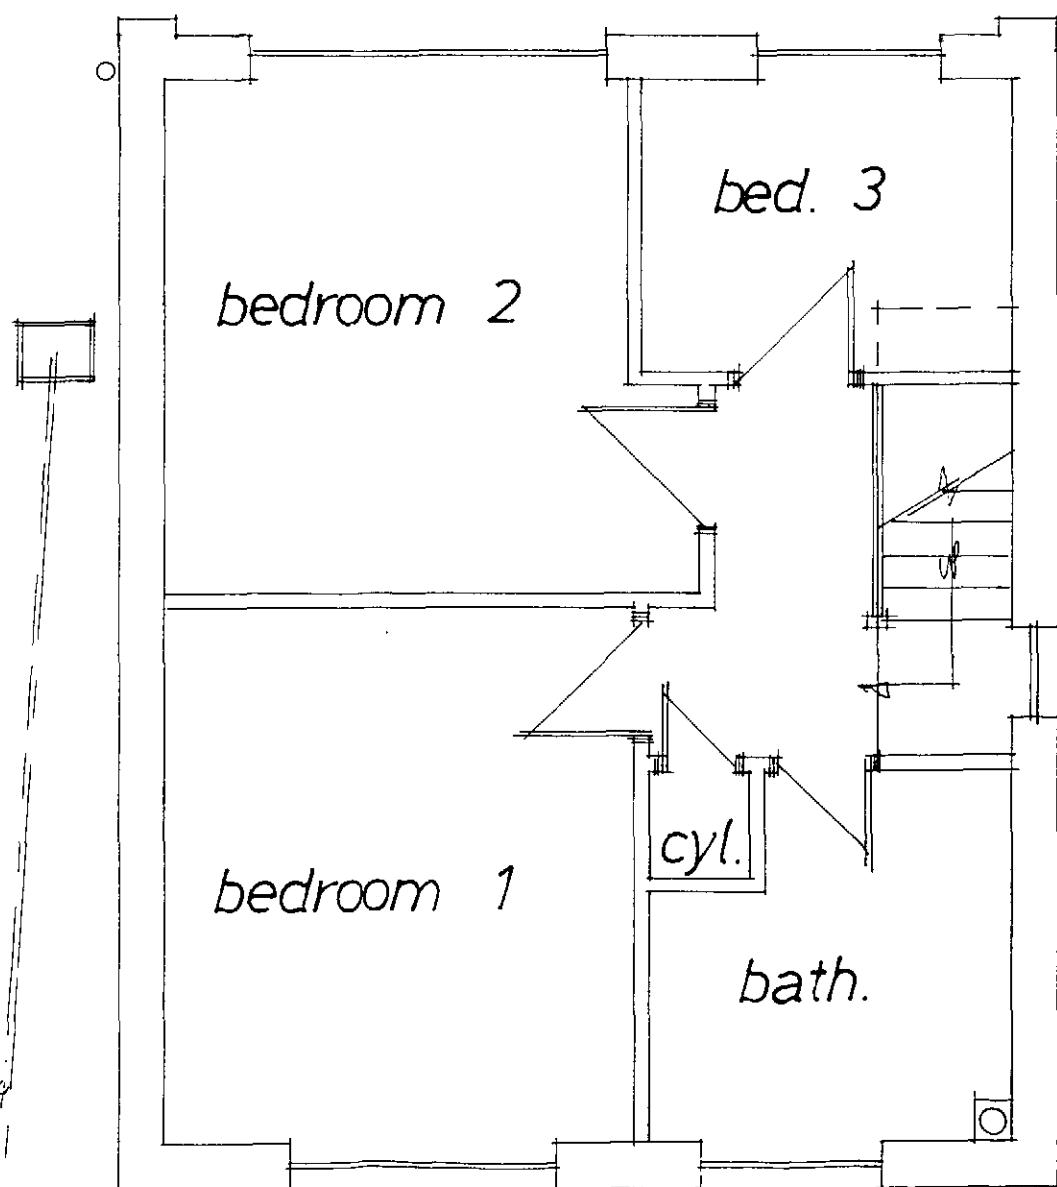


Rev	Notes	Date

Garry Greetham Associates Ltd
 Residential Design Consultant
 Westwood House
 18 Carr Lane
 Tankersley
 Barnsley S75 3BE
 Tel(01226)746573

PROJECT	Various Extensions
CLIENT	Mr. G. Heppenstall
TITLE	Property as Existing
ADDRESS	20 Wilthorpe Farm Road, Wilthorpe, Barnsley. S75 1ES.
DRAWN BY	ggg
SCALE	1:50; 1:100 DATE Dec.09
DRAWING No	717-02 REV
Member of the Chartered Institute of Architectural Technologists	

Elevations

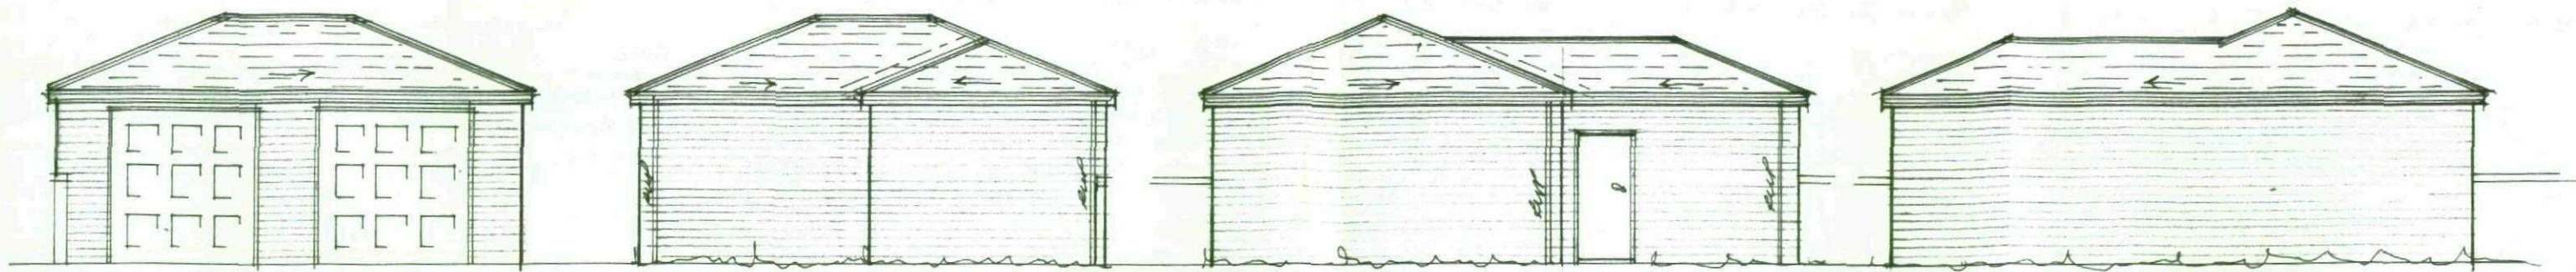


Front
Layout

Rear

Side

Side

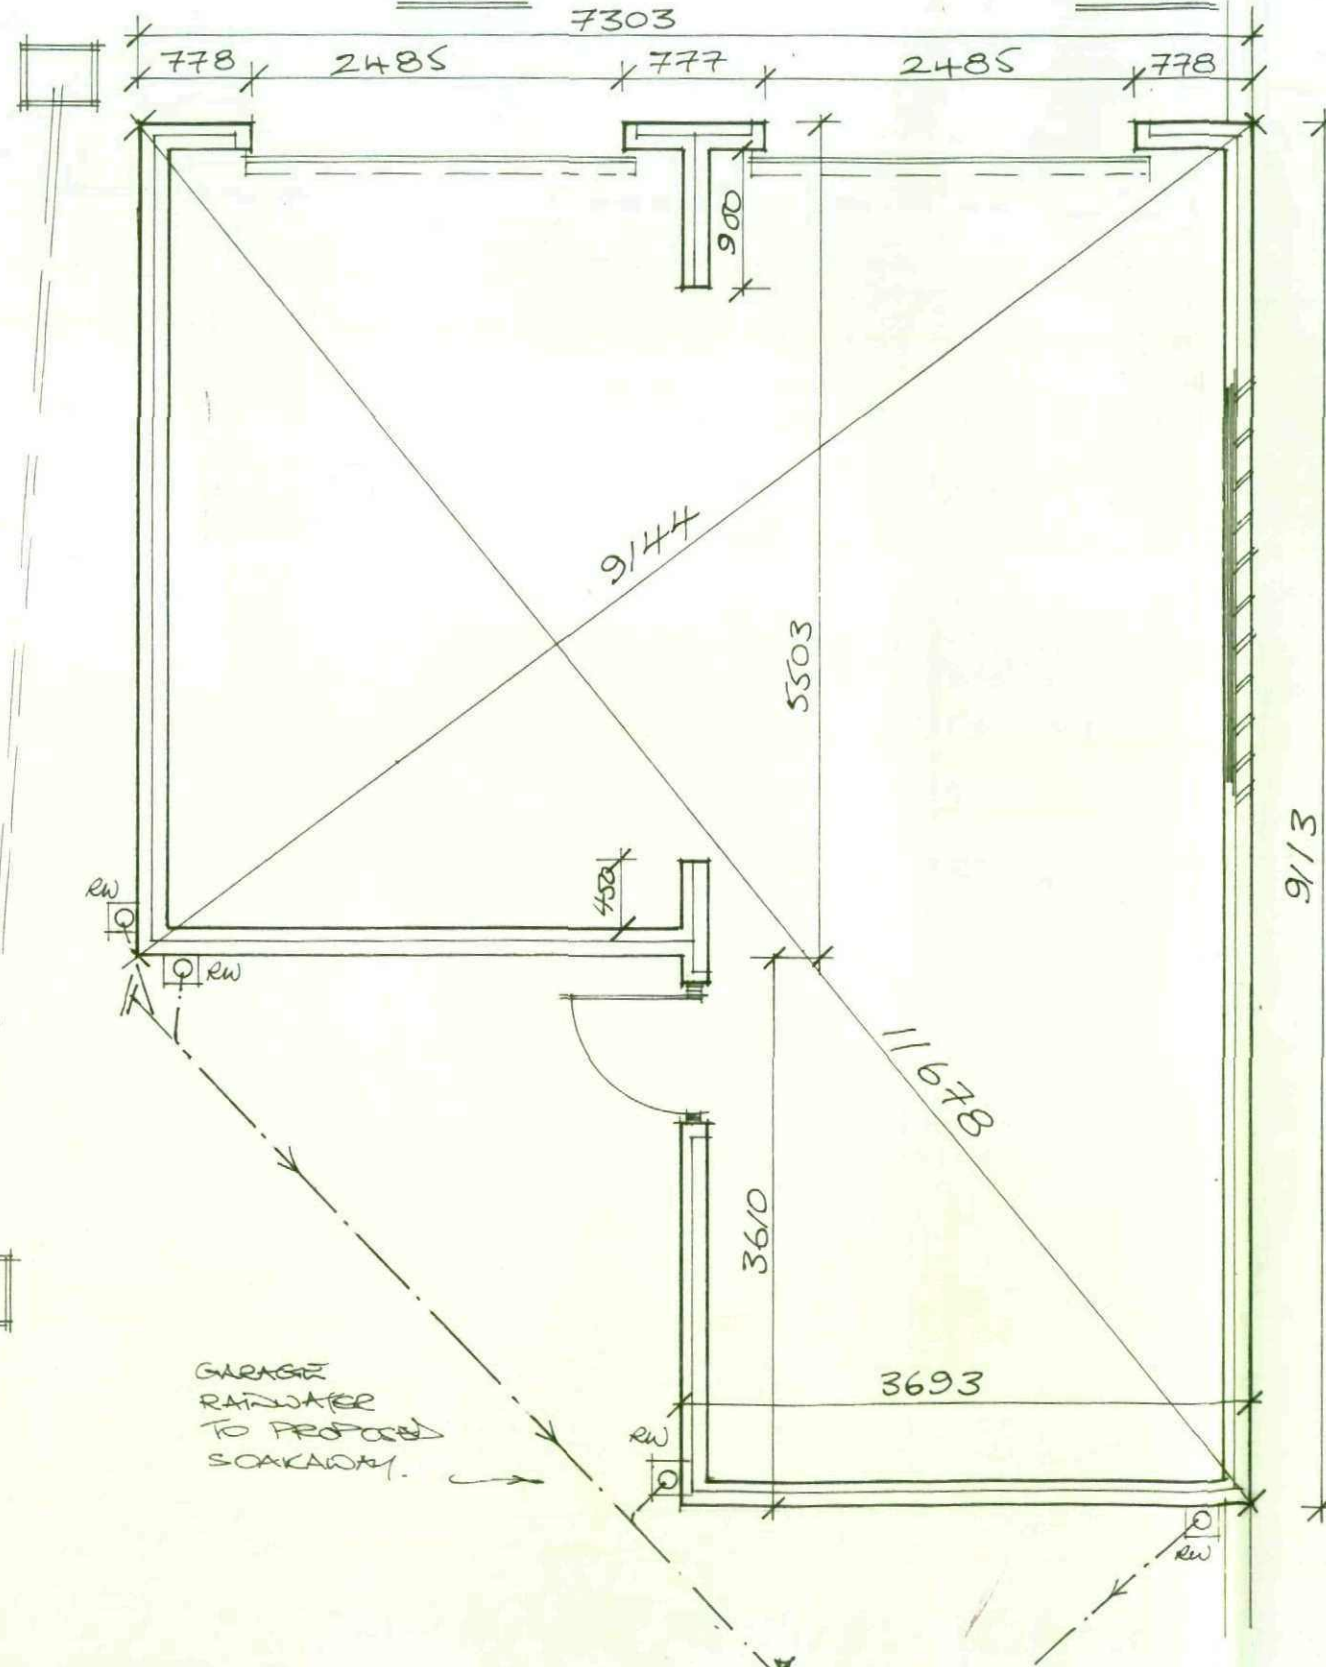

Rev	Notes	Date

Garry Greetham Associates Ltd
 Residential Design Consultant
 Westwood House
 18 Carr Lane
 Tankersley
 Barnsley S75 3BE
 Tel(01226)746573

PROJECT Various Extensions
 CLIENT Mr. G. Heppenstall
 TITLE Detached Double Garage
 ADDRESS 20 Willthorpe Farm Road, Willthorpe, Barnsley. S75 1ES.
 DRAWN BY ggg
 SCALE 1:50; 1:100 DATE Dec.09
 DRAWING No 717-04 REV
 Member of the Chartered Institute of Architectural Technologists