

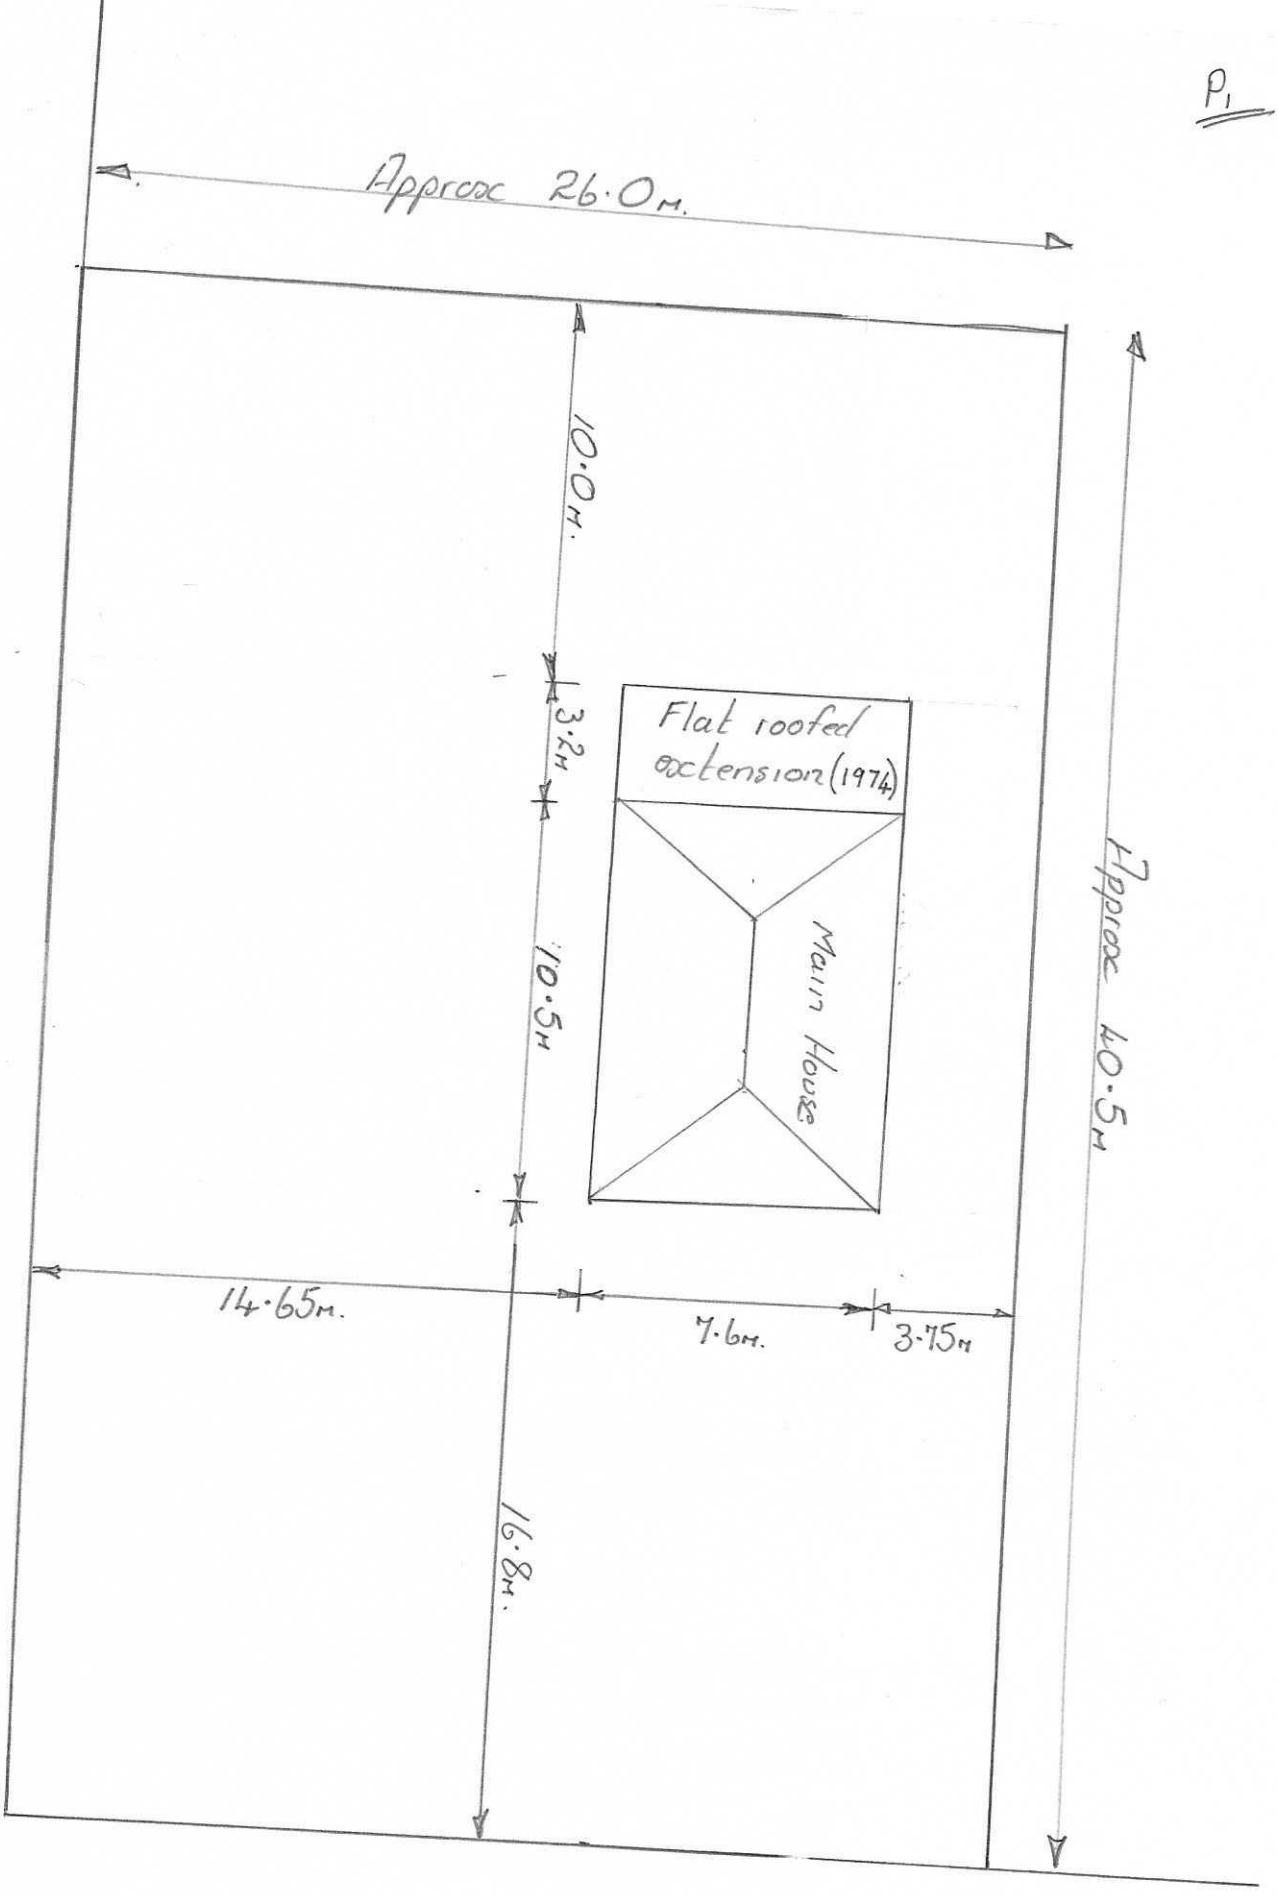


Site details
Scale 1:20

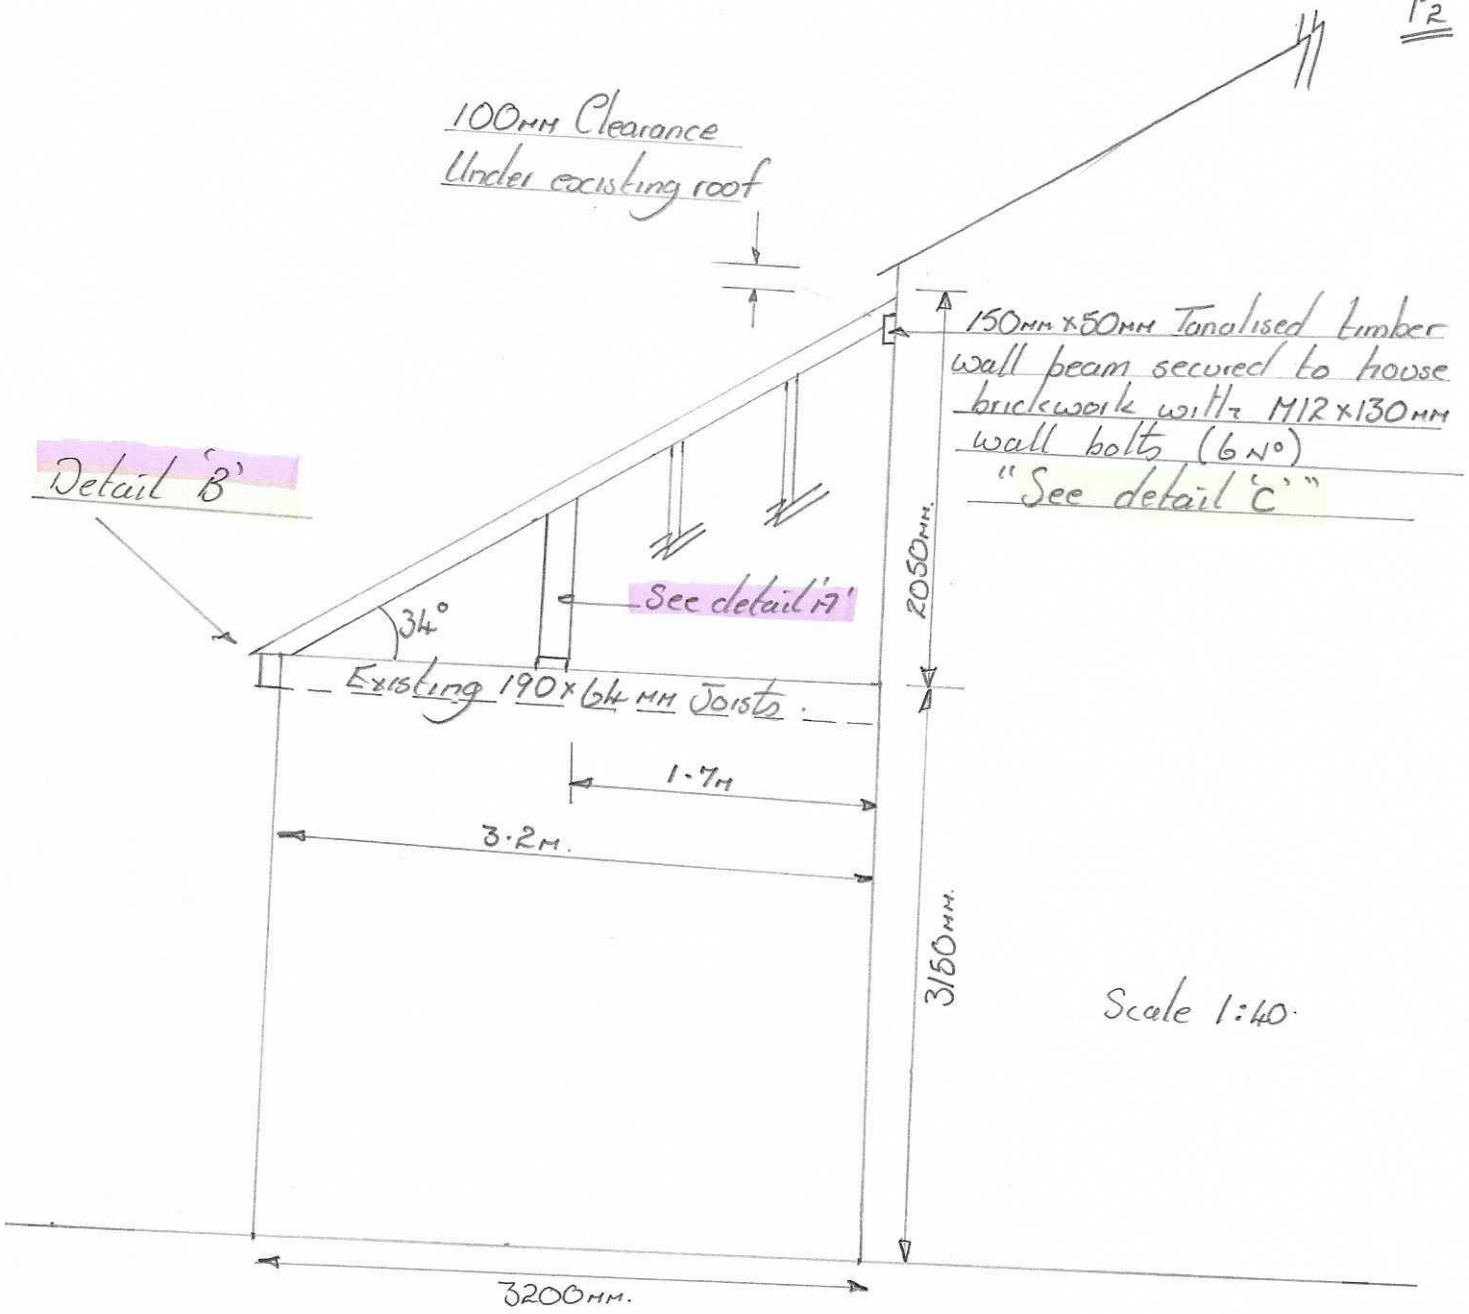


Scale 1:40.


Detail 'A'

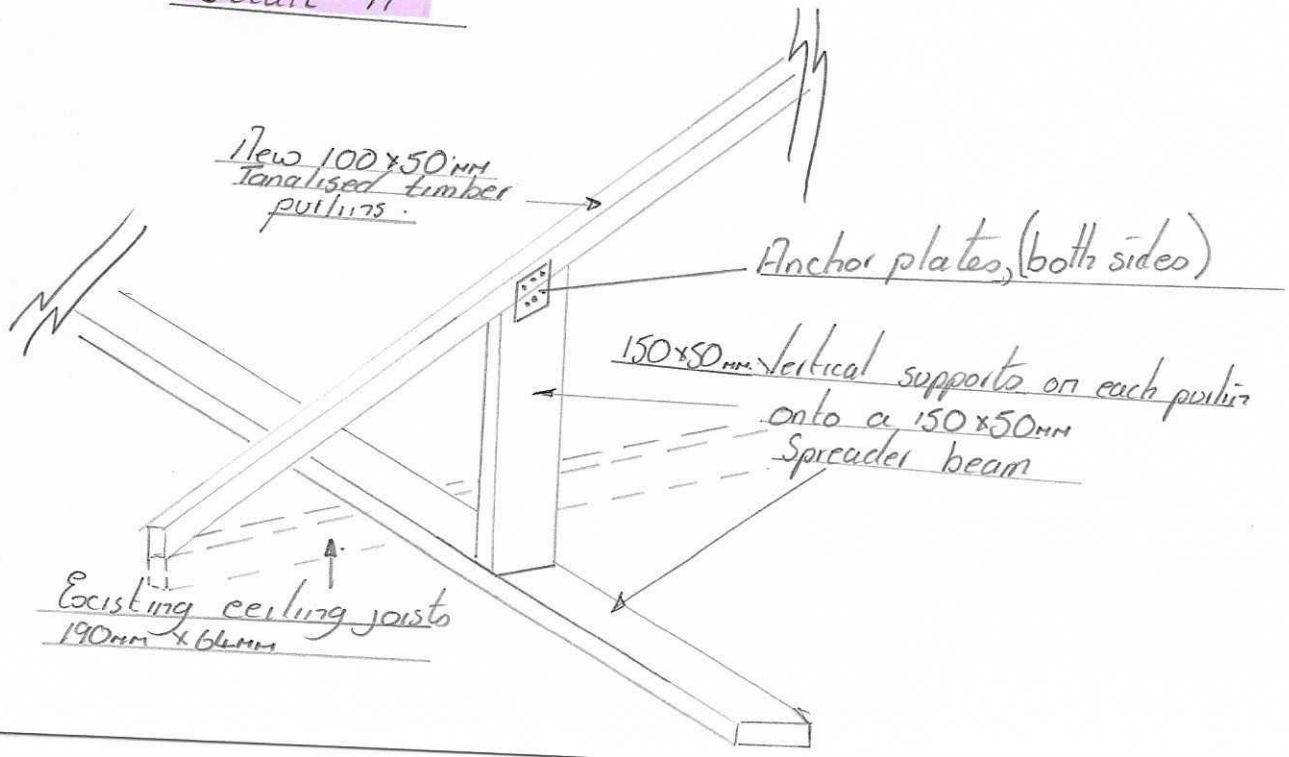


Detail 'B' (not to scale)

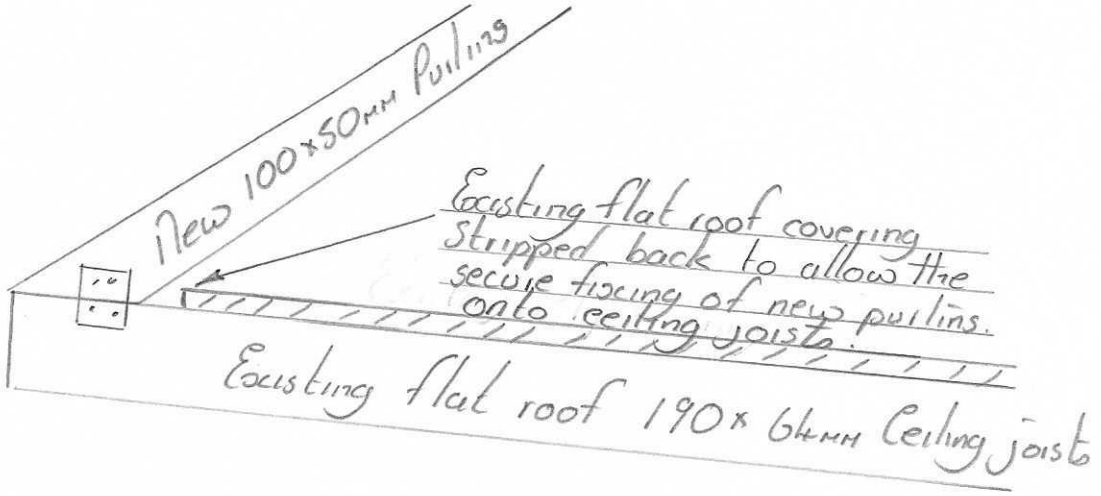

Detail 'C' Not to scale.

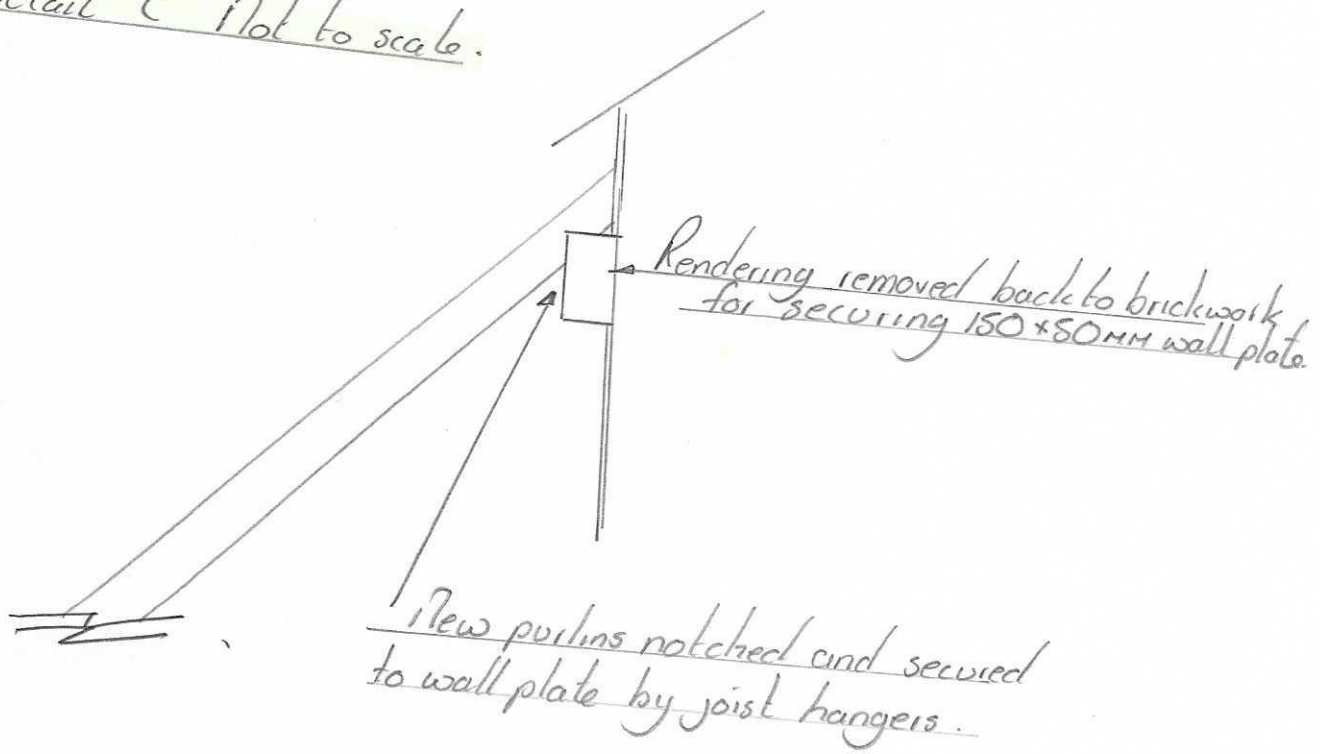

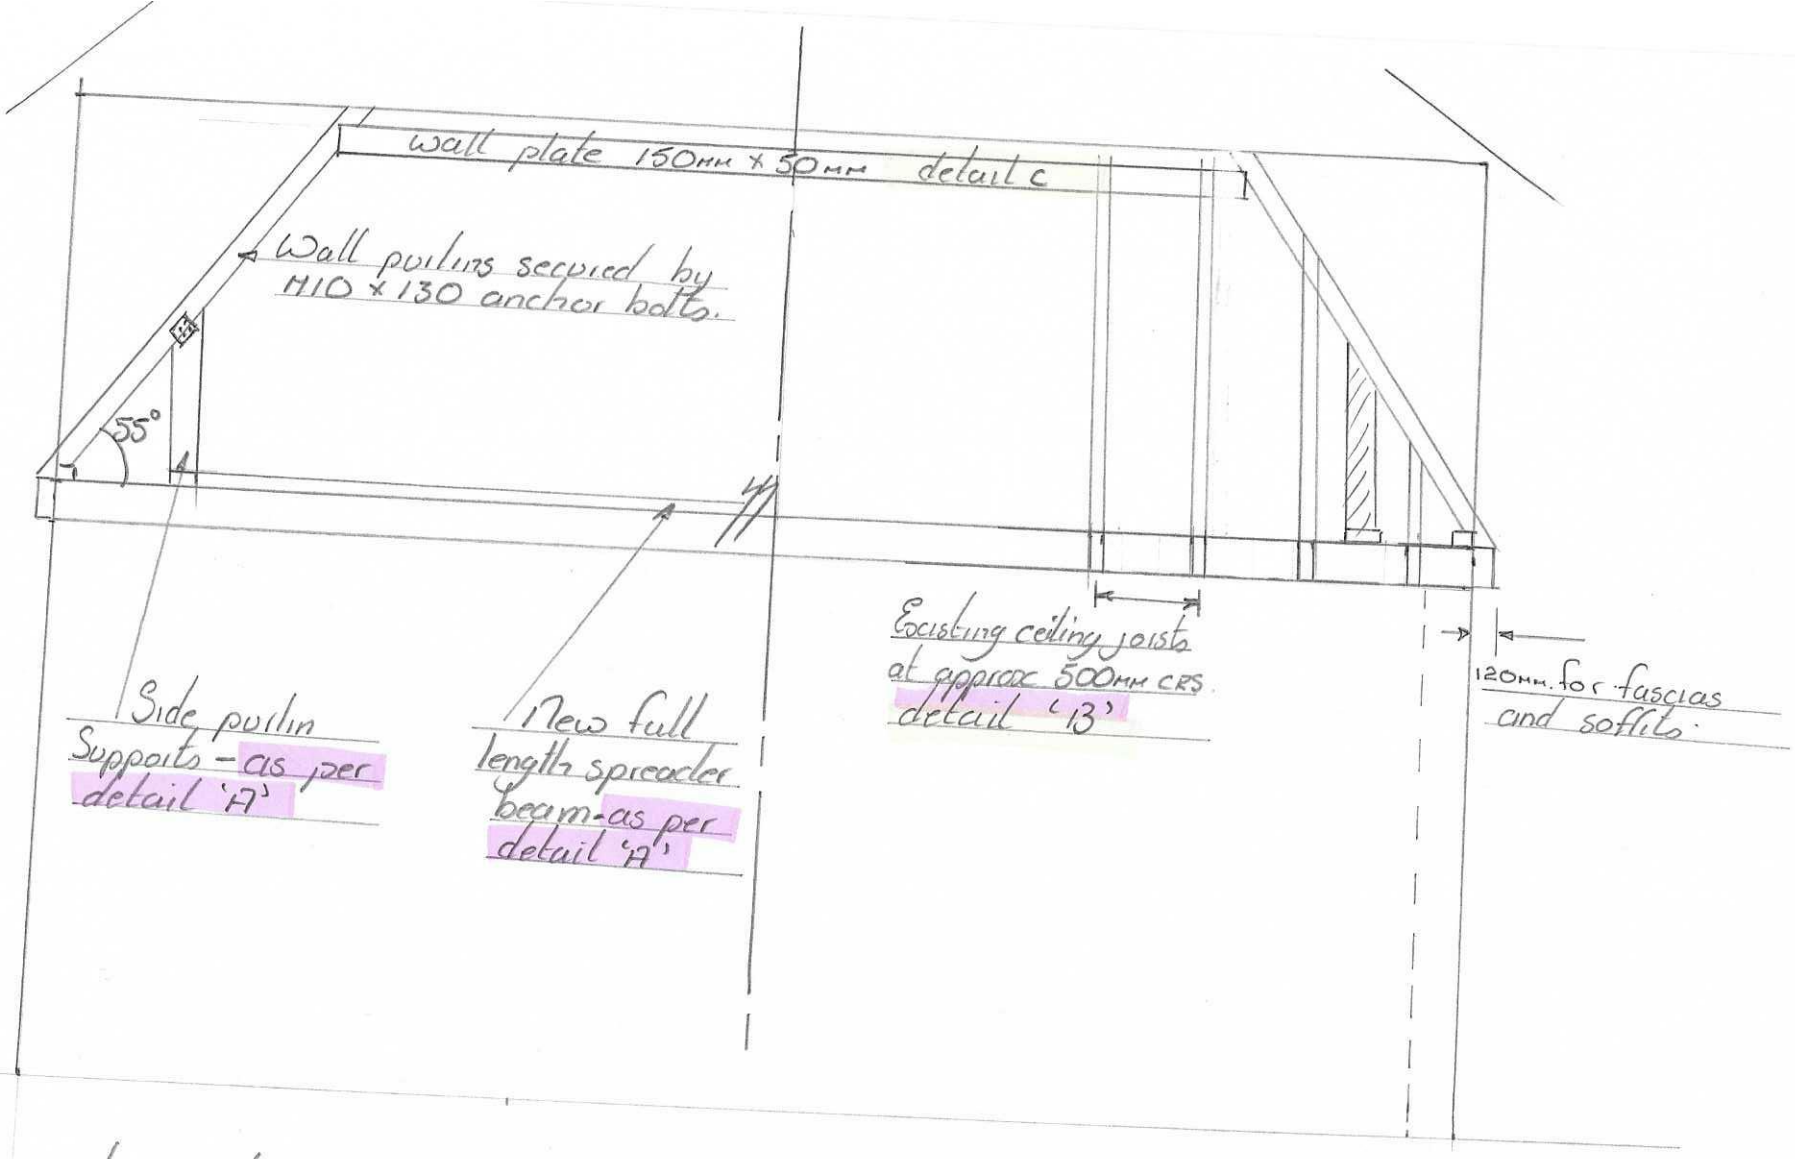

1) New purlins set at approx 500mm centres but set to match to existing 190x64mm ceiling joists (flat roof joists)
2) Roof to be covered by a breathable membrane roof cover, tanalised slate lats and a final slate finish to match the existing roof. Ridge tiles fitted & lead flashings as needed.