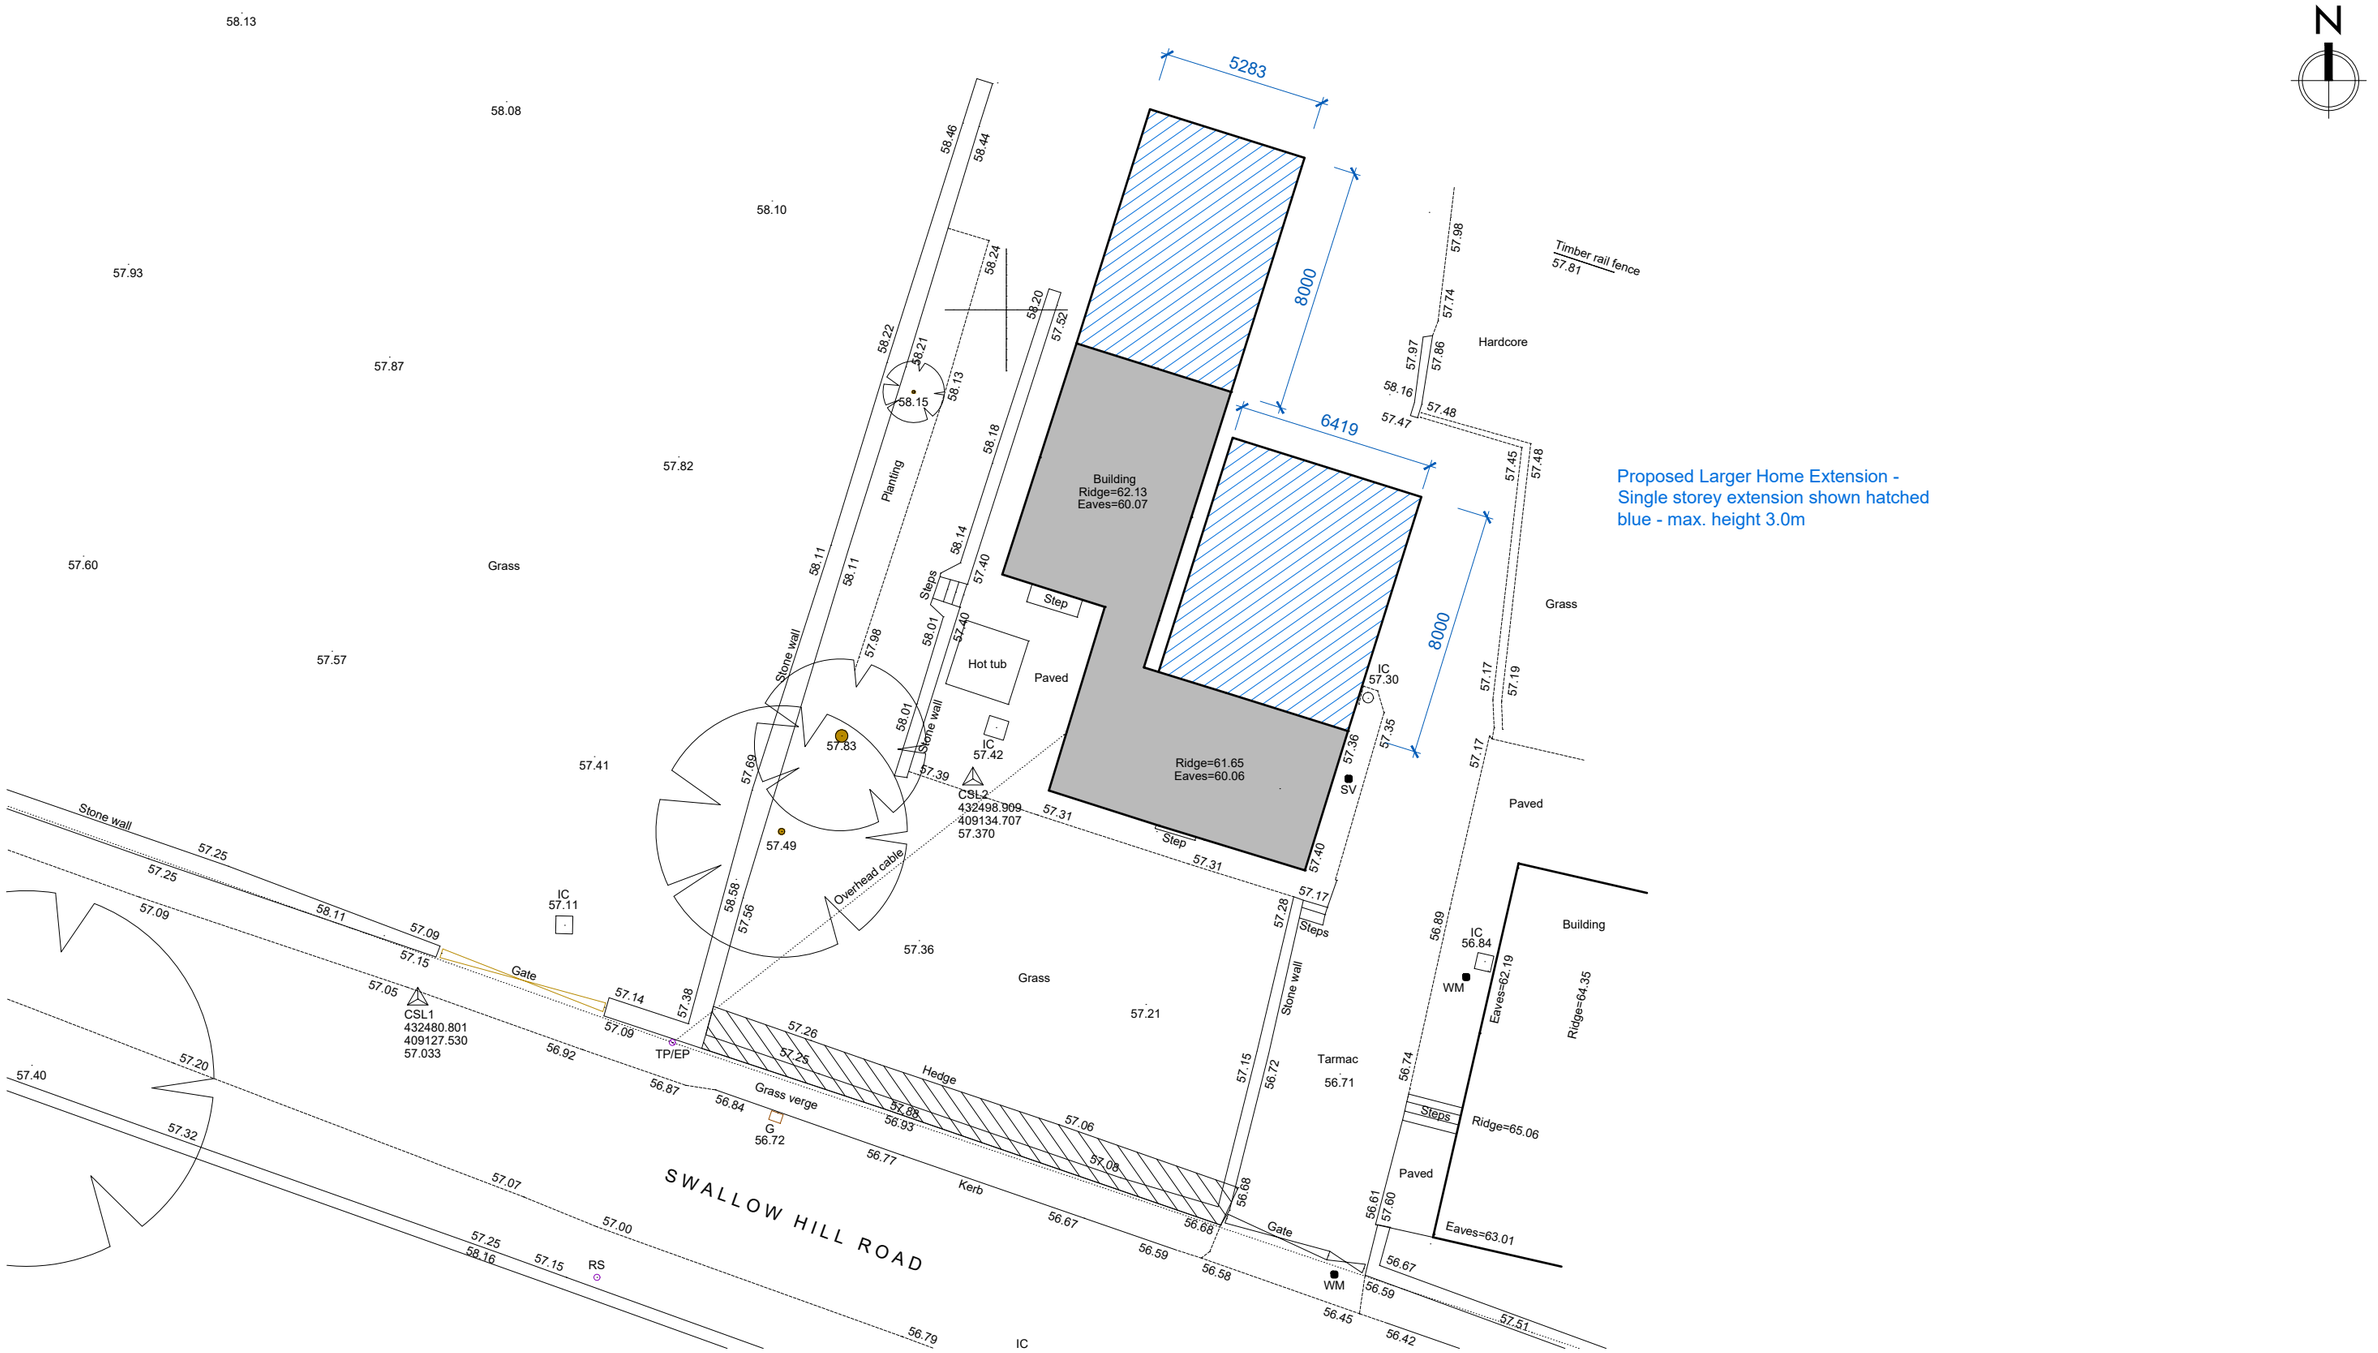


Prism Agriculture Ltd

Project Address	81 Swallow Hill Road Mapplewell, South Yorkshire
Client	Mr P Needham
Project	Proposed Larger Home Extension to Existing Bungalow
Drawing	Proposed Site Block Plan

DRAWING NO.	SCALE	DRAWN	CHECK	DATE	REVISION
400-9-PN-02	1:200 @ A3	AR	TW	Feb 2024	---