



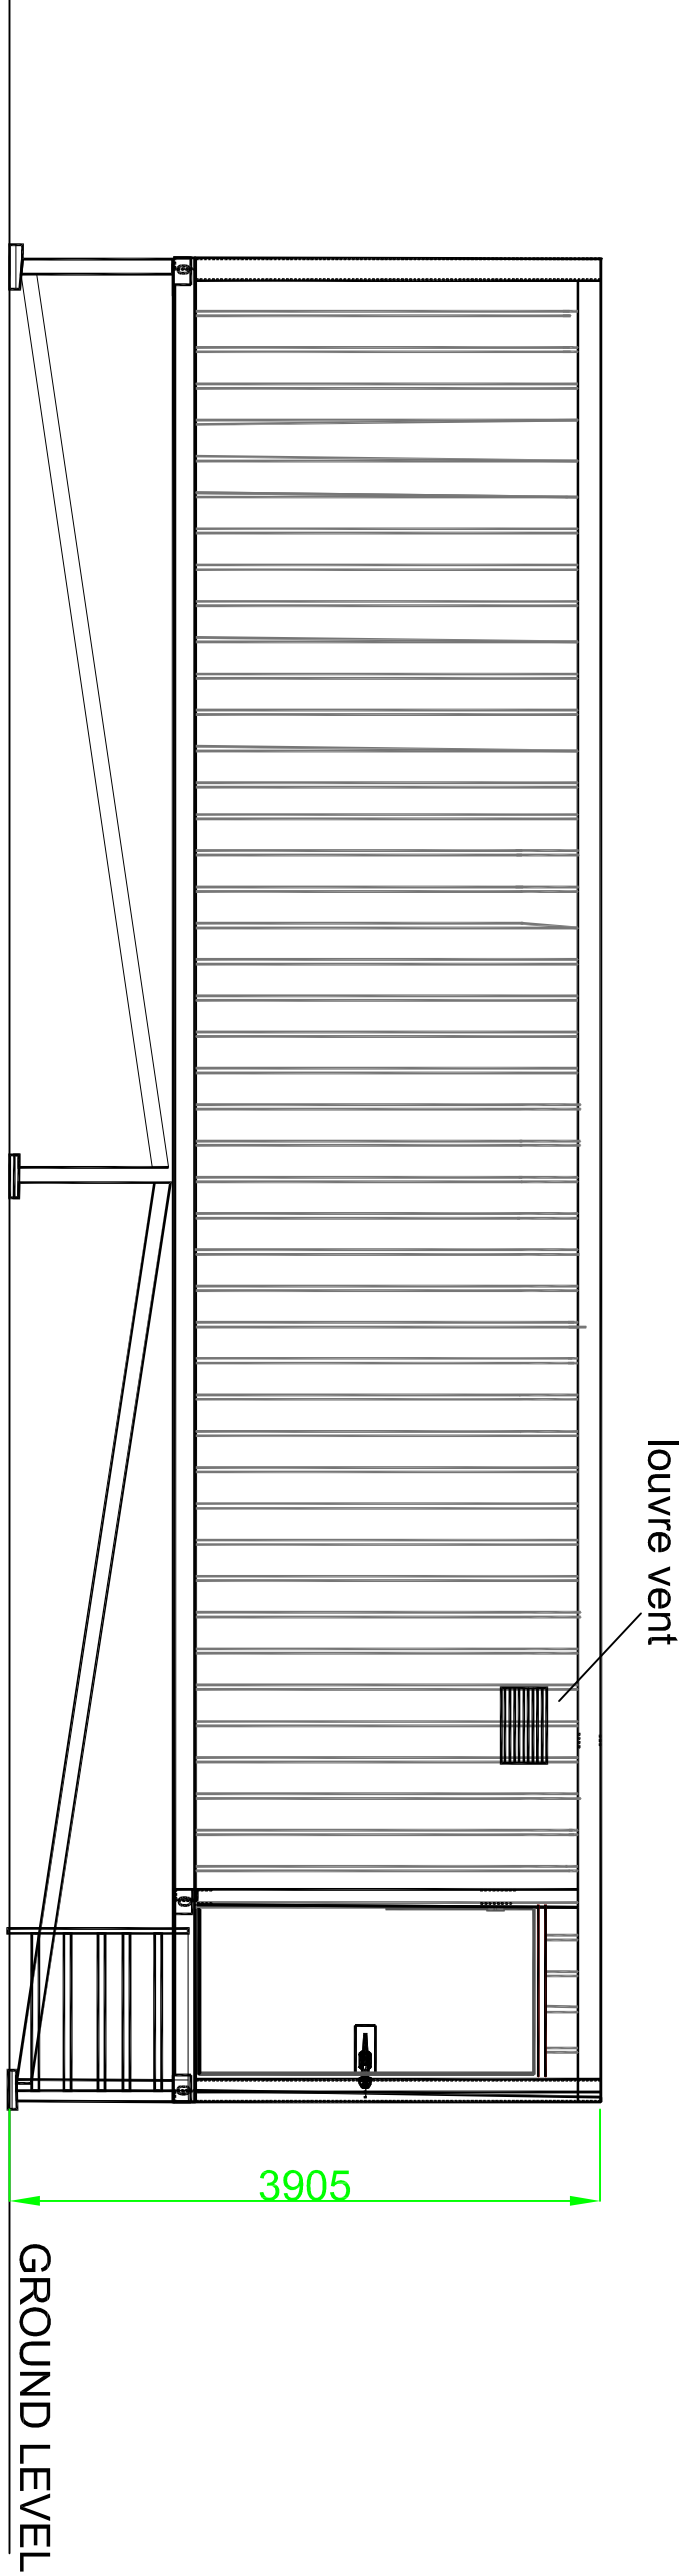

ELEVATION B


A

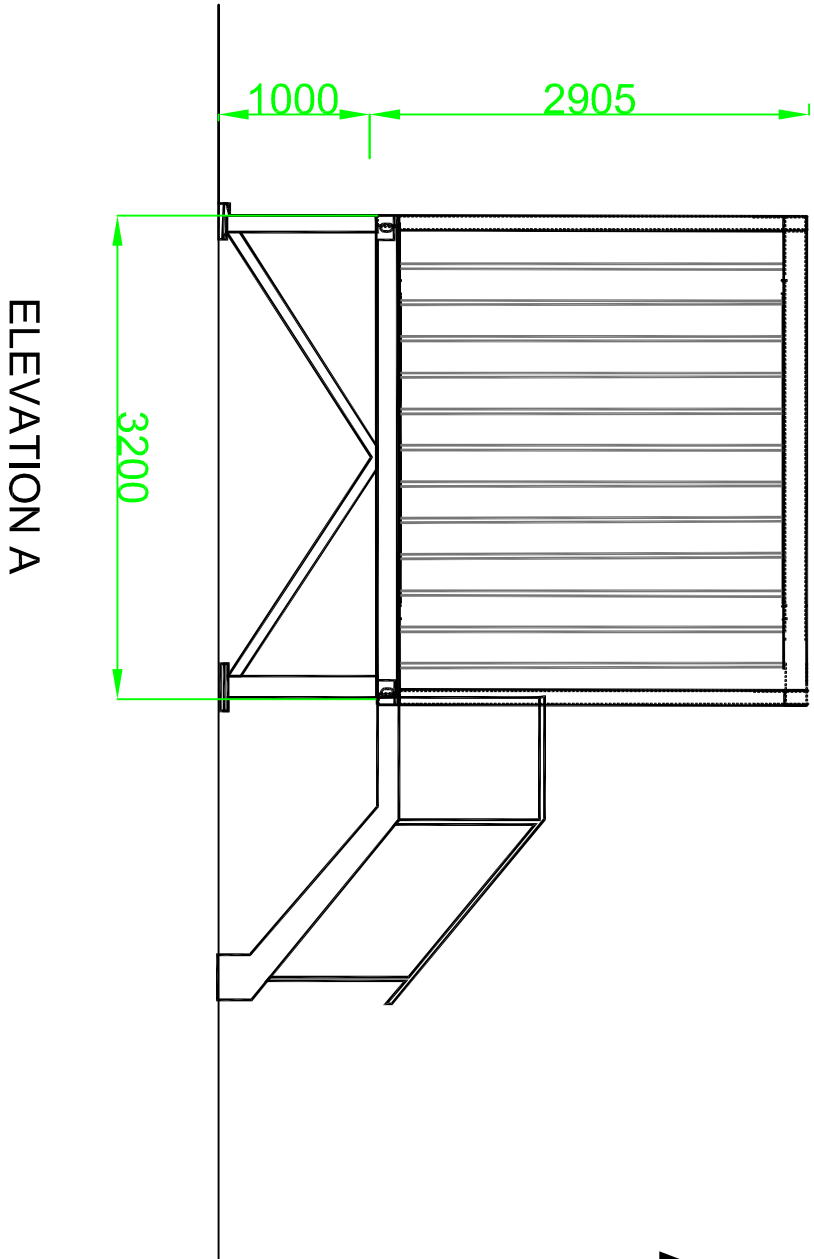


ELEVATION A

B

C

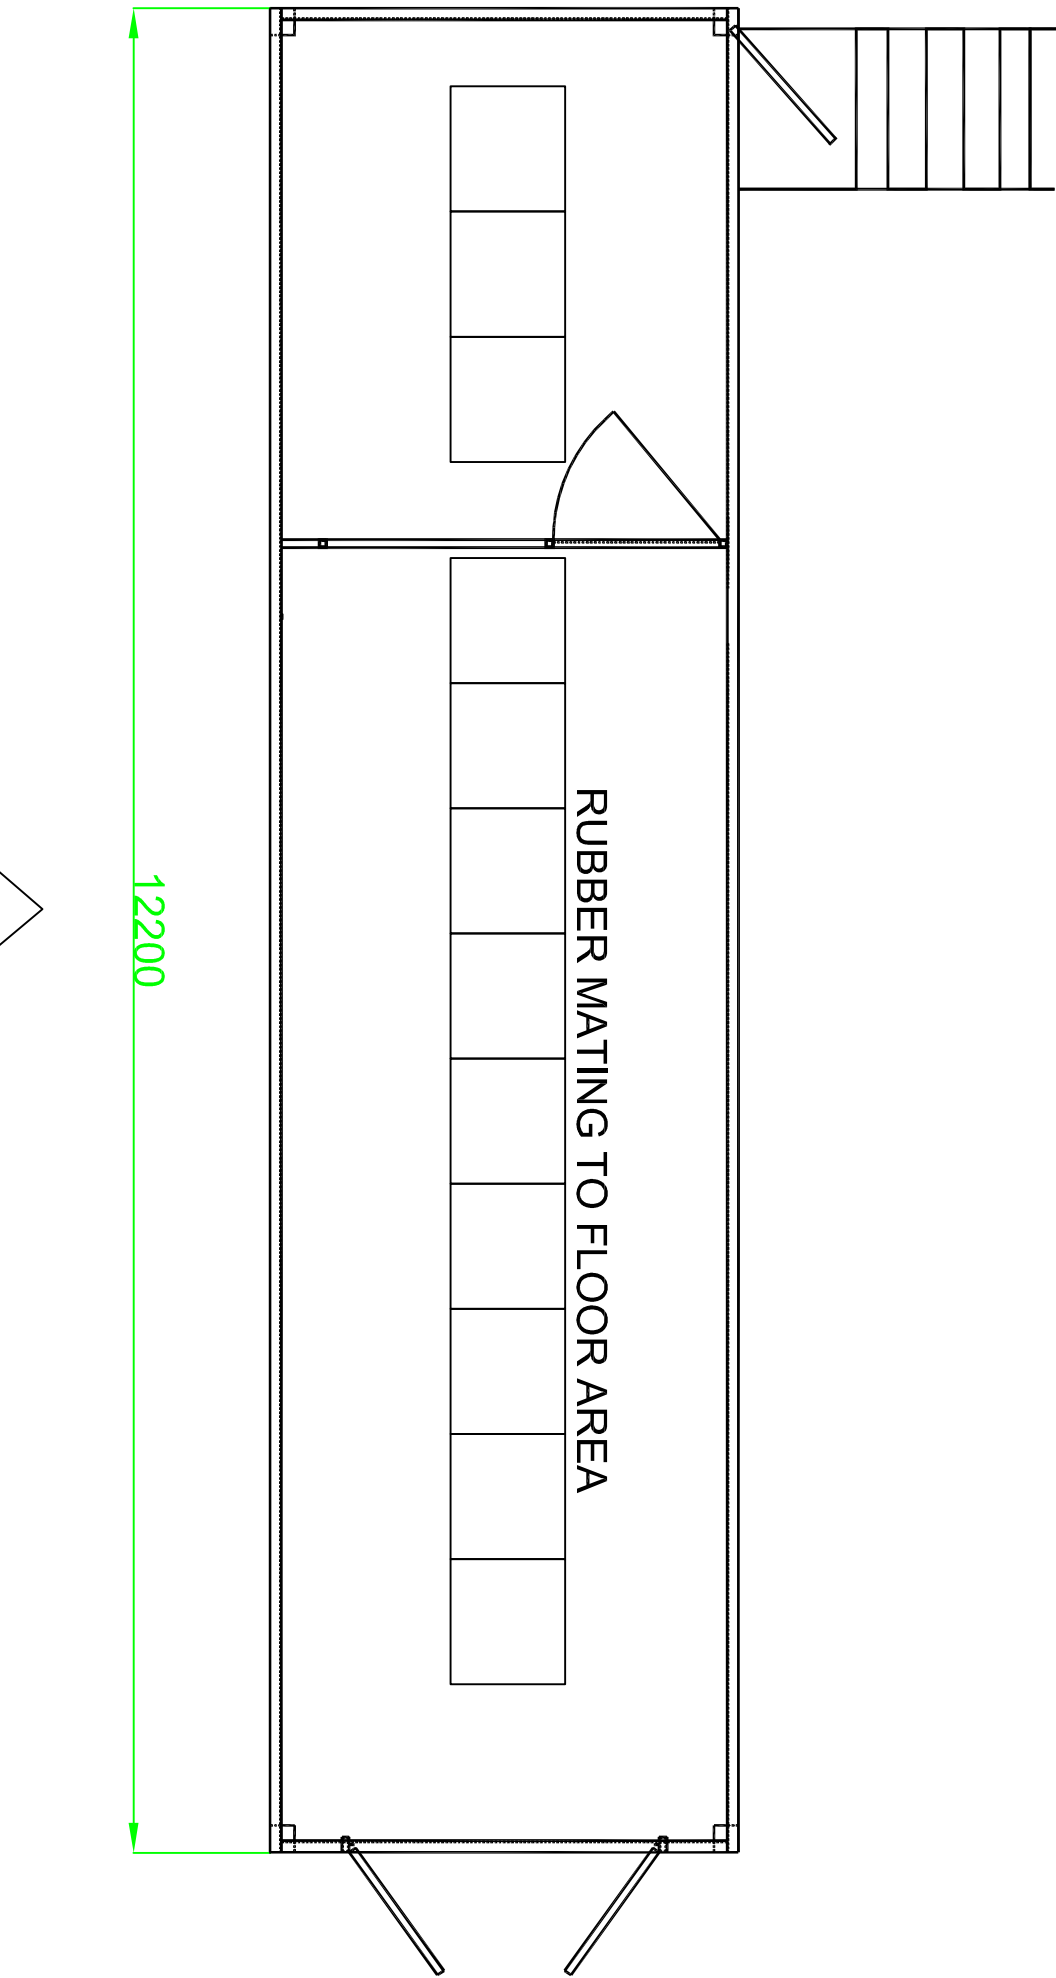

D

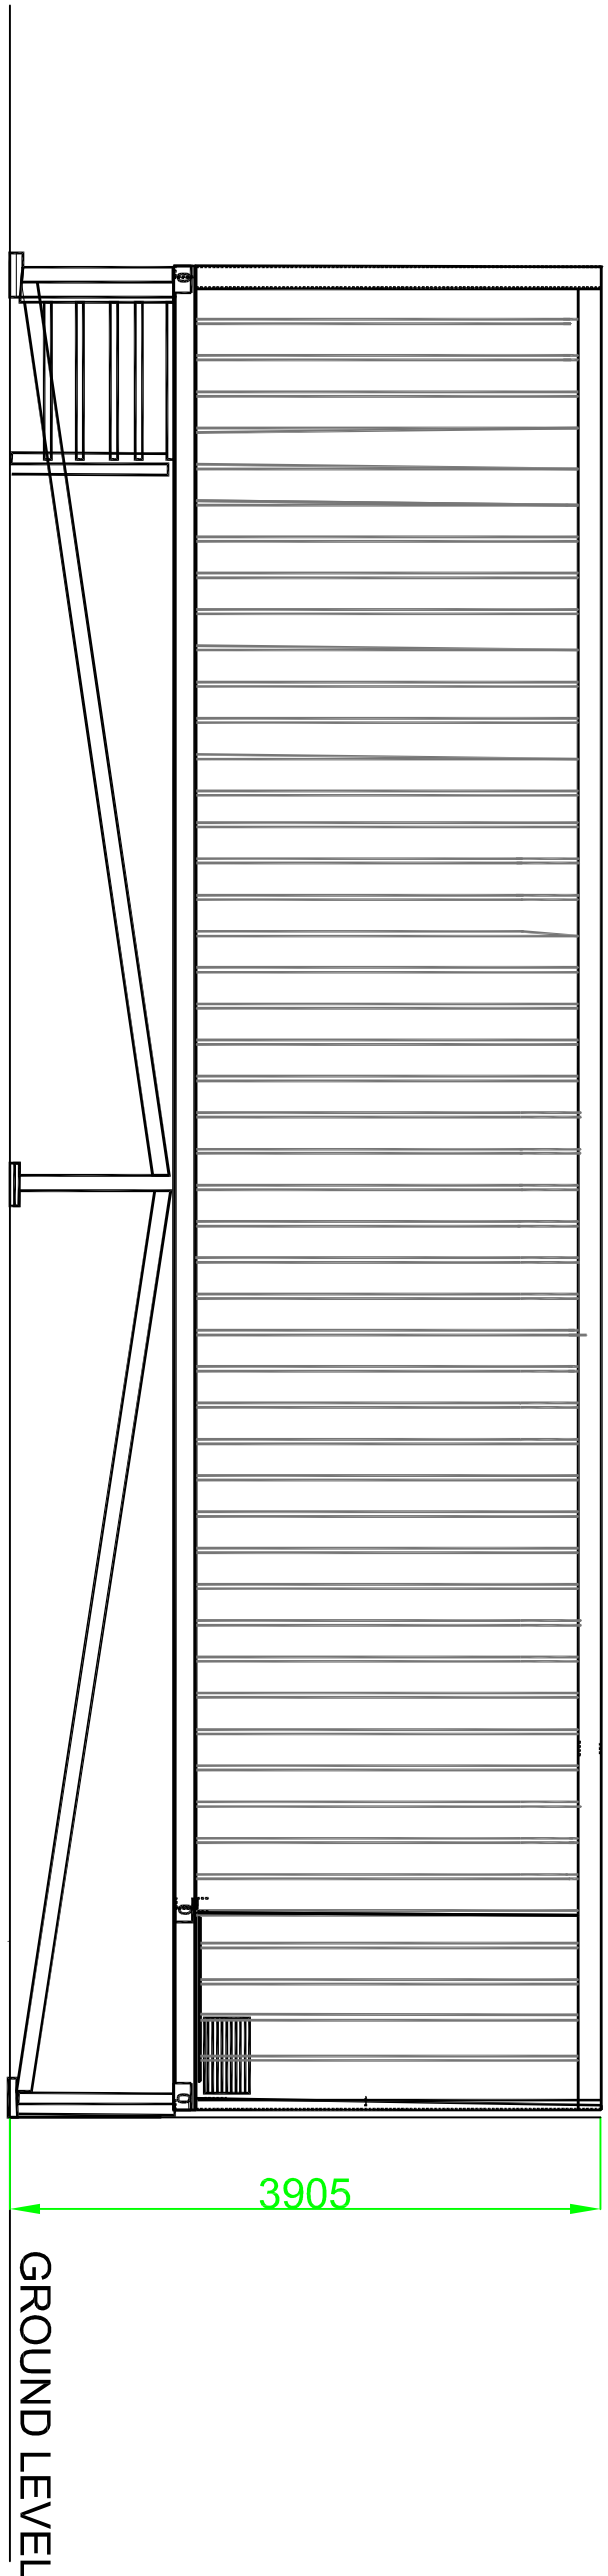

ELEVATION D

0m 5m
Scale

SCALE	1:50 @ A1	STAIRFOOT, OAKS LANE, BARNLEY, S71 1HT									
DATE	05/08/16	GRID REFERENCE: SE 364060									
DRAWN	KC/MM	12.2m SWITCHGEAR CONTAINER									
CHECKED	AJ										
APPROVED	GJ										