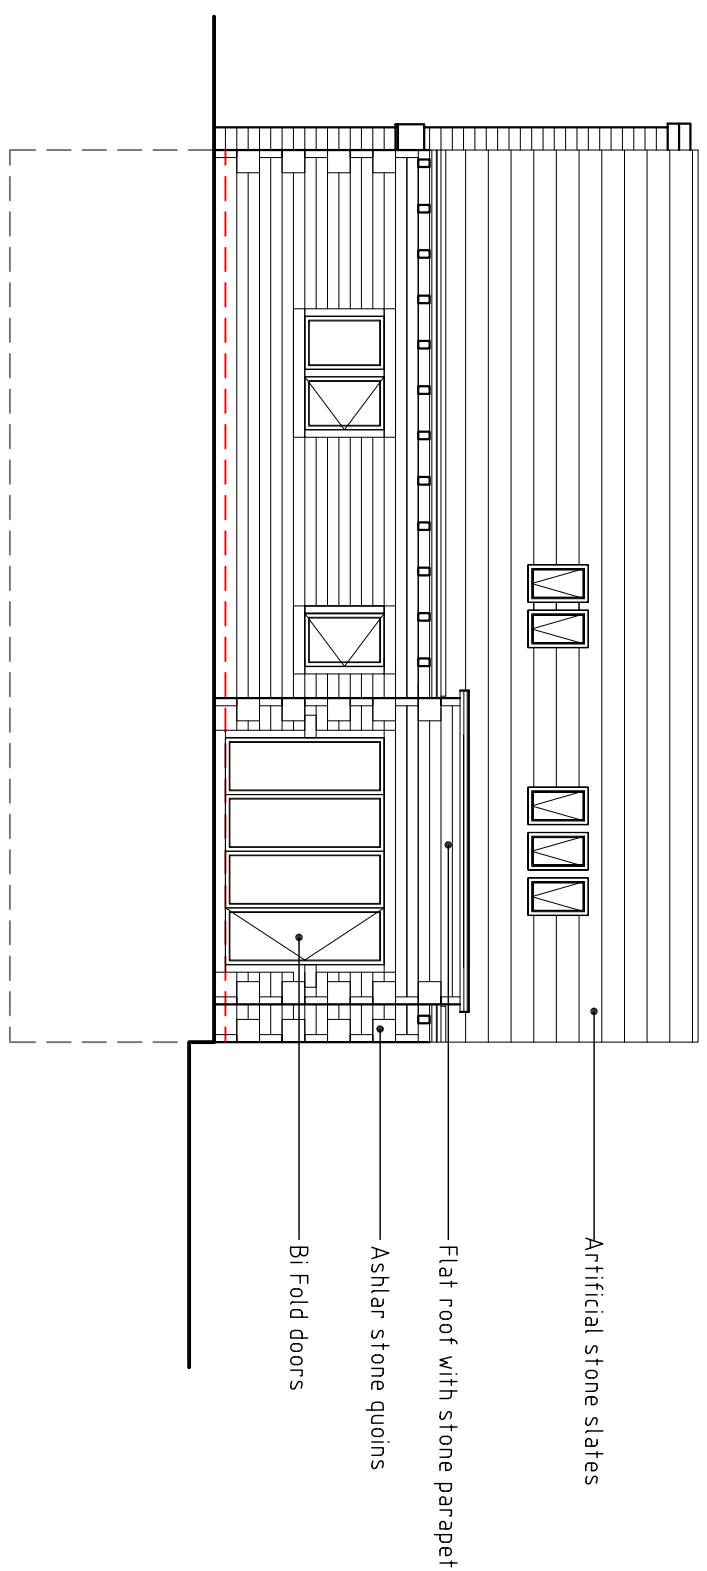
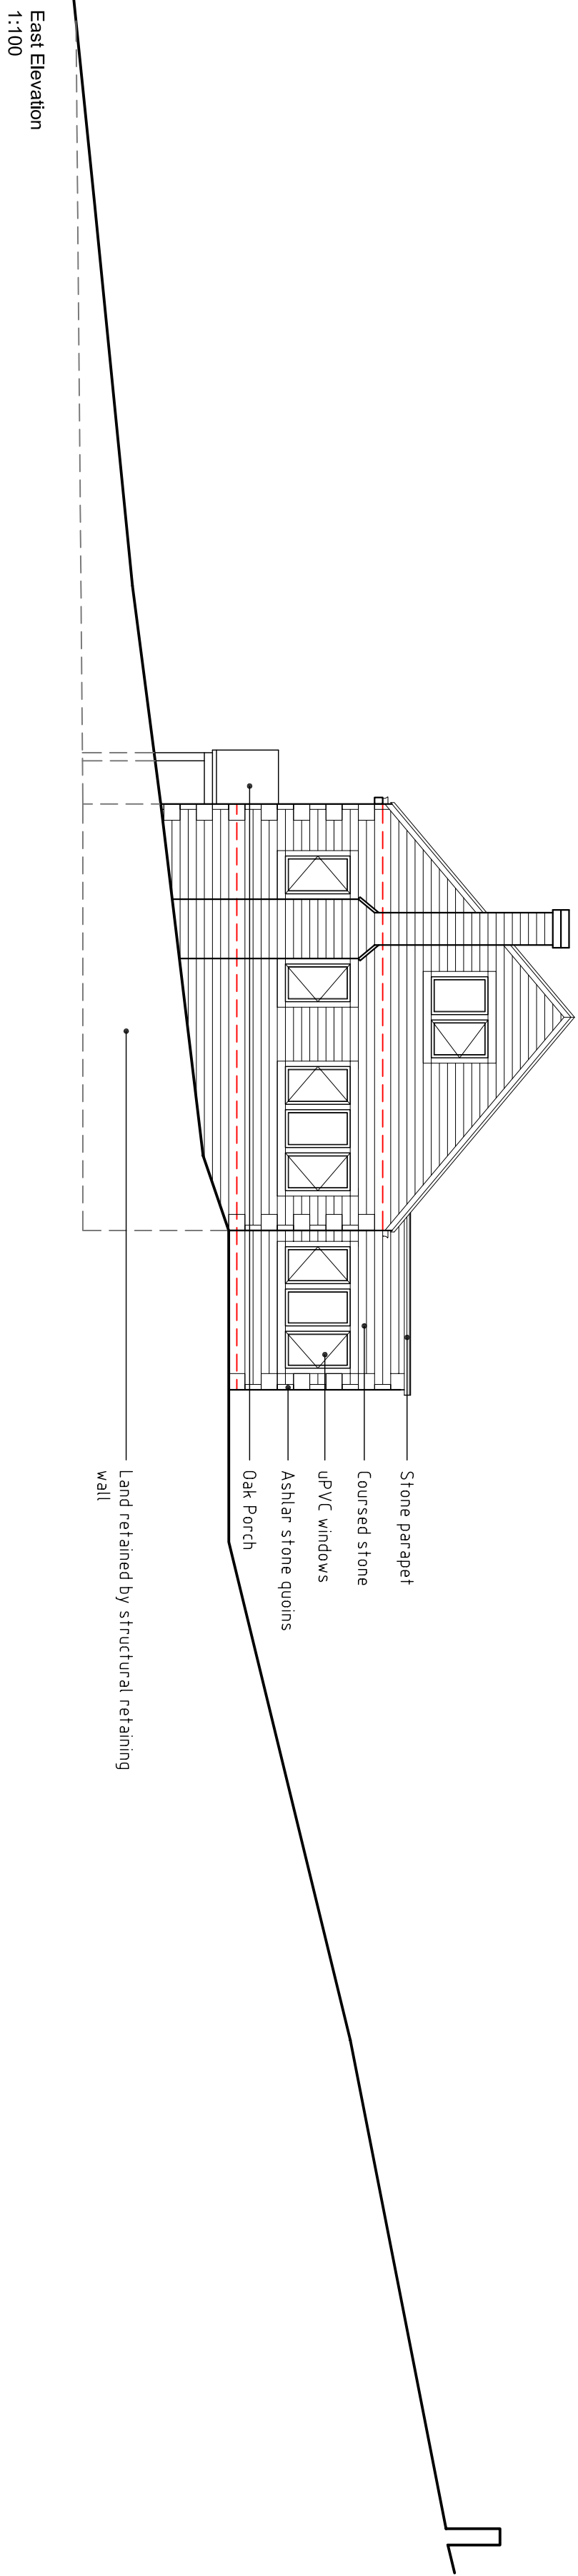
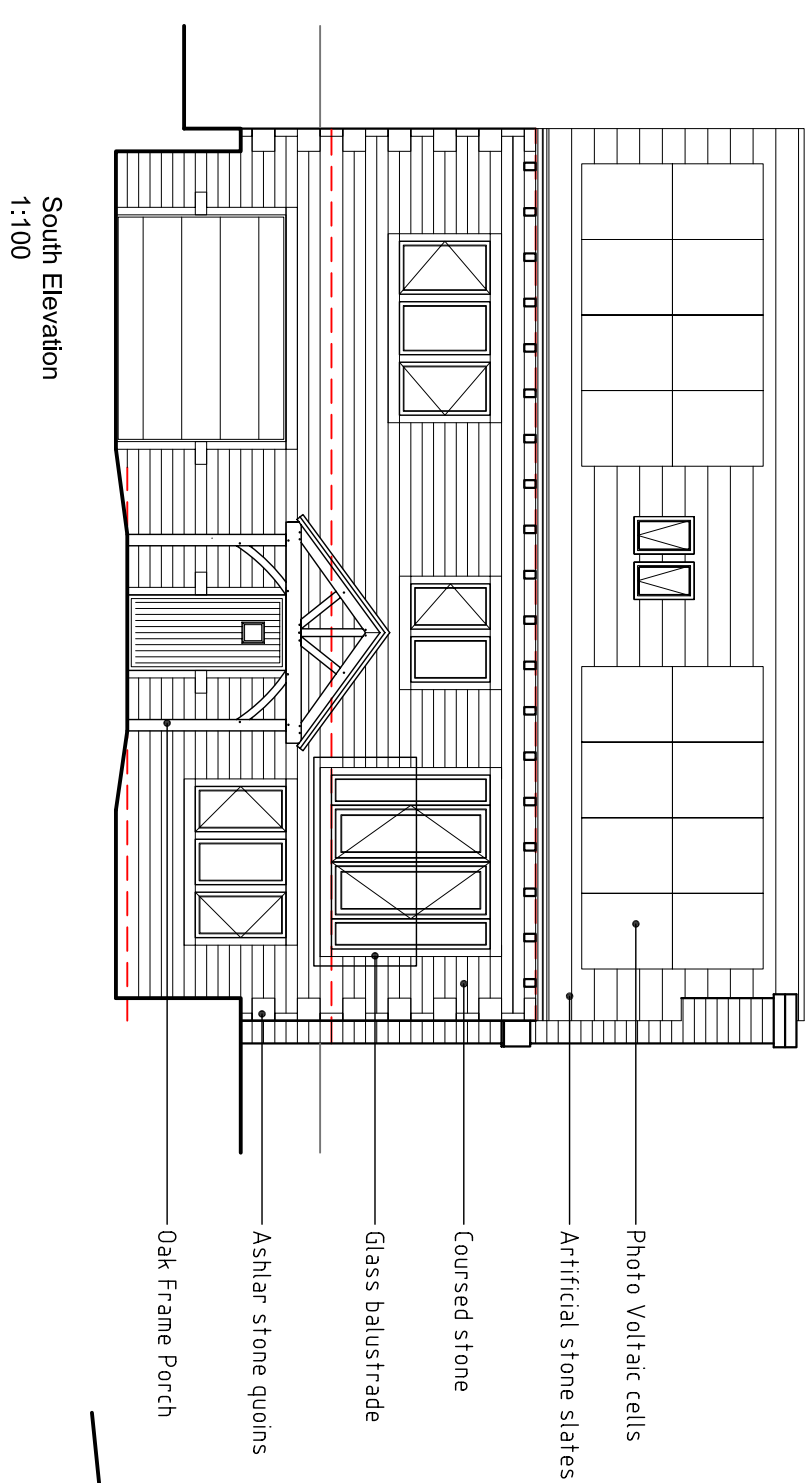
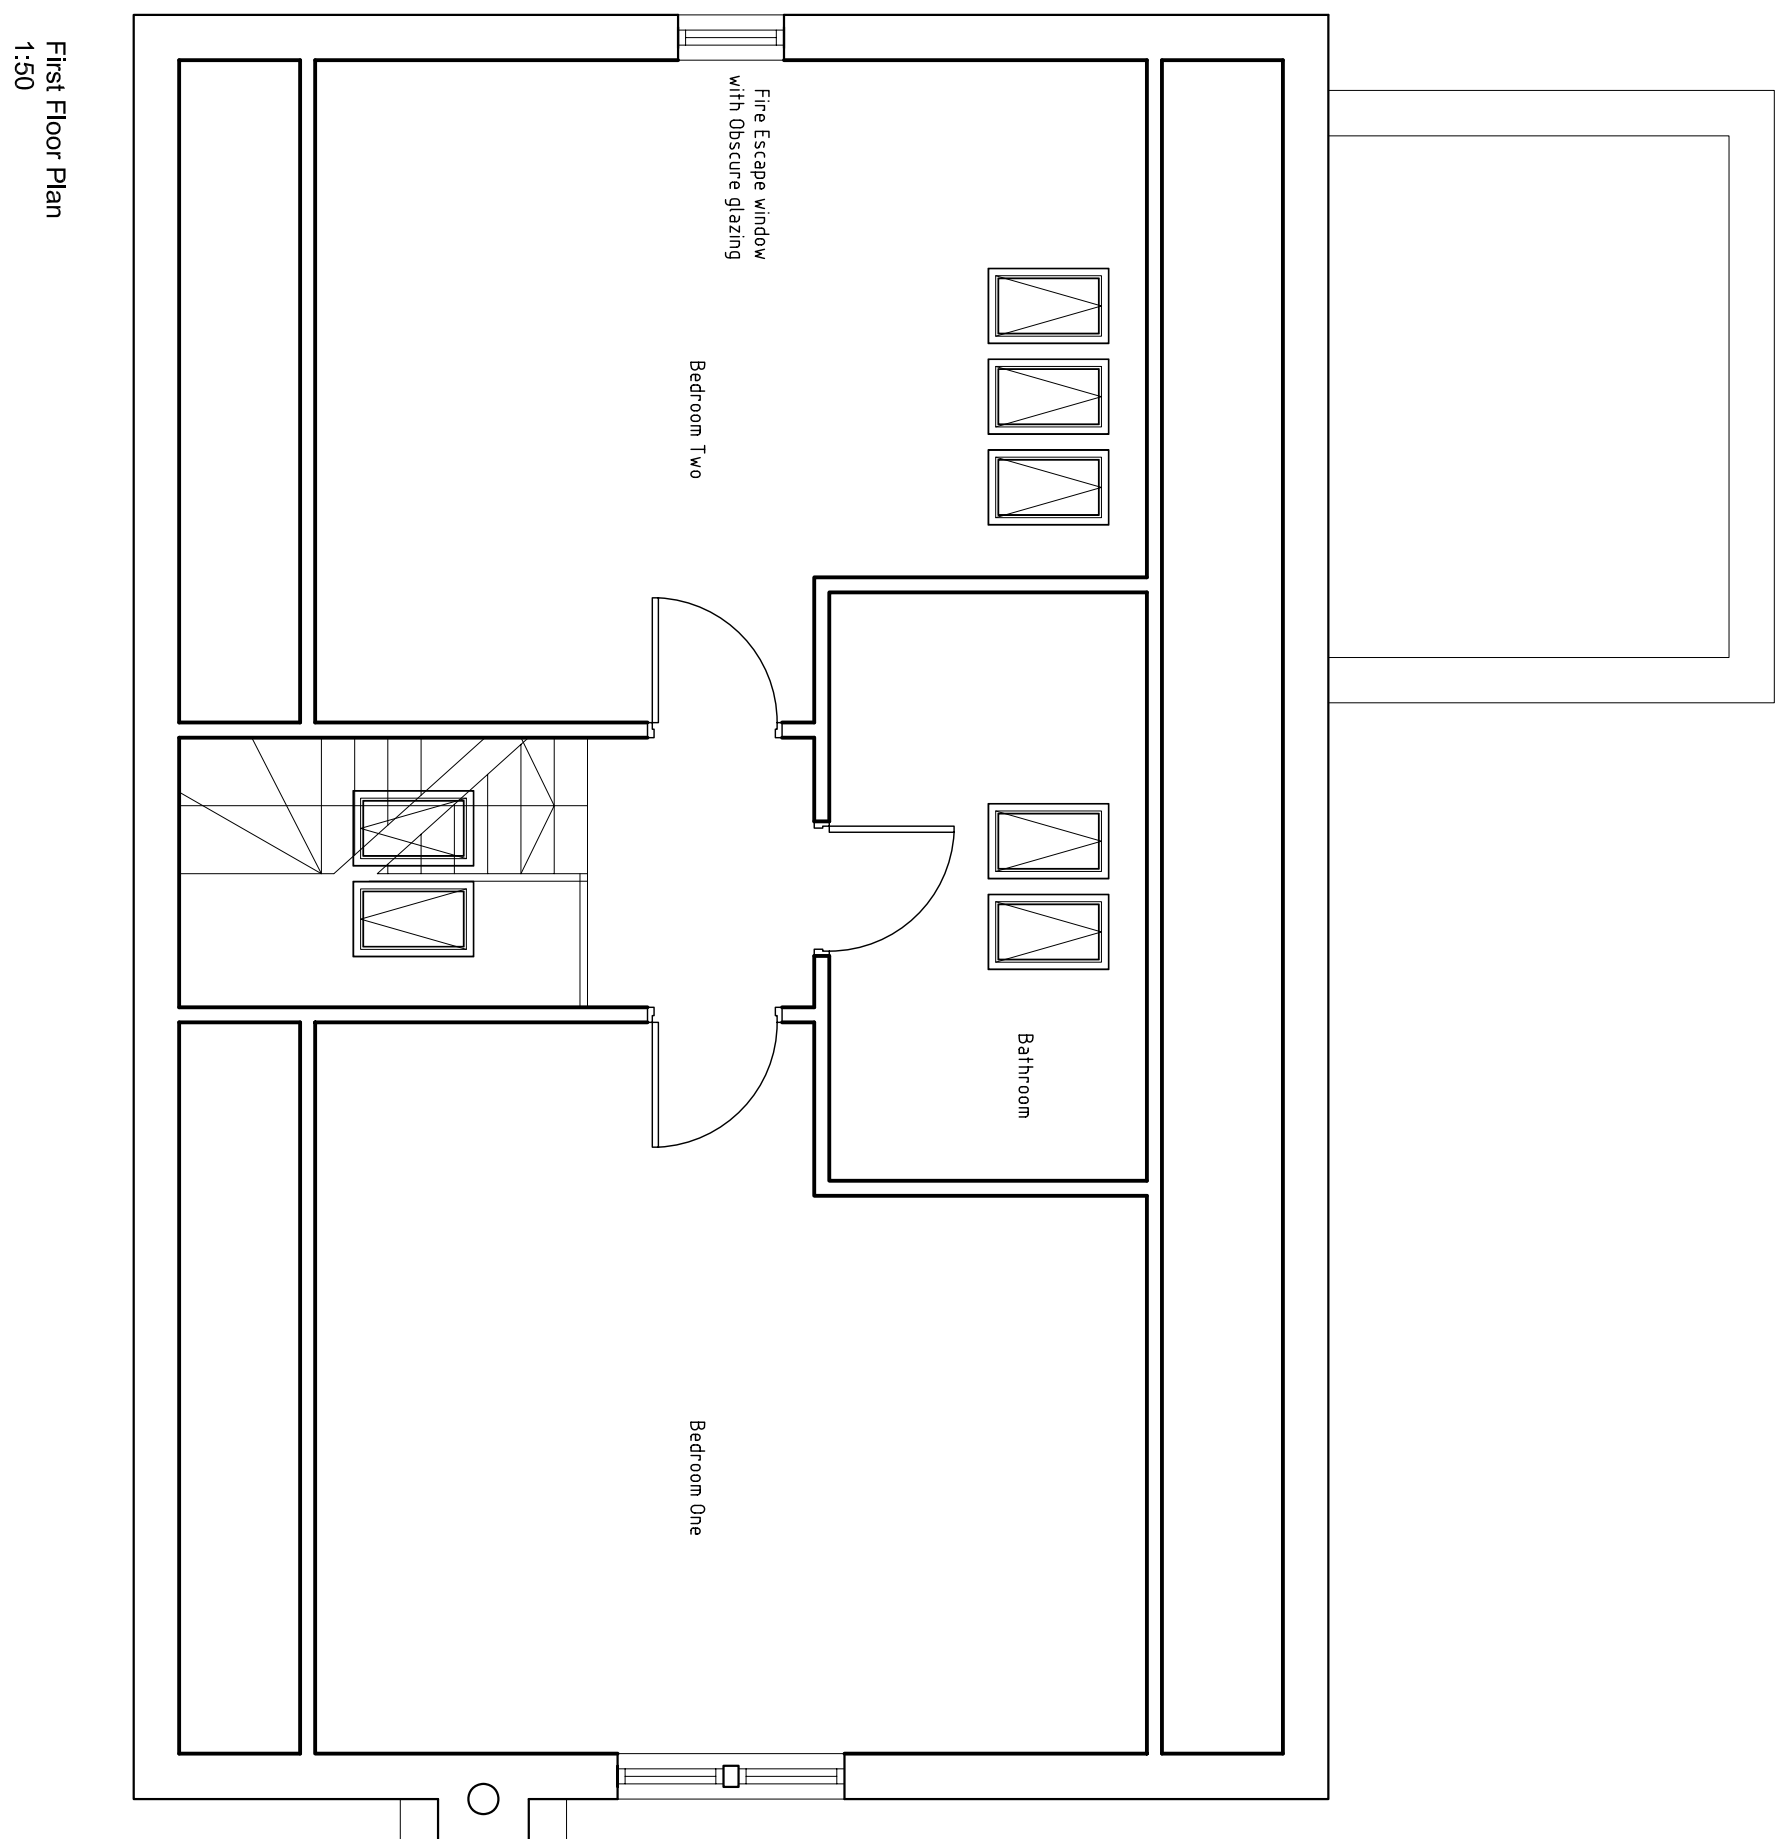
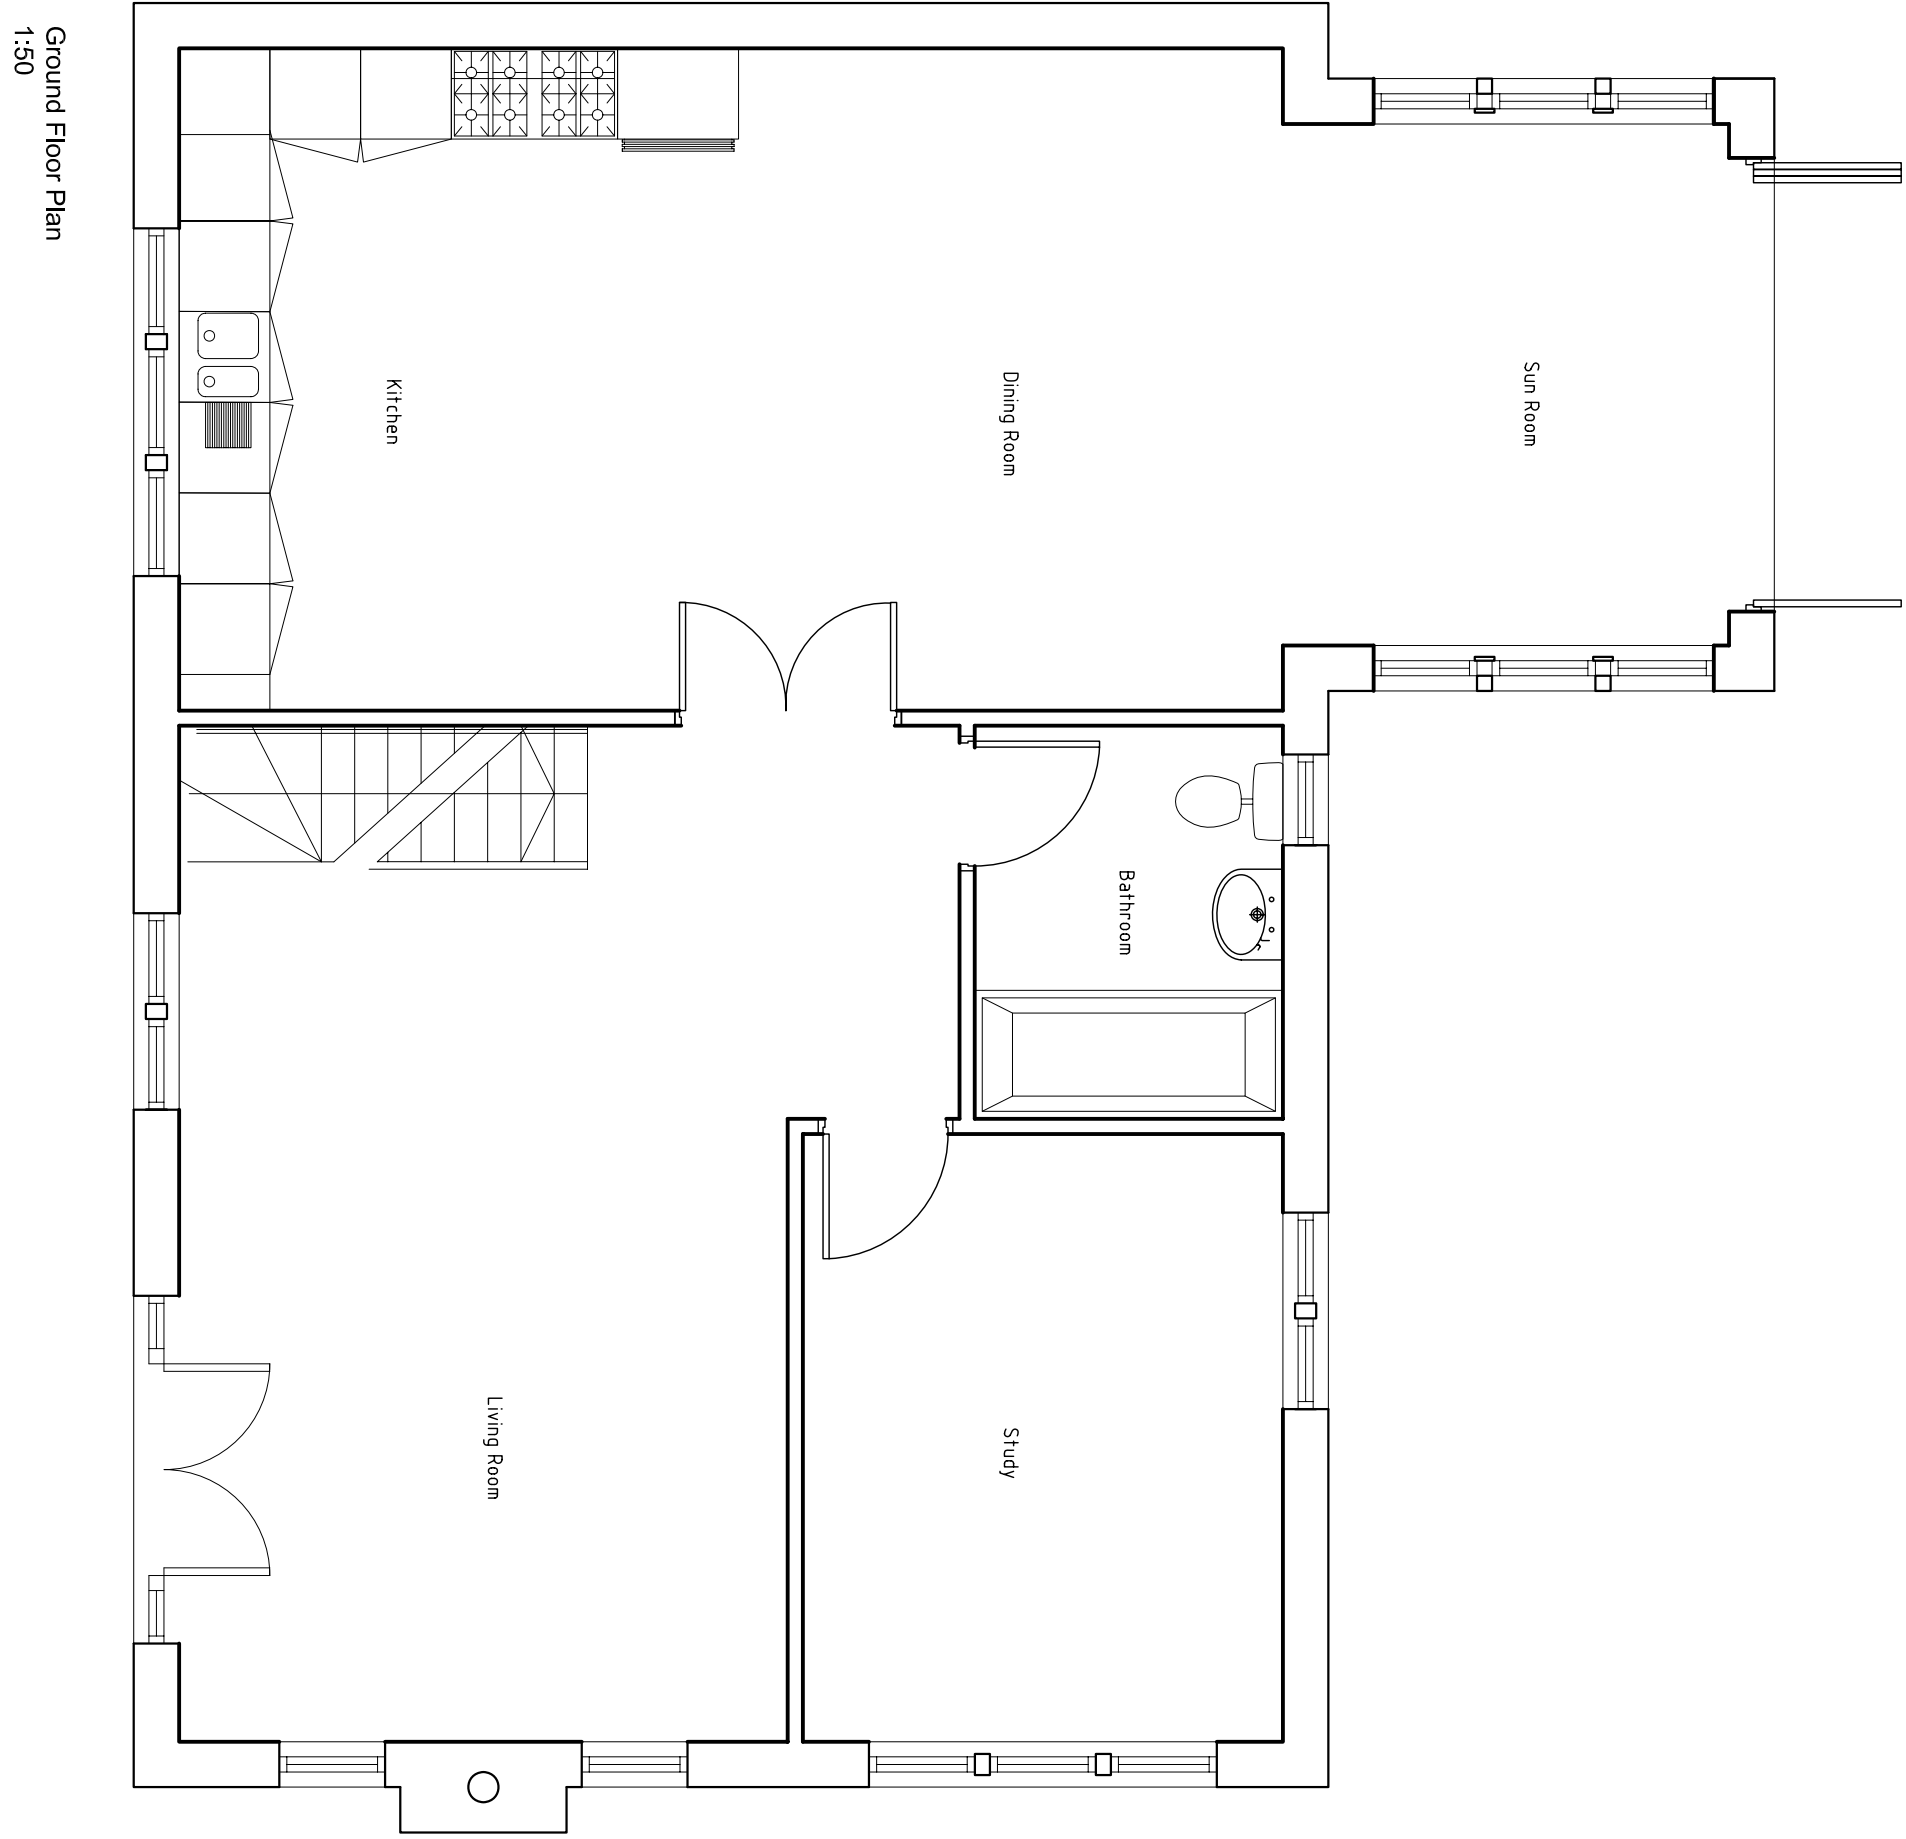
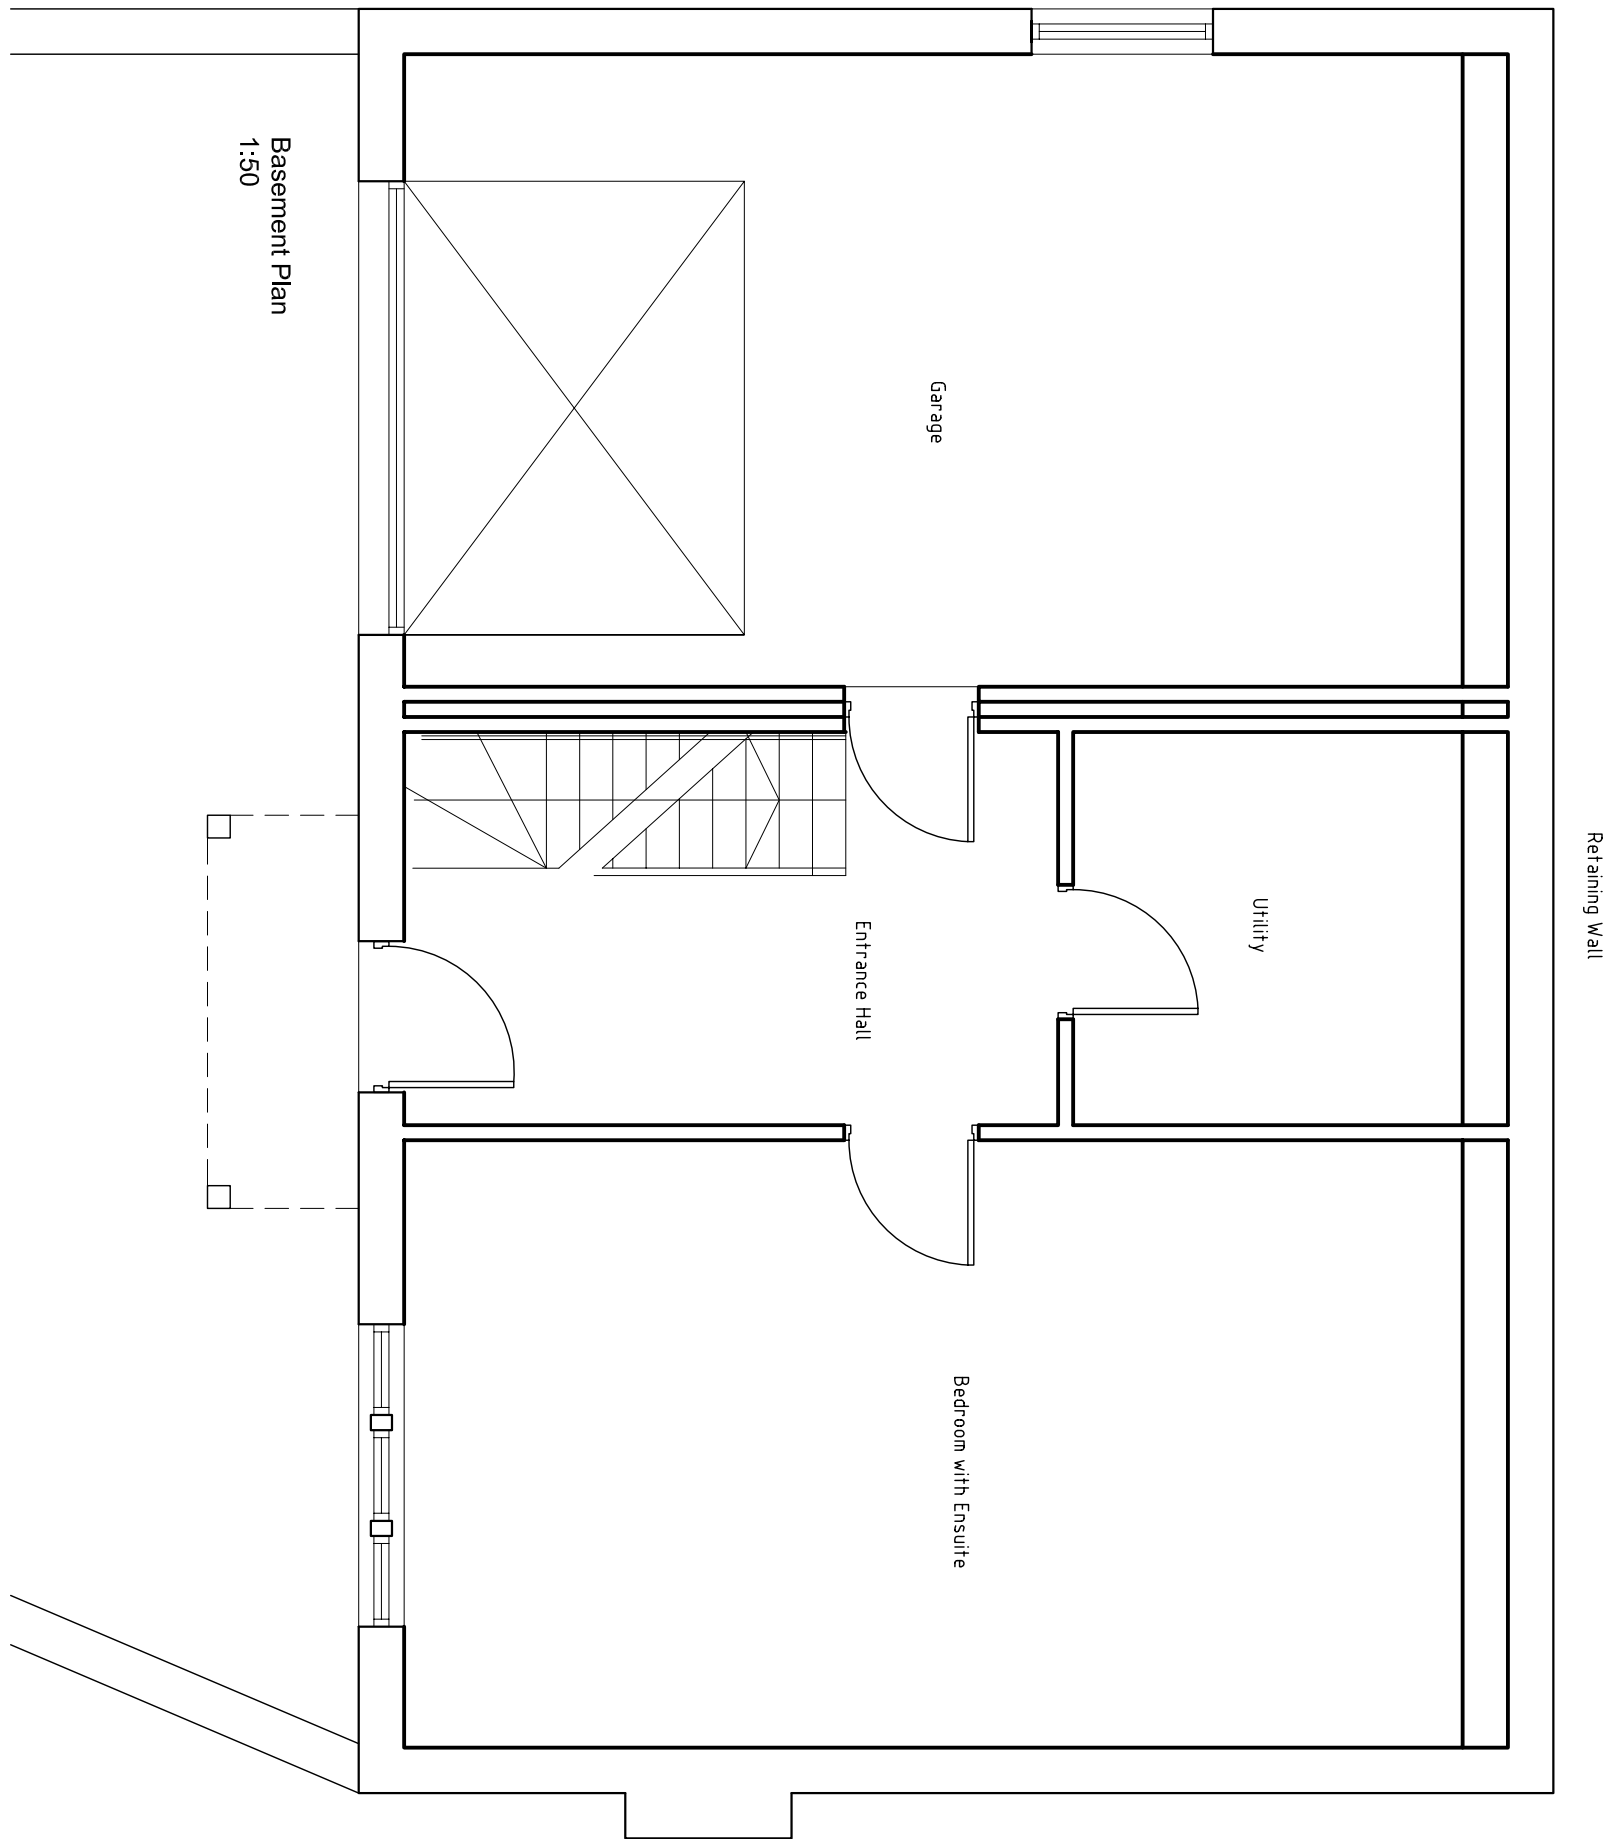


Essence Architecture Ltd	
Client	Mr & Mrs Goldhope
Project	Villa Providence Demolition and rebuild of Dwelling
Drawings Title	Plans and Elevations Proposed
Revision	Drawn By Date
A	Revised and amended to be used for planning to submit to local authority. Double window amended to single escape window. AVR 13/5/16
CD/01/16	05/02/2016

Project	Scale	Drawn	Checked	Date	Revised
A1 Various	Planning	AVR	AVR	5/1/2016	PR01
Project No.	2015-39	Drawn By	AVR	5/1/2016	PR01
Head Office:	14 Spinnery Way	Tel: 01704 360018			
Head Office:	14 Spinnery Way	Email: info@essencearch.co.uk			
Head Office:	14 Spinnery Way	Web Site: www.essencearch.co.uk			
Head Office:	14 Spinnery Way	Web Site: www.essencearch.co.uk			