





Reference Plan - NTS

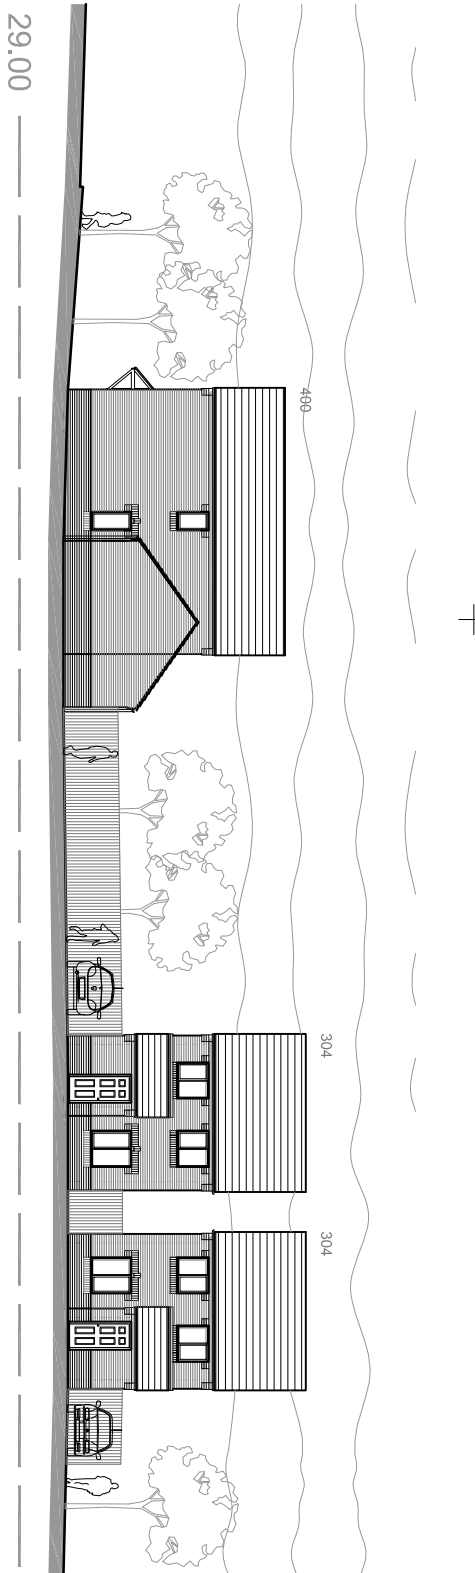

Proposed Street Elevation 10 - Urban Core

Notes:
Sketch schemes may be based on plan information of unknown origin and is subject to verification and survey.
Contractors must verify all dimensions on site before commencing any work or shop drawings. This drawing is not to be scaled. Use figured dimensions only.
Building areas are liable to adjustment over the course of the design process due to ongoing construction detailing developments.
Subject to statutory approvals and survey.


Note
Levels shown are indicative and are to be confirmed on site

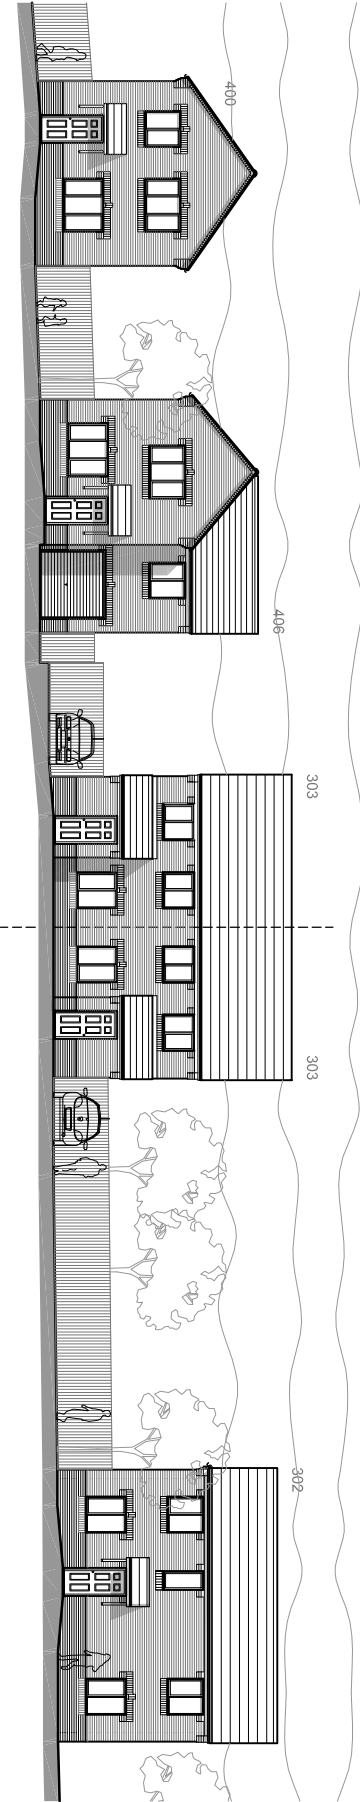

Proposed Street Elevation 11 - Urban Core



Proposed Street Elevation 12 - Urban Core

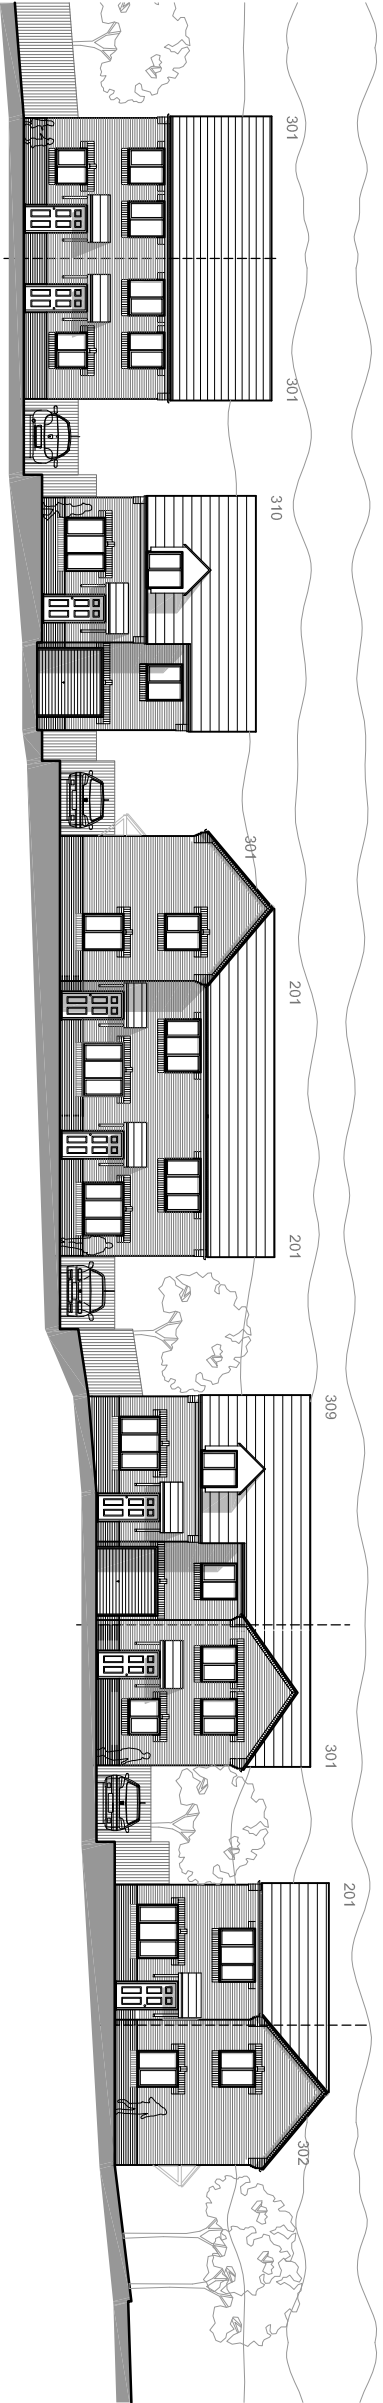

Proposed Street Elevation 13 - Urban Core



Proposed Street Elevation 14 - Urban Core

edward architectural services ltd

revisions				
status	planning	drawn	checked	date
prospect house	32 sovereign street	lead's	1st 4th	1 0113 398 4000
www.aas-llimited.co.uk				
project	Barnburgh Lane, Goldthorpe			
client	Gleeson Homes and Regeneration			
title	Proposed Street Elevations			
	Sheet 3 of 5			
drawn	1a	checked	ge	date
job no	0291	drawing no	PL-12	scale
				1:250@A3
				rev