


Elevation 3 - 1:100

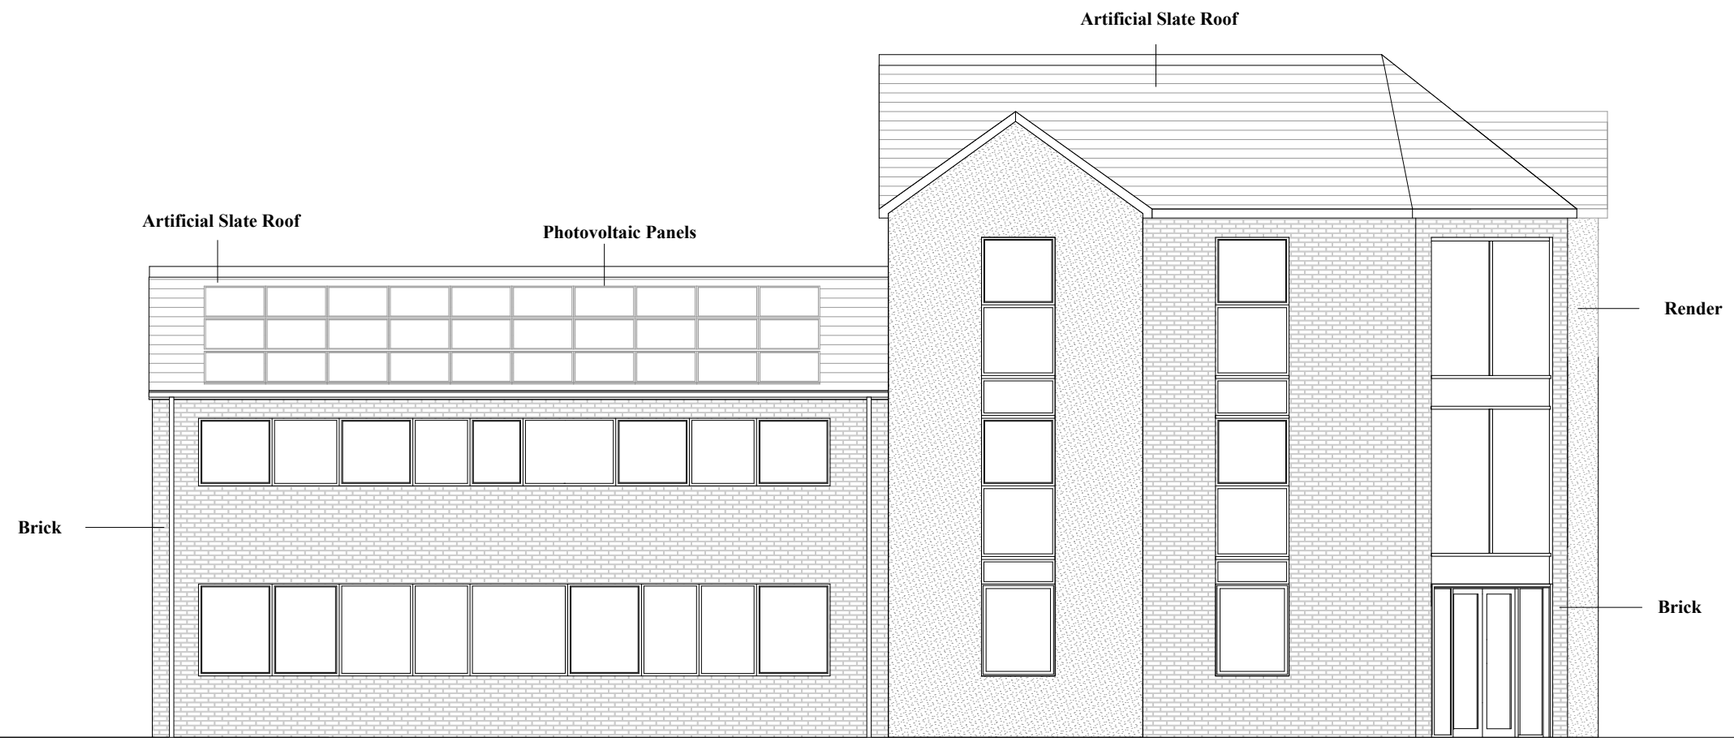

Elevation 4 - 1:100

GCP
ARCHITECTURAL DESIGN AND PLANNING CONSULTANT

CROSSLANDS
33 SUMMERVALE
HOLMFIRTH
HD9 7AG

TEL. 01484 686412
MOBILE. 07971 834366
EMAIL. gregcross@sky.com

This drawing together with the design it illustrates is copyright and may only be reproduced with the consent of GCP.
Check all dimensions on site.

Client: Z A Akram,
Wembley Works, Hemingfield Road,
Wombwell, Barnsley,
S73 OLY

Site. Former Butchers Arms Public House,
10 High Street,
Monk Bretton,
Barnsley.

Drawing Ref:
Scale: 1:100 @A3
Date: 18.01.16
Author: MS
Revision: -