
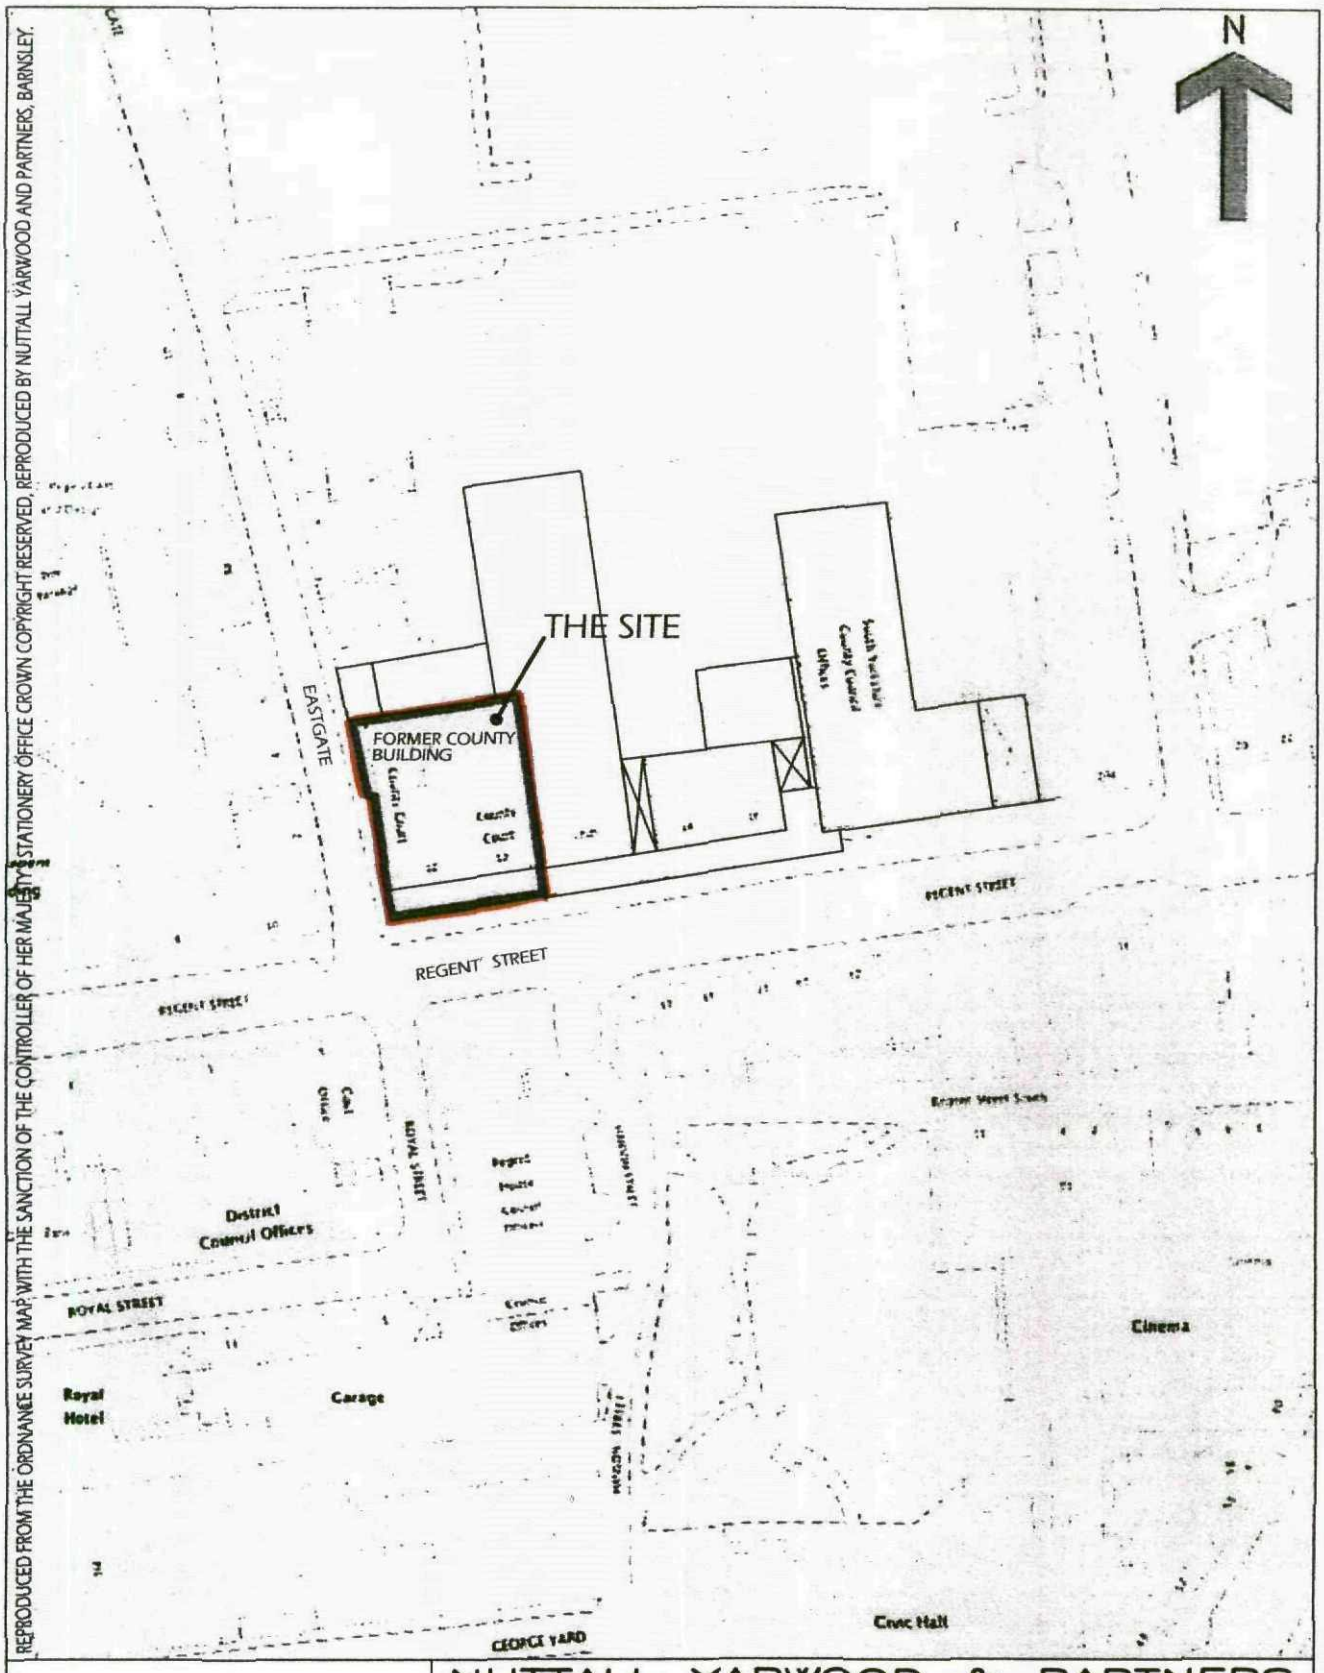


REPRODUCED FROM THE ORDNANCE SURVEY MAP WITH THE SANCTION OF THE CONTROLLER OF HER MAJESTY'S STATIONERY OFFICE CROWN COPYRIGHT RESERVED. REPRODUCED BY NUTTALL YARWOOD AND PARTNERS, BARNSLEY.


NUTTALL YARWOOD & PARTNERS
CHARTERED ARCHITECTS
THE GROVE, HIGH STREET, DODWORTH, BARNSLEY, S75 3RQ. Tel: 01226 206771 Fax: 01226 200989 e: info@nyparchitects.com

ARCHITECTS
LEEDS BARNSLEY BRADFORD

Project. COUNTY COURT BUILDING 12 REGENT STREET, BARNSLEY	Client. LIDDY'S SOLICITORS LIMITED		
Drawing Title. LOCATION PLAN	Date. MARCH 2012	Scale. 1:1000 (APPROX)	
	Ref. 42/44	Dwg. No. LOC01	Rev.

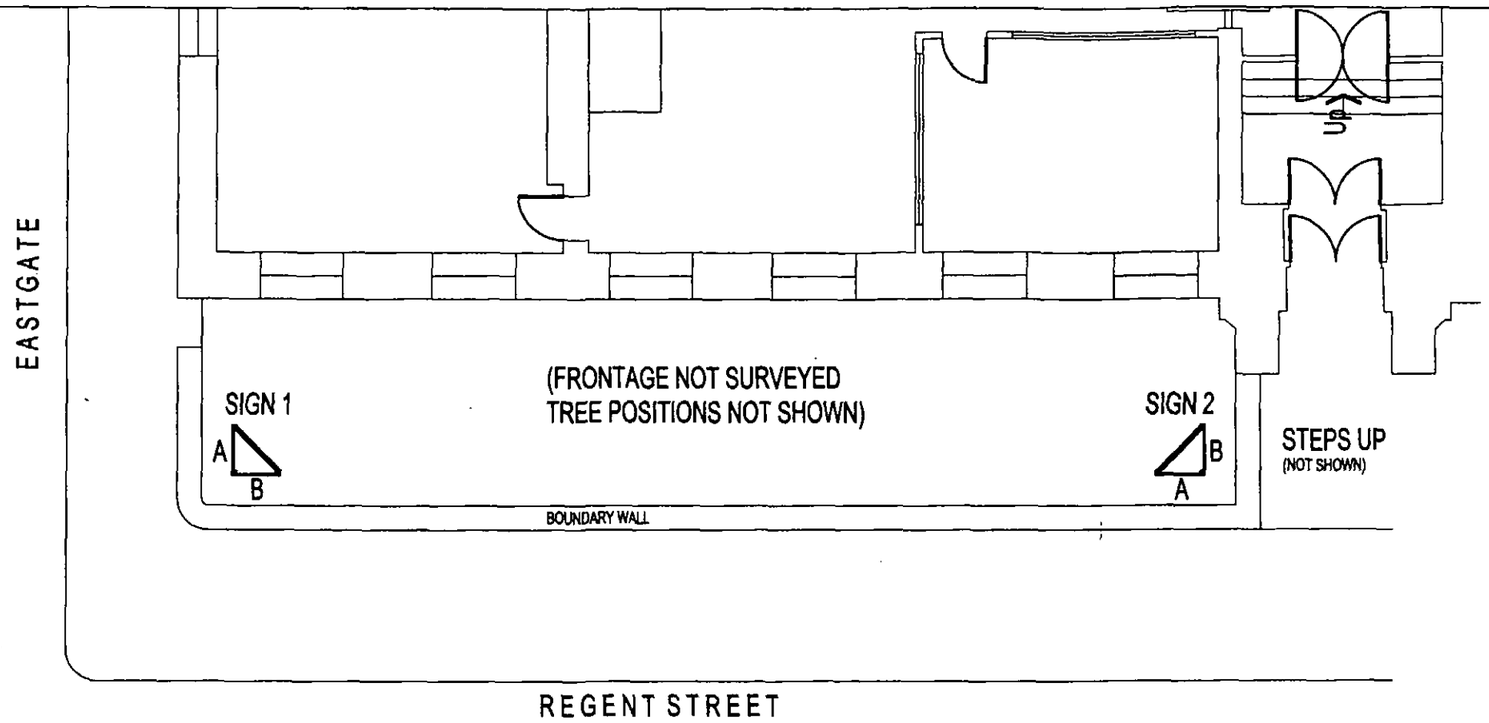

PLAN FOR IDENTIFICATION PURPOSES ONLY (NOT TO SCALE)

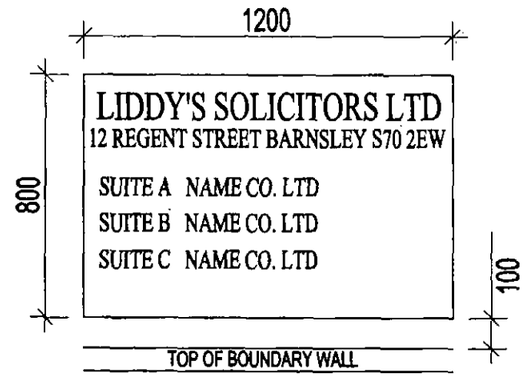

SIGN A SCALE 1:20

- FACING EASTGATE ON SIGN 1
- FACING REGENT STREET ON SIGN 2



SIGN B SCALE 1:20

- FACING REGENT STREET ON SIGN 1
- AT RIGHT ANGLE TO REGENT STREET ON SIGN 2

NOTES:

- ALL NAME SIGNS TO BE AN IDENTICAL SIZE AND STYLE OF LETTERING (TIMES NEW ROMAN)
- BACKGROUND COLOUR - DARK BLUE
- LETTERING - CREAM
- EACH INDIVIDUAL TENANT'S SIGN TO BE REMOVABLE
- MATERIALS - TO BE DETERMINED (NOT OF ANY SCRAP VALUE)
  TO CLIENTS REQUIREMENTS AND TO BE AGREED WITH L.A. PLANNING DEPARTMENT
- HEIGHT OF SIGNS - EXACT HEIGHT TO BE DETERMINED
  SIGN A & B DETAILS TO BE VISIBLE FROM STREET LEVEL ABOVE STEPPED BOUNDARY WALL

16-04-2012 REV A – REVISED FOR PLANNING APPLICATION

1. THIS DRAWING AND THE COPYRIGHTS AND PATENTS THEREIN ARE THE PROPERTY OF NUTTALL YARWOOD & PARTNERS LIMITED REGISTERED IN ENGLAND AND WALES No. 4831336 AND MAY BE USED OR REPRODUCED ONLY UNDER CONTRACT.

2. CONTRACTORS AND SUB-CONTRACTORS MUST CHECK AND AGREE ALL DIMENSIONS BEFORE PREPARING SHOP DRAWINGS OR COMMENCING WORK ON SITE

3. CONTRACTORS ARE RESPONSIBLE FOR INFORMING THE ARCHITECT OF ANY DISCREPANCY DISCOVERED ON THIS DRAWING OR BETWEEN THIS DRAWING AND ANY OTHER RELATED DOCUMENT ISSUED UNDER THE STANDARD FORM OF CONTRACT IN RESPECT OF THE WORK.

4. WRITTEN DIMENSIONS ONLY ARE TO BE USED FROM THIS DRAWING. IF IN ANY DOUBT ASK FOR CLARIFICATION.

NUTTALL YARWOOD & PARTNERS LIMITED
CHARTERED ARCHITECTS
THE GROVE, HIGH STREET, DODWORTH, BARNSLEY, S75 3RQ. Tel: 01226 206771 - Fax: 01226 200989 e-mail: nyp.barnsley@btconnect.com

Project: FORMER COUNTY COURT BUILDING 12 REGENT ST. BARNSLEY	Client: LIDDYS SOLICITORS		
Drawing Title: PROPOSED SIGNAGE	Date: APRIL 2012	Scale: 1:20 @ A3	
	Ref: 42/44	Dwg. No: S1	Rev: A

ARCHITECTS
LEEDS BARNSLEY BRADFORD