

Do not scale from this drawing unless for Planning purposes

All dimensions are approximate and must be checked on site by the Contractor prior to the commencement of any fabrication or building works on site and where applicable, all dimensions and details are to be read in conjunction with any specialist consultants' drawings; any discrepancy between drawings is to be brought to the attention of the client prior to the commencement of any fabrication or building works.

All Dimensions in mm.

All Legal Boundaries to be confirmed by client prior to commencement of any works.

Revision	Date	Description

Notes

MATERIALS:

(Samples of All external materials to be submitted to Local Planning Authority for approval prior to commencement of works on site

External walls to be:

Facing Brickwork to match existing

Marley Double Roman Through Coloured

Concrete Tiles (to match existing)

New Windows to be white UFA

Rainwater goods to be Brown UPVC

Obscure Glazing to En-Suite Window

Client

Mr & Mrs R. Batye,
12 Kibroyd Drive,
Darton,
Barnsley.

Project

Proposed Two Storey
Side Extension

Drawing Title

EXISTING
ELEVATIONS

Date _____


Date _____

May 2018


Scale

Scale
1:100


Drawing No.3

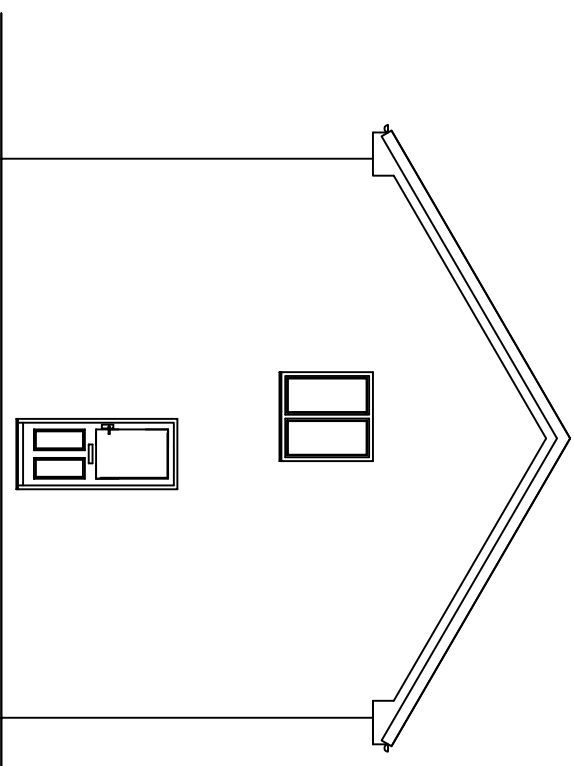


SIDE

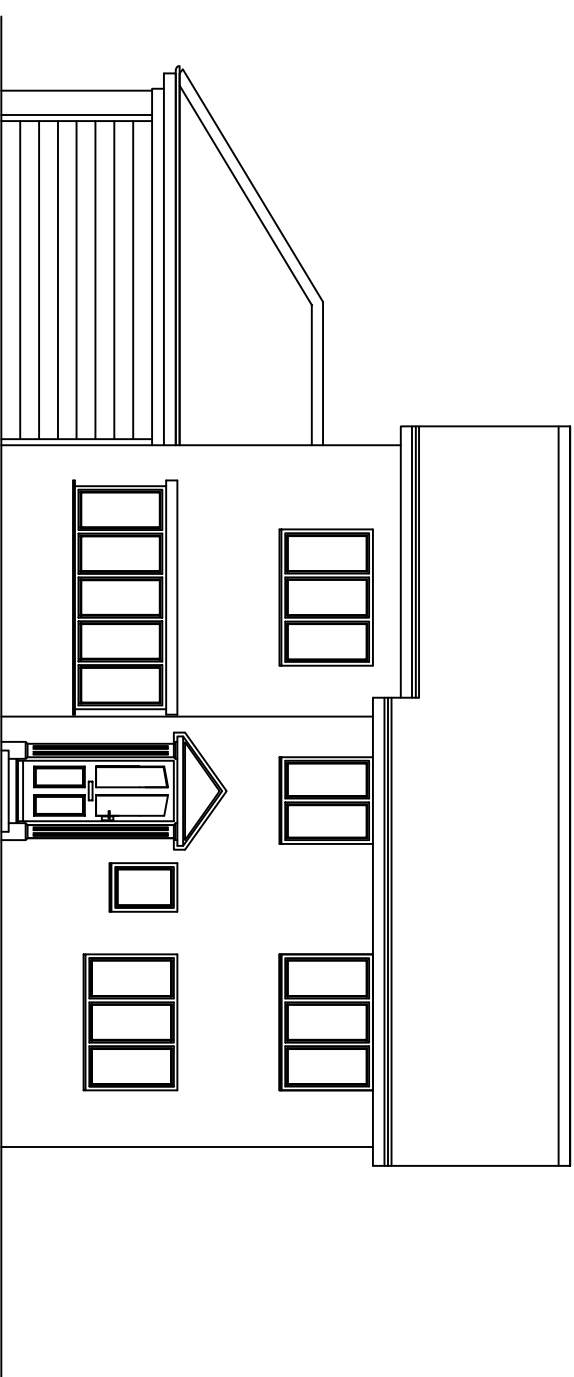

FRONT

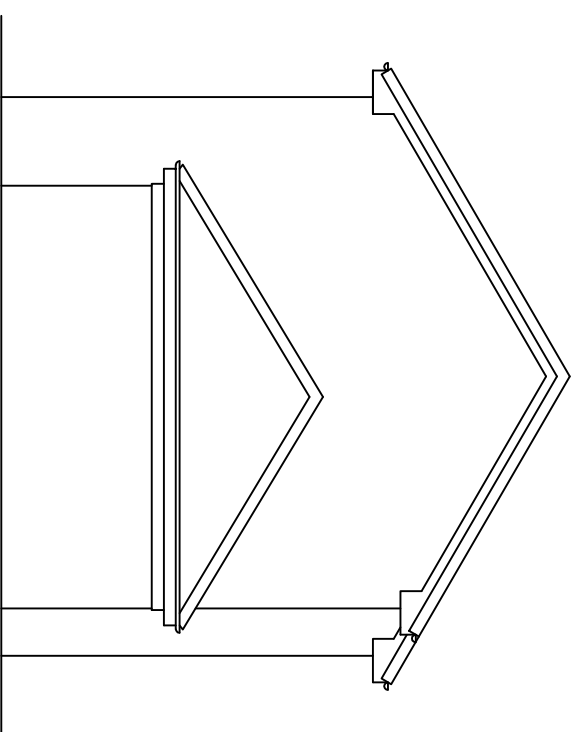

SIDE

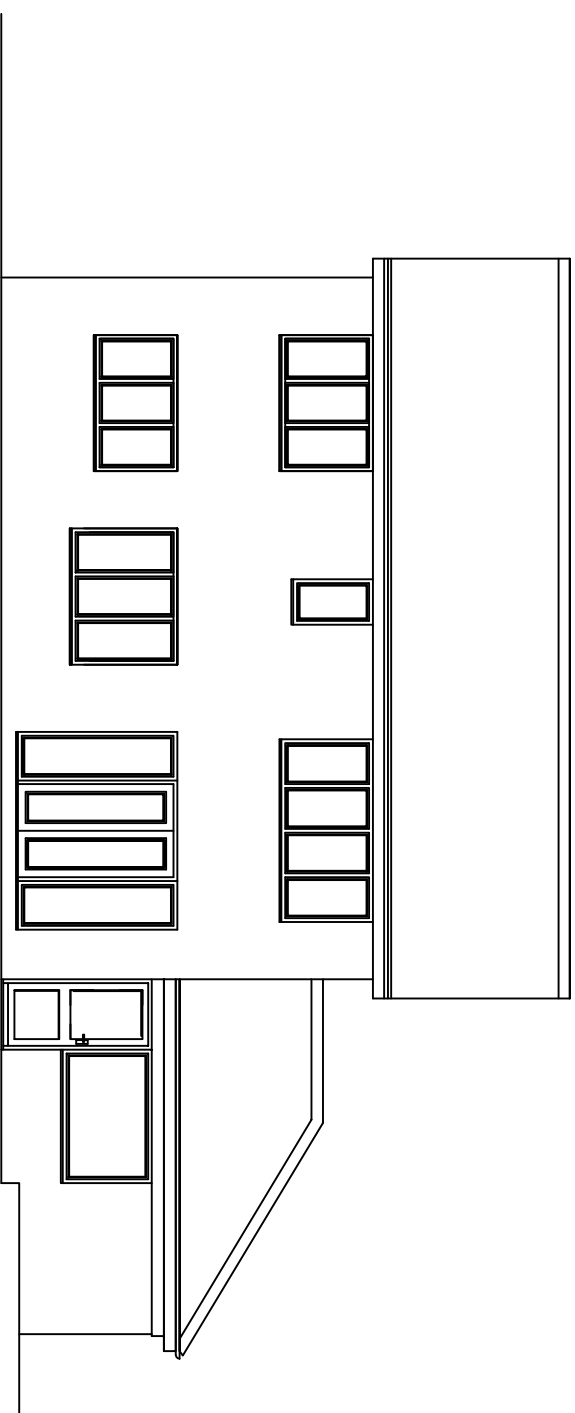

REAR