
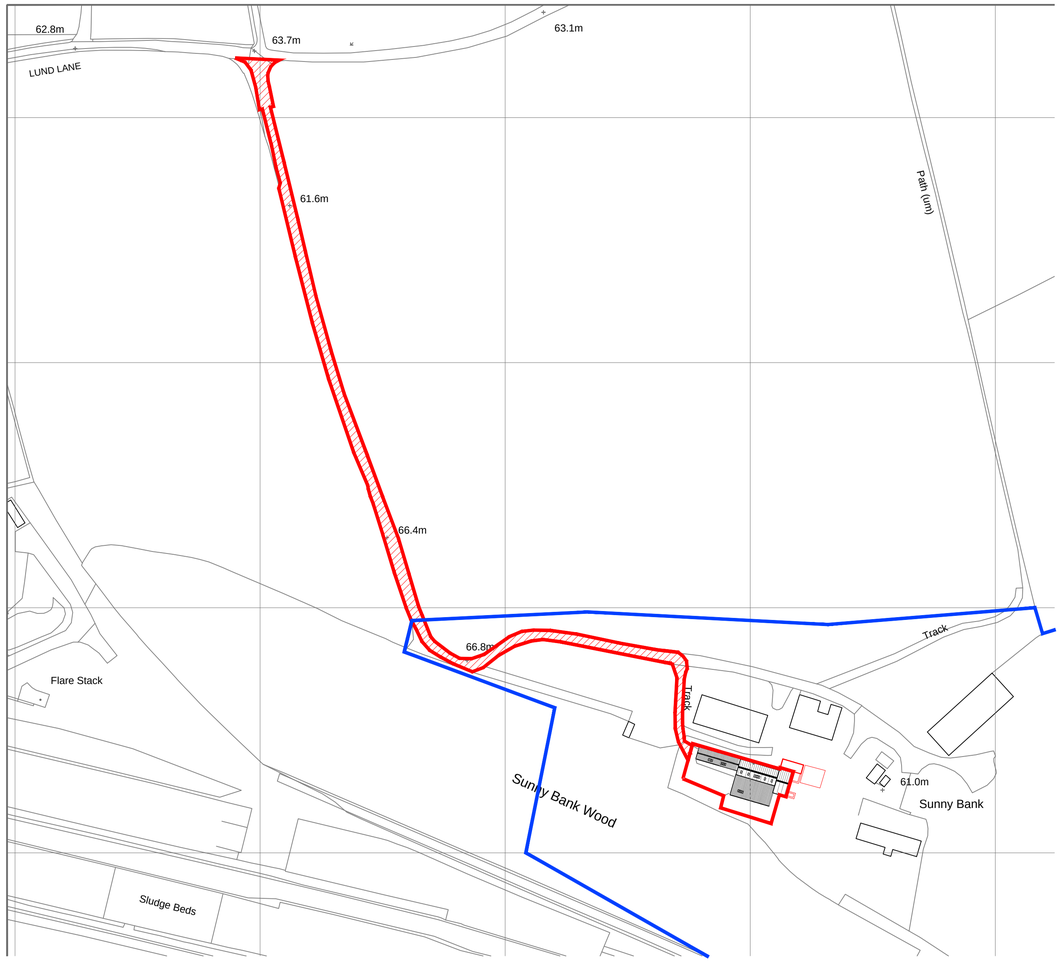



LOCATION PLAN
Scale 1:1250

© Crown copyright 2019 Ordnance Survey 100053143

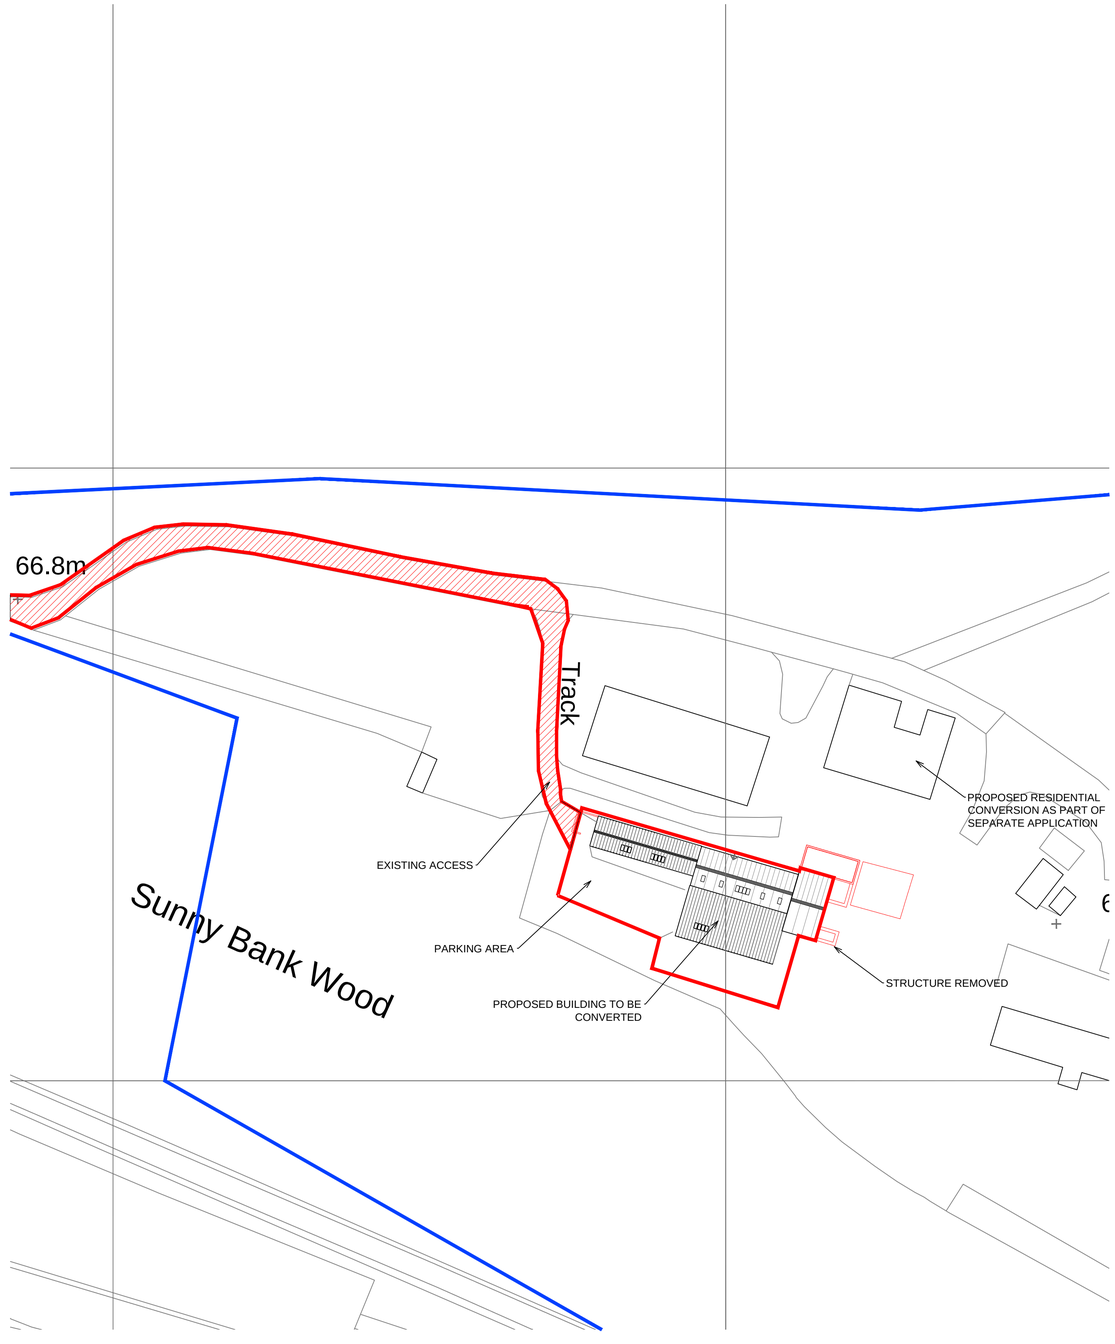


BLOCK PLAN
Scale 1:500

1:1250
0 50 m 100 m 150 m 200 m 250 m
0 10 m 50 m 100 m
1:500

N
W E
S

Ownership Boundary
Site Boundary
Site Access

| Prism Agriculture Ltd | Sunny Bank Farm, Lund Lane, Lundowood, Barnsley, S71 5PE |
|---|---|
| NO. REVISION / DATE | Mr Lidster |
| | Proposed Class Q Barn Conversion |
| | Site Location Plan and Block Plan – Building 1 |

| DRAWN | CHECK | | SIZE | SCALE | DATE | DRAWING NO. | REVISION |
|---|---|---|---|---|---|---|---|
| ND | TW | | A1 | AS SHOWN | Feb' 19 | 200.01 | |