


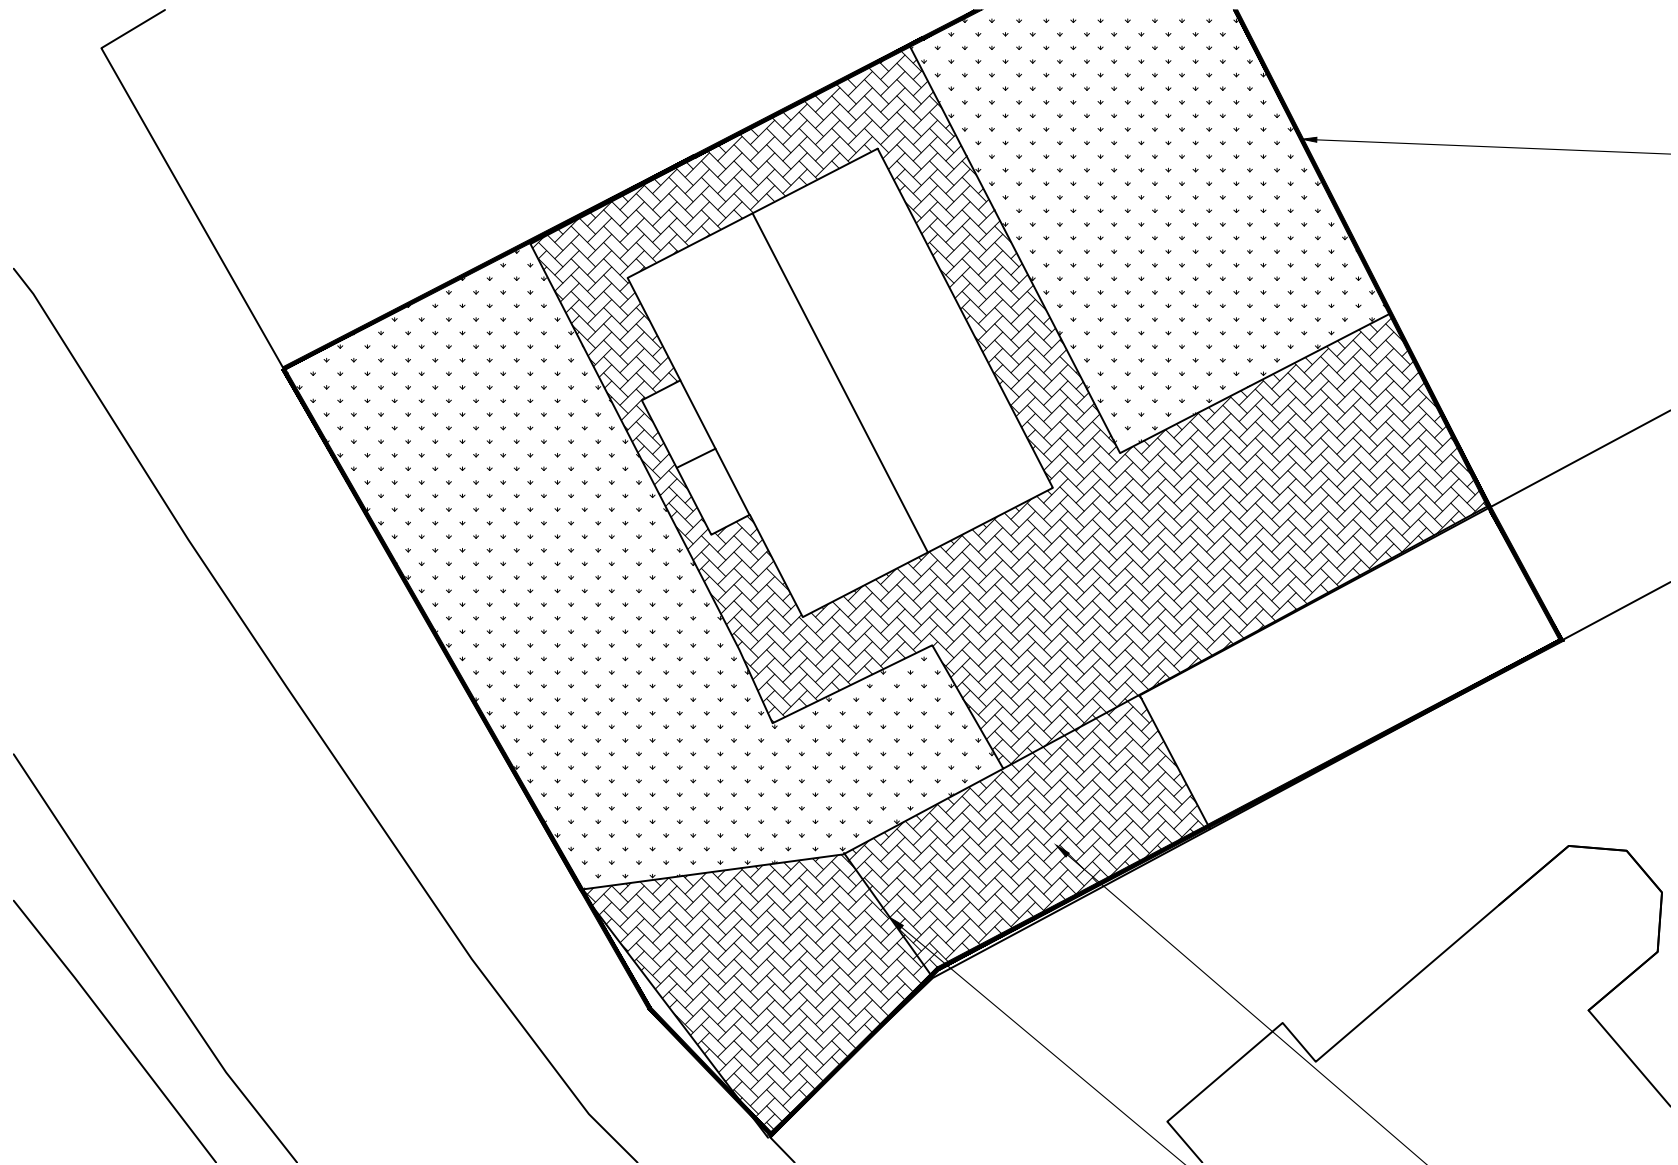

PROPOSED BLOCK PLAN
SCALE 1:200 AT A3

PERMEABLE

ACCESS GATE RELOCATED A