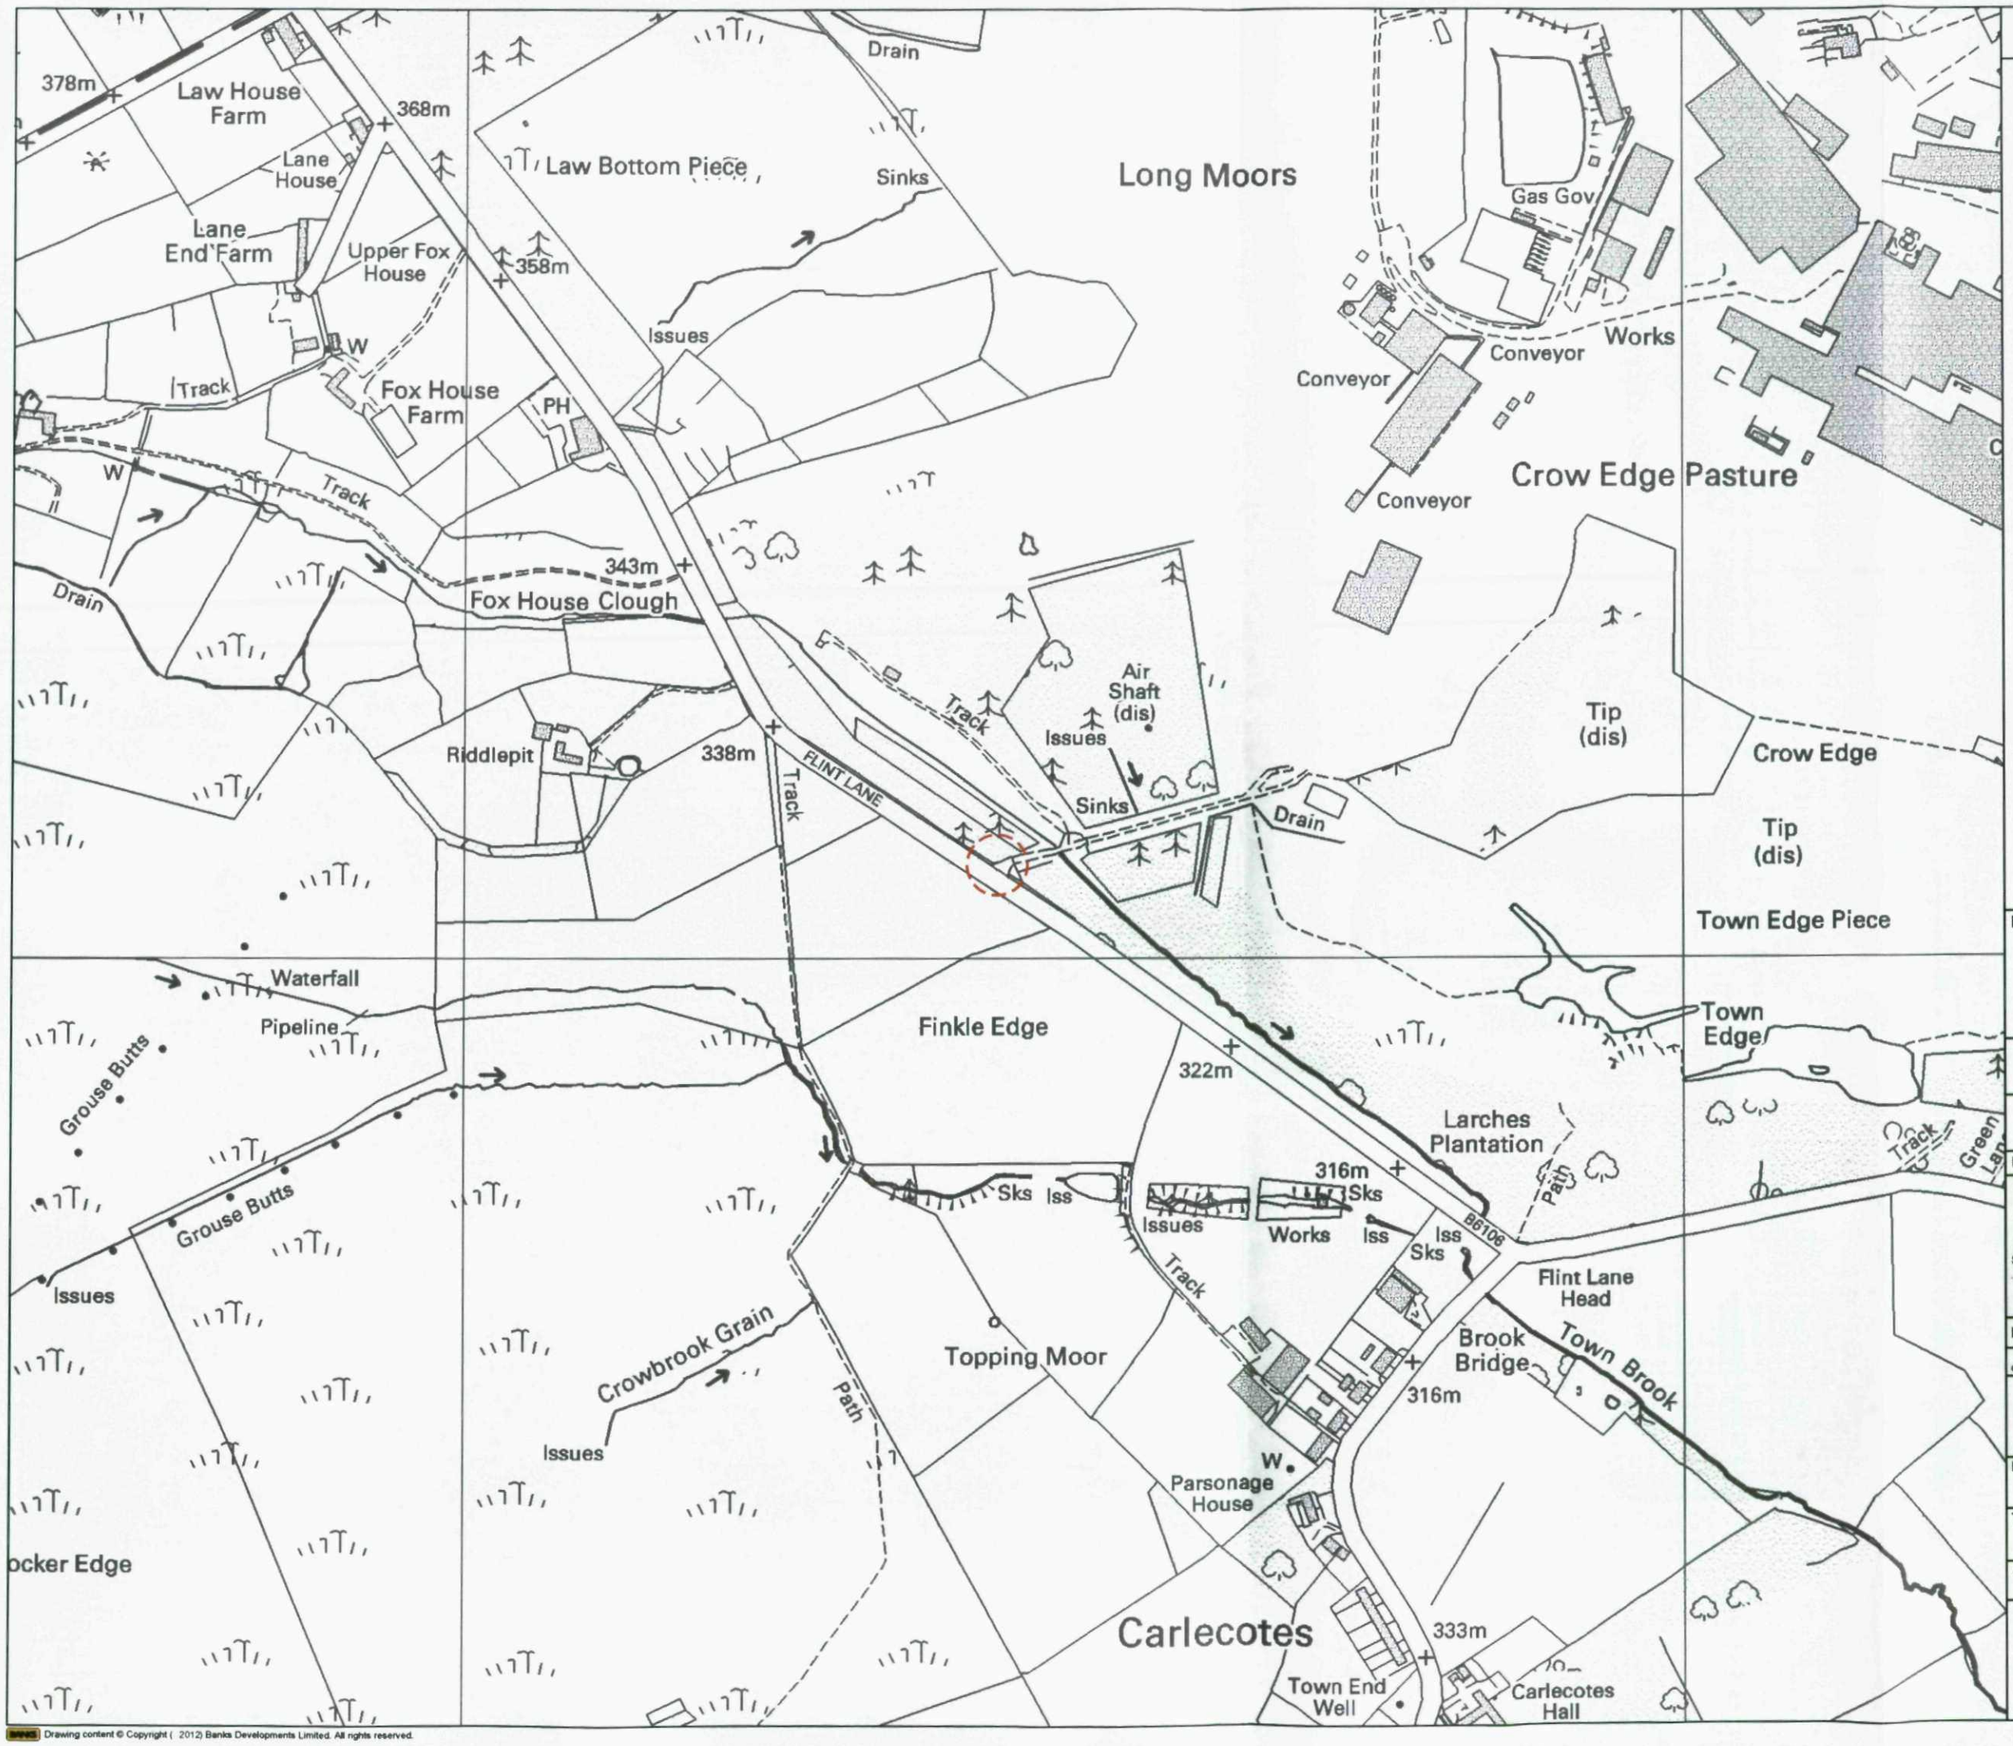


Key

Signage Location

Notes:

Revision:	Description:	Dm:	Chkd:	Date:

Scale: 0m 50m 100m 150m 200m 250m

Source information:

Drawn: PM	Orig': MS	Checked: MS	App': 23.08.12

Mapping data reproduced from an OS product by permission of Ordnance Survey ® on behalf of the controller of Her Majesty's Stationery Office. © Crown Copyright (2012 All rights reserved AL 100017630

Project: Hazlehead Windfarm

Title: Site Signage Location

Scale:	Ref:	Sheet:
1:5000@A3	HJB / 574 / 48	1/1

BANKSRenewables
development with care
Inkerman House, St John's Road, Meadowfield, Durham. DH7 8XL
T: 0844 209 1515 F: 0844 209 1565 W: www.banksgroup.co.uk

23.08.2012 V3.0

Drawing content © Copyright (2012) Banks Developments Limited. All rights reserved.



Key

Materials: Flat aluminium composite panel with rubber core

Dimensions: 1,100mm x 1,500mm

Fixings: Bolts and anti-theft nuts

Colours: White, black, blue

Height above ground: 1.2m

Notes:

Revision:	Description:	Dm:	Chkd:	Date:

Scale:

Source information:

Drawn: PM	Orig': MS	Checked: MS	App': 23.08.12

Mapping data reproduced from an OS product by permission of Ordnance Survey ® on behalf of the controller of Her Majesty's Stationery Office. © Crown Copyright (2012. All rights reserved AL 100017630

Project: Hazlehead Windfarm

Title: Site Signage

Scale:	Ref:	Sheet:
NTS@A3	HJB / 574 / 49	1/1

BANKSRenewables
development with care
Inkerman House, St John's Road, Meadowfield, Durham. DH7 8XL
T: 0844 209 1515 F: 0844 209 1565 W: www.banksgroup.co.uk

Drawing content © Copyright (2012) Banks Developments Limited. All rights reserved.

23.08.2012 V3.0

Hazlehead Wind Farm

BANKS Renewables

development with care

NO UNAUTHORISTED ENTRY

In an emergency, please phone 0845 200 8173

www.banksgroup.co.uk