


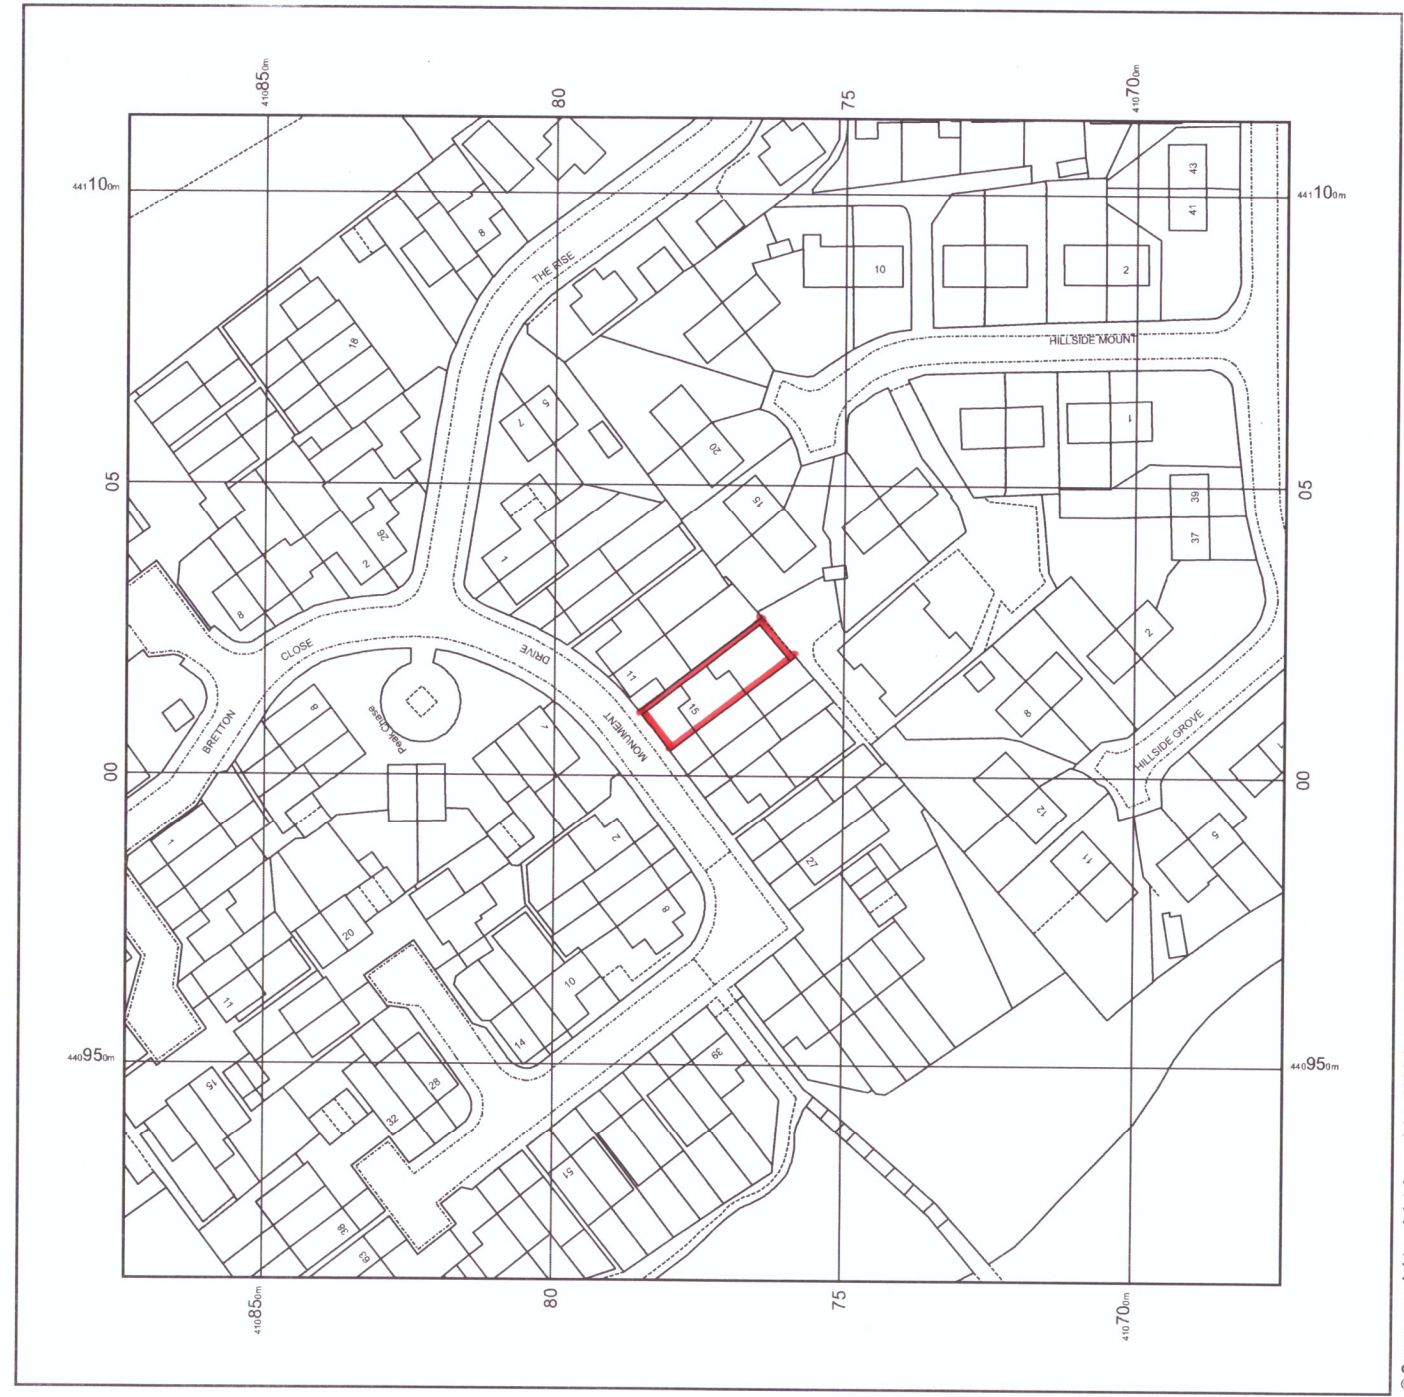

0m 1cm = 12.5m 62.5m

Scale 1:1250



© Crown copyright and database rights 2021 Ordnance Survey 100048957. The representation of road, track or path is no evidence of a boundary or right of way. The representation of features as lines is no evidence of a property boundary.

Supplied by: www.ukmapcentre.com
Serial No: 226446
Centre Coordinates: 441013.410774
Production Date: 29/10/2021 20:42:46

15, MONUMENT DRIVE, BRIERLEY, BARNSELEY, S72 9LU