




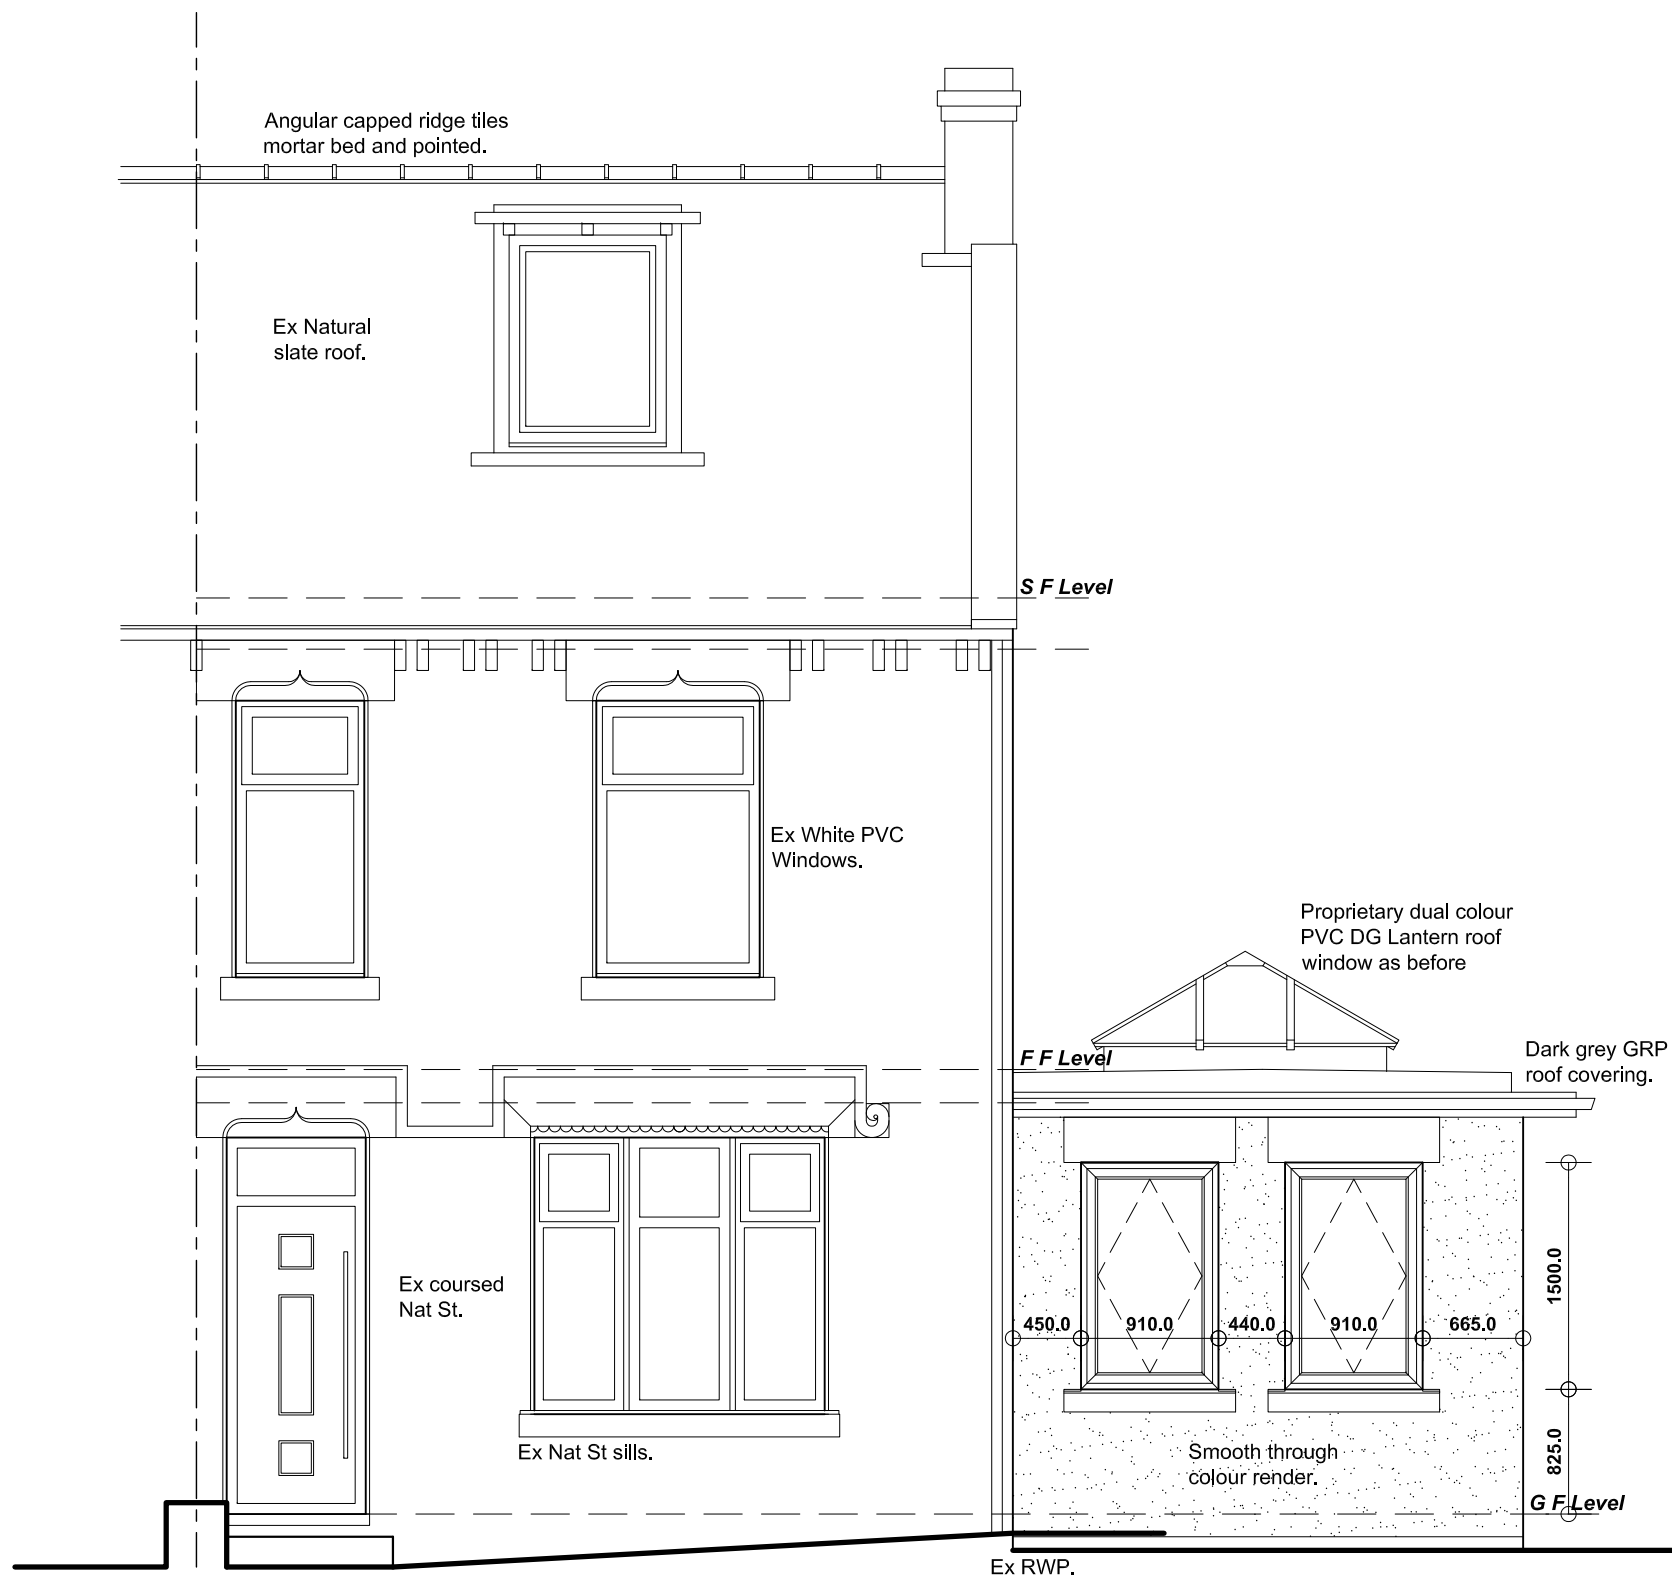


FRONT (NNE) ELEVATION

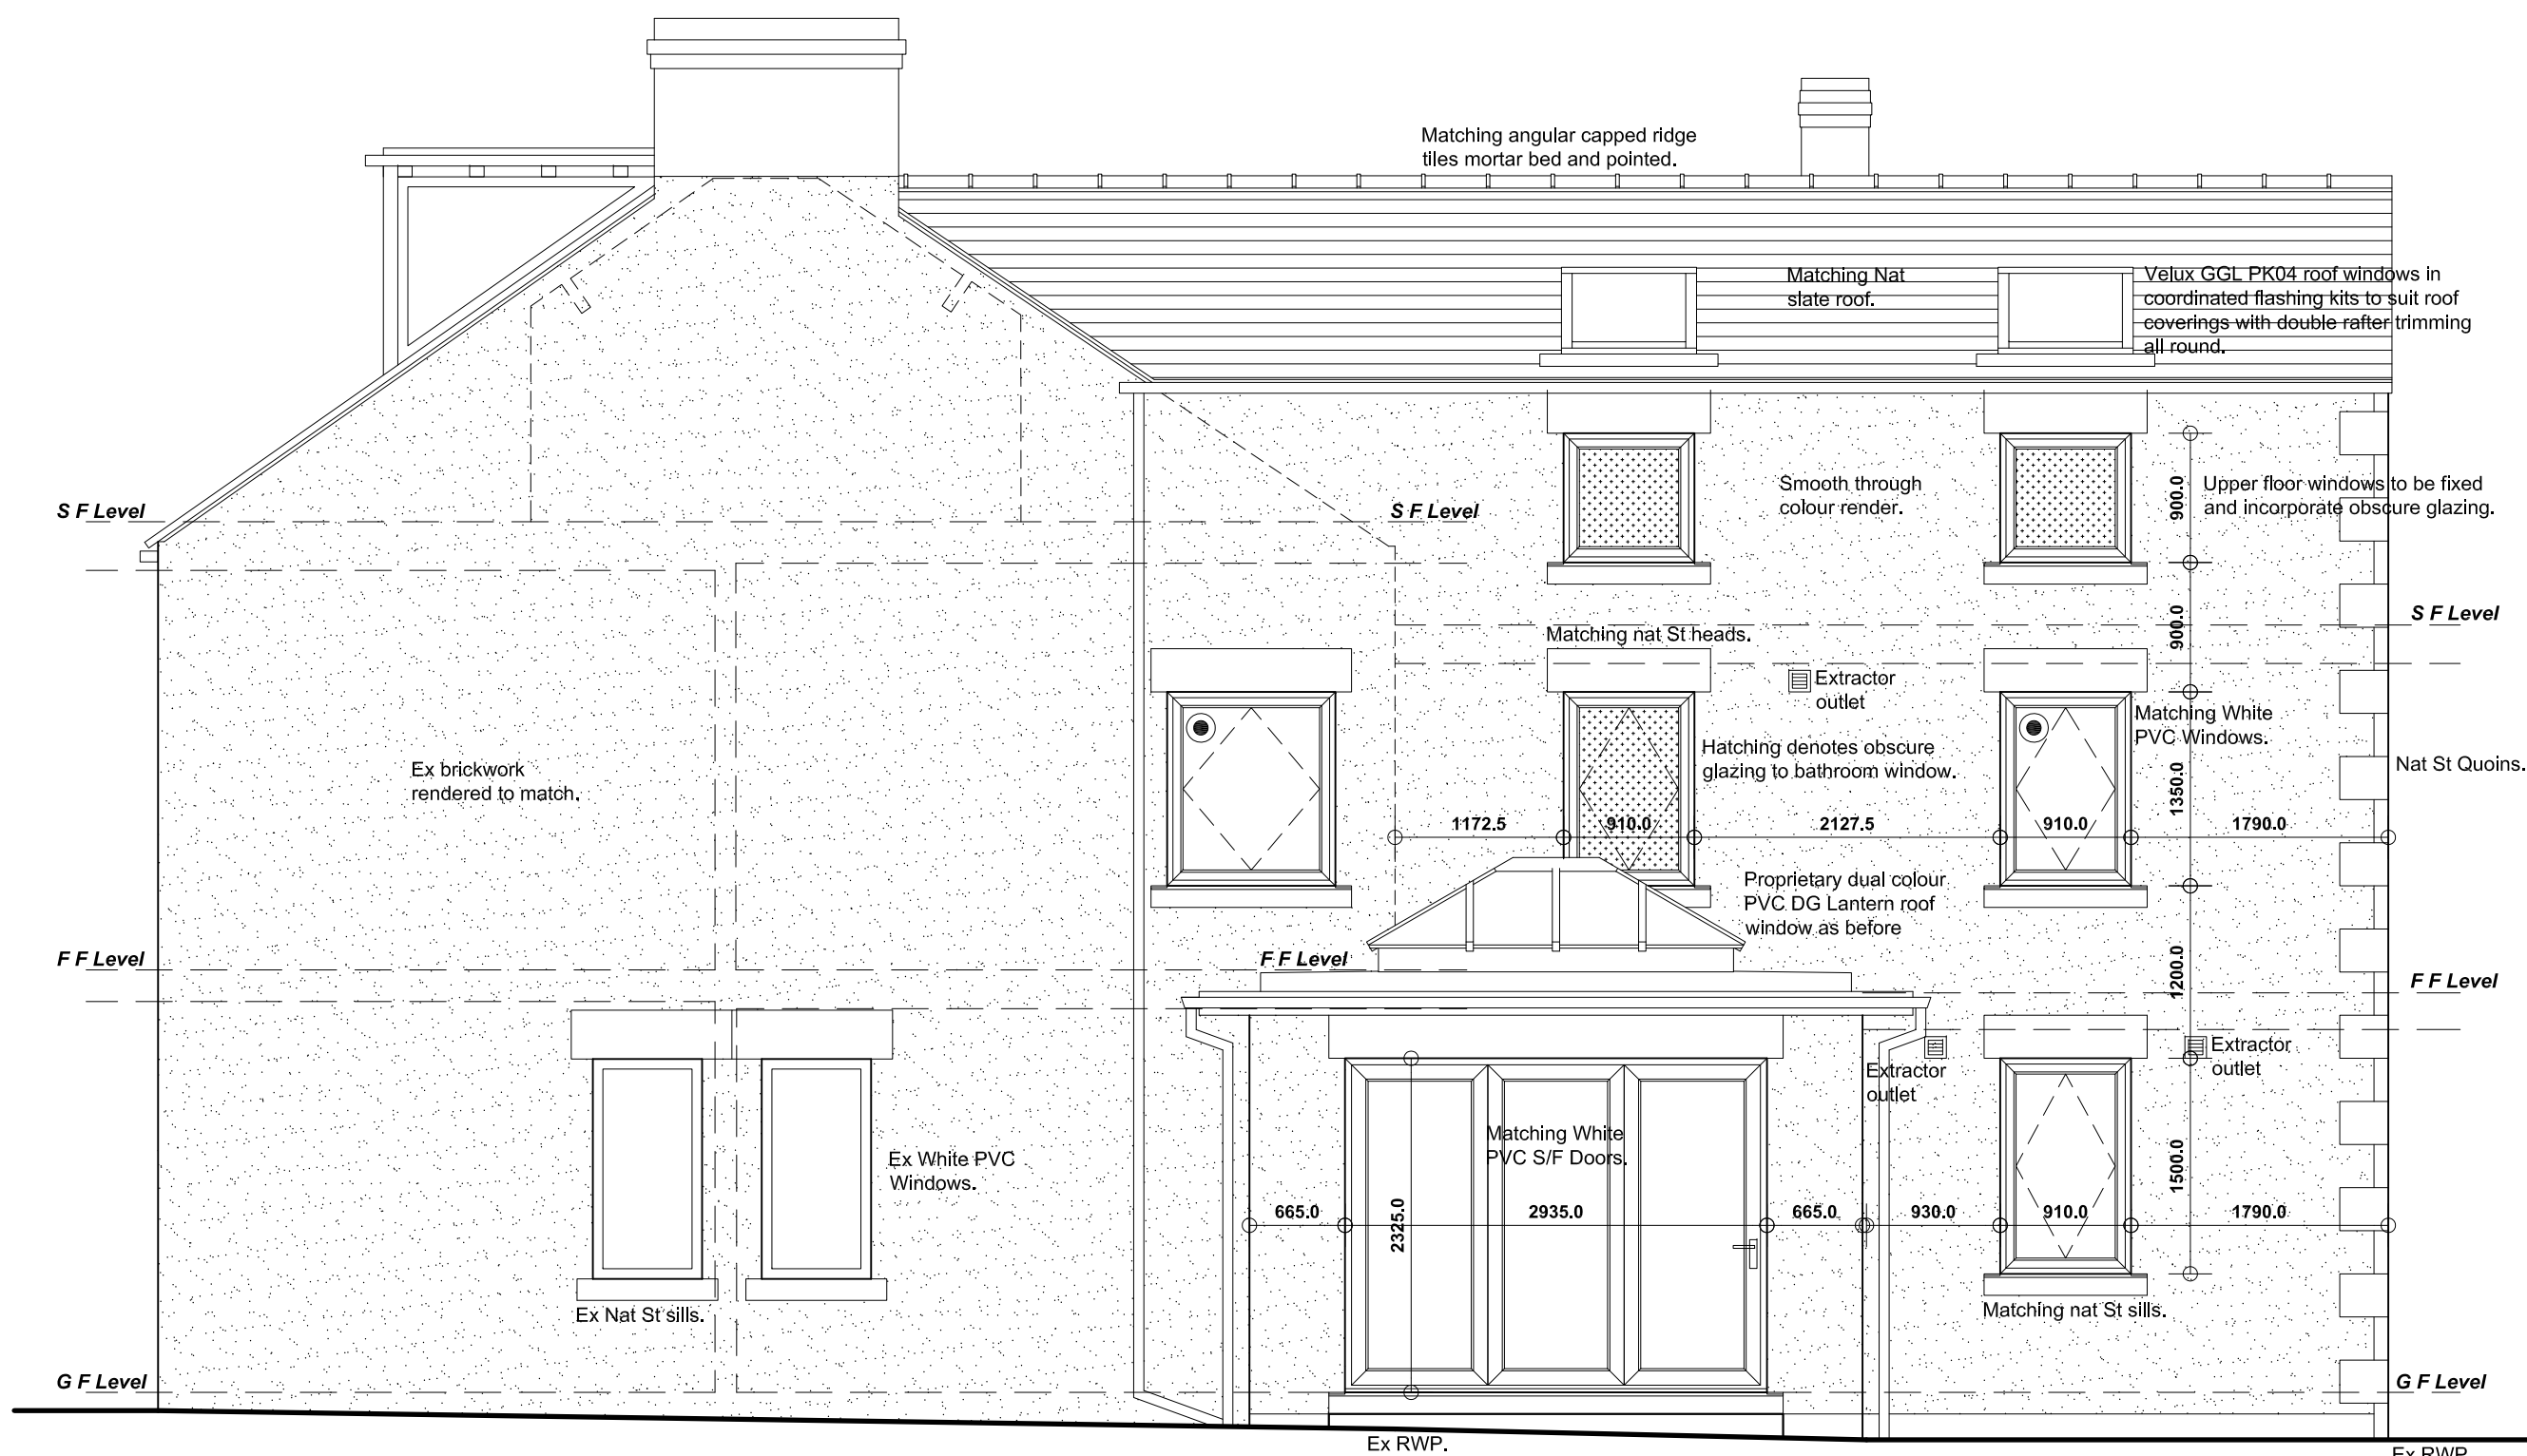


SIDE (WNW) ELEVATION

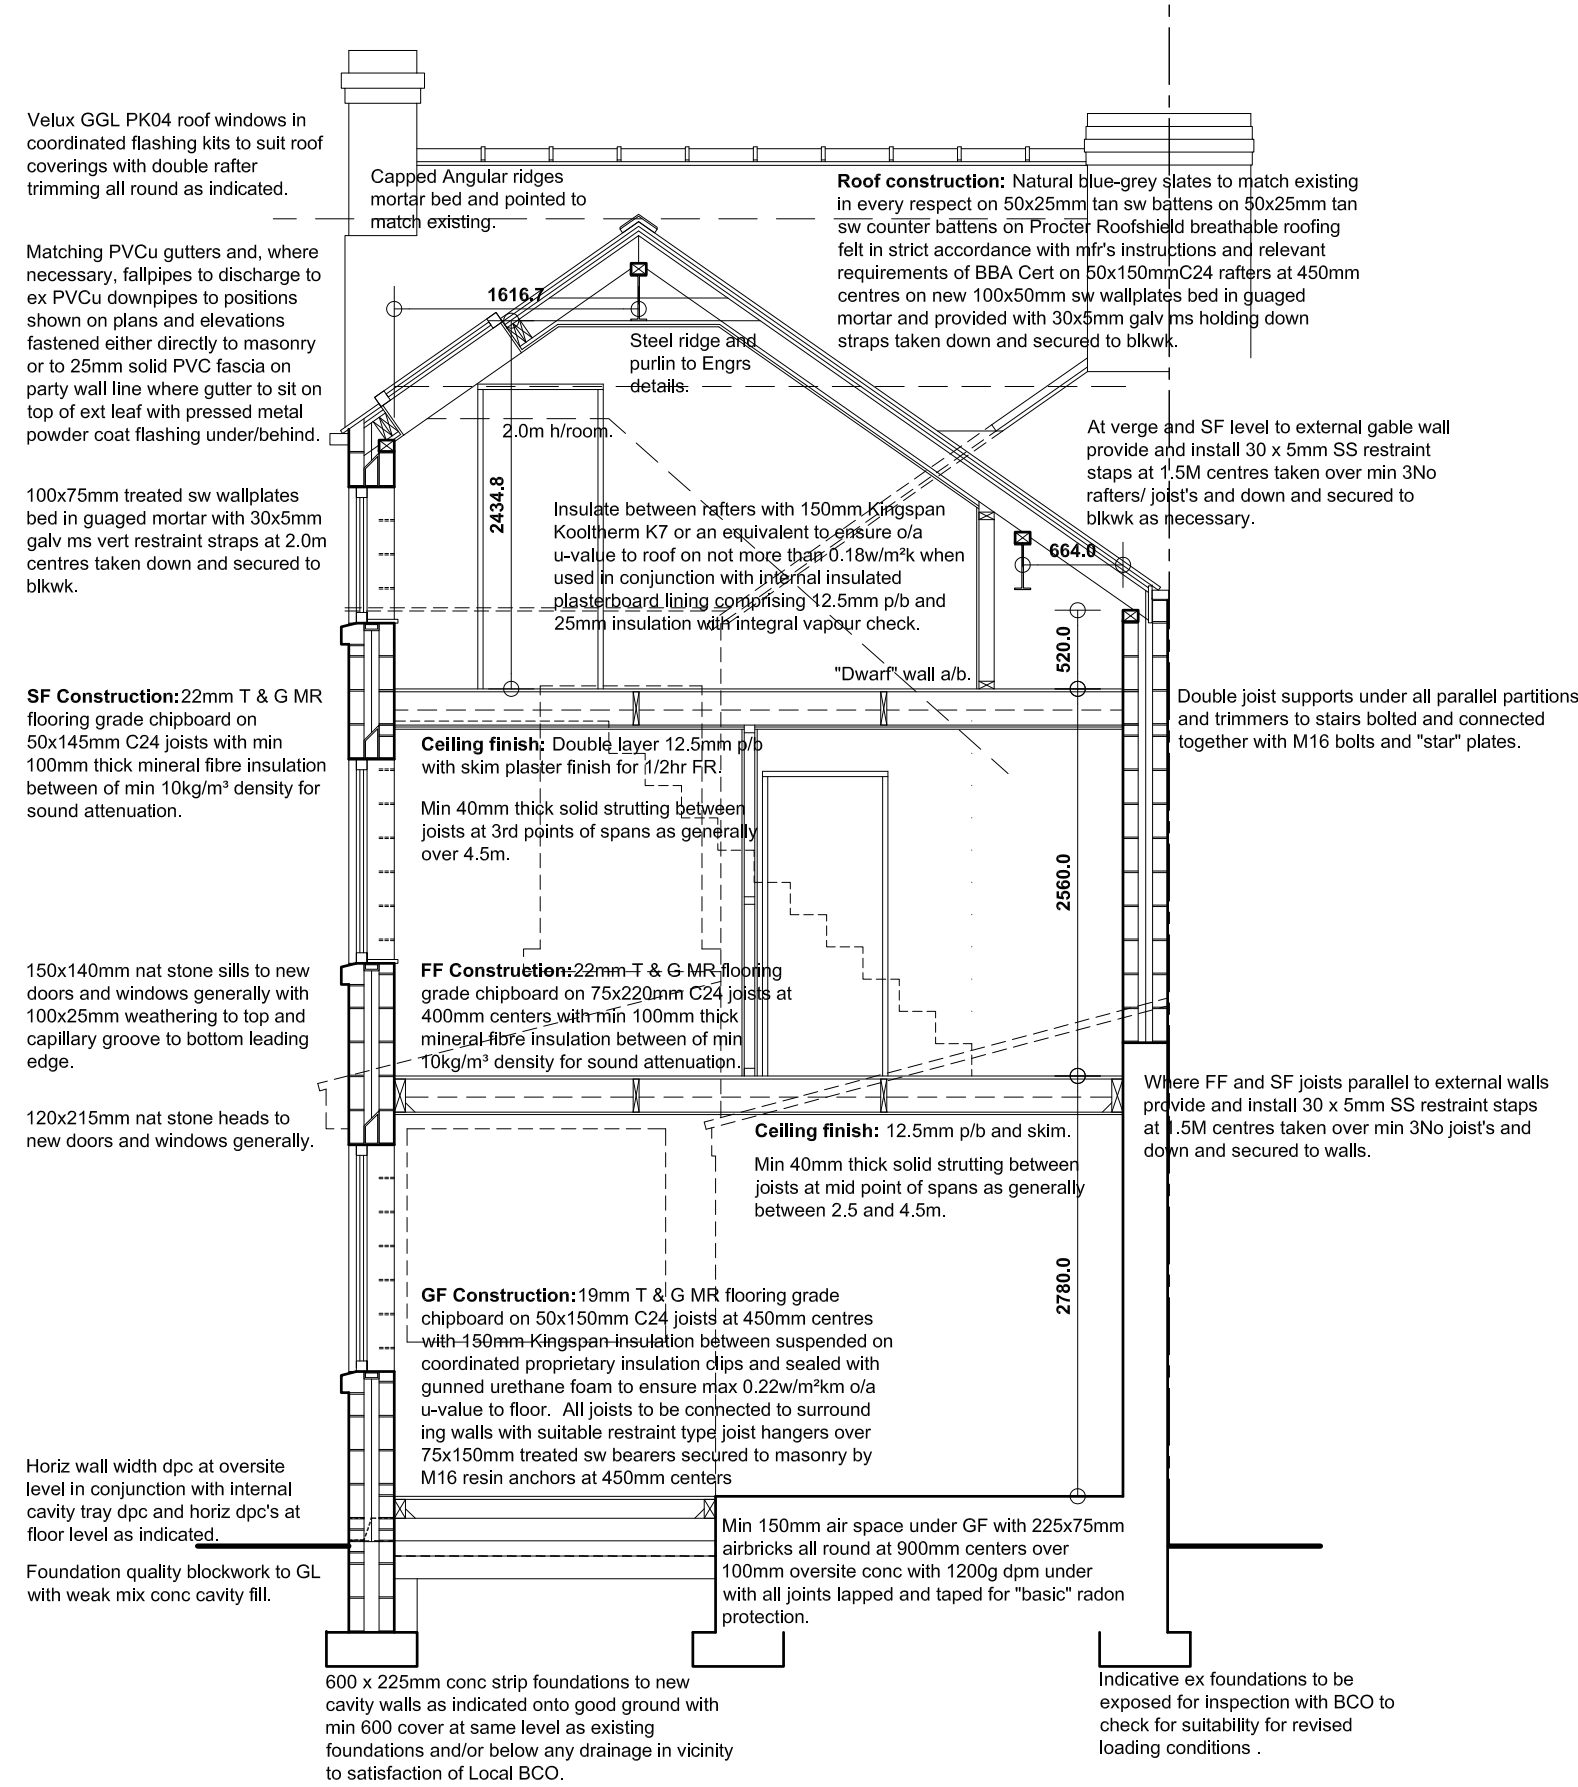

TYPICAL SECTION

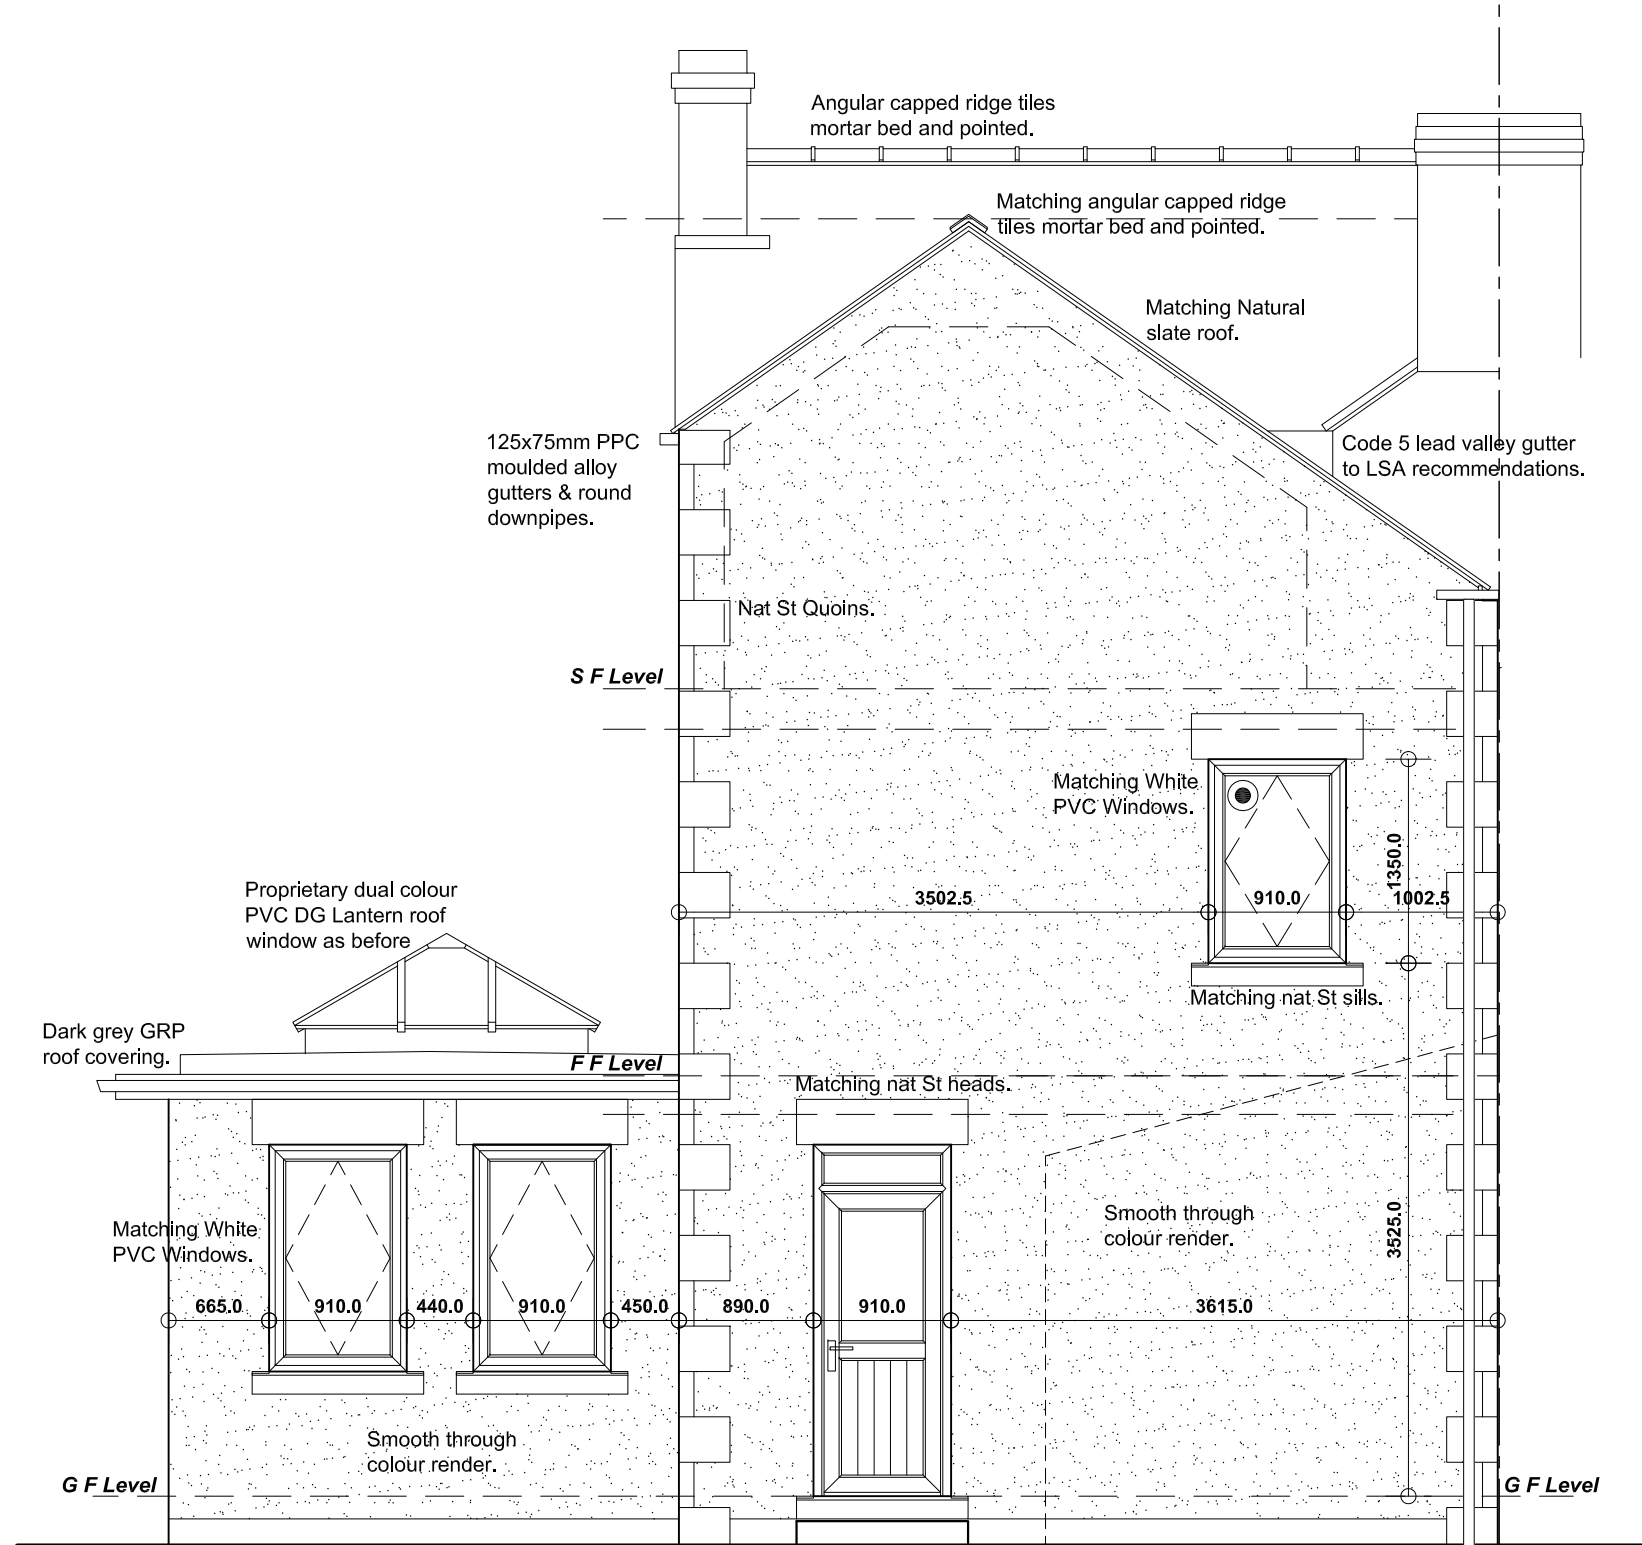

REAR (SSW) ELEVATION

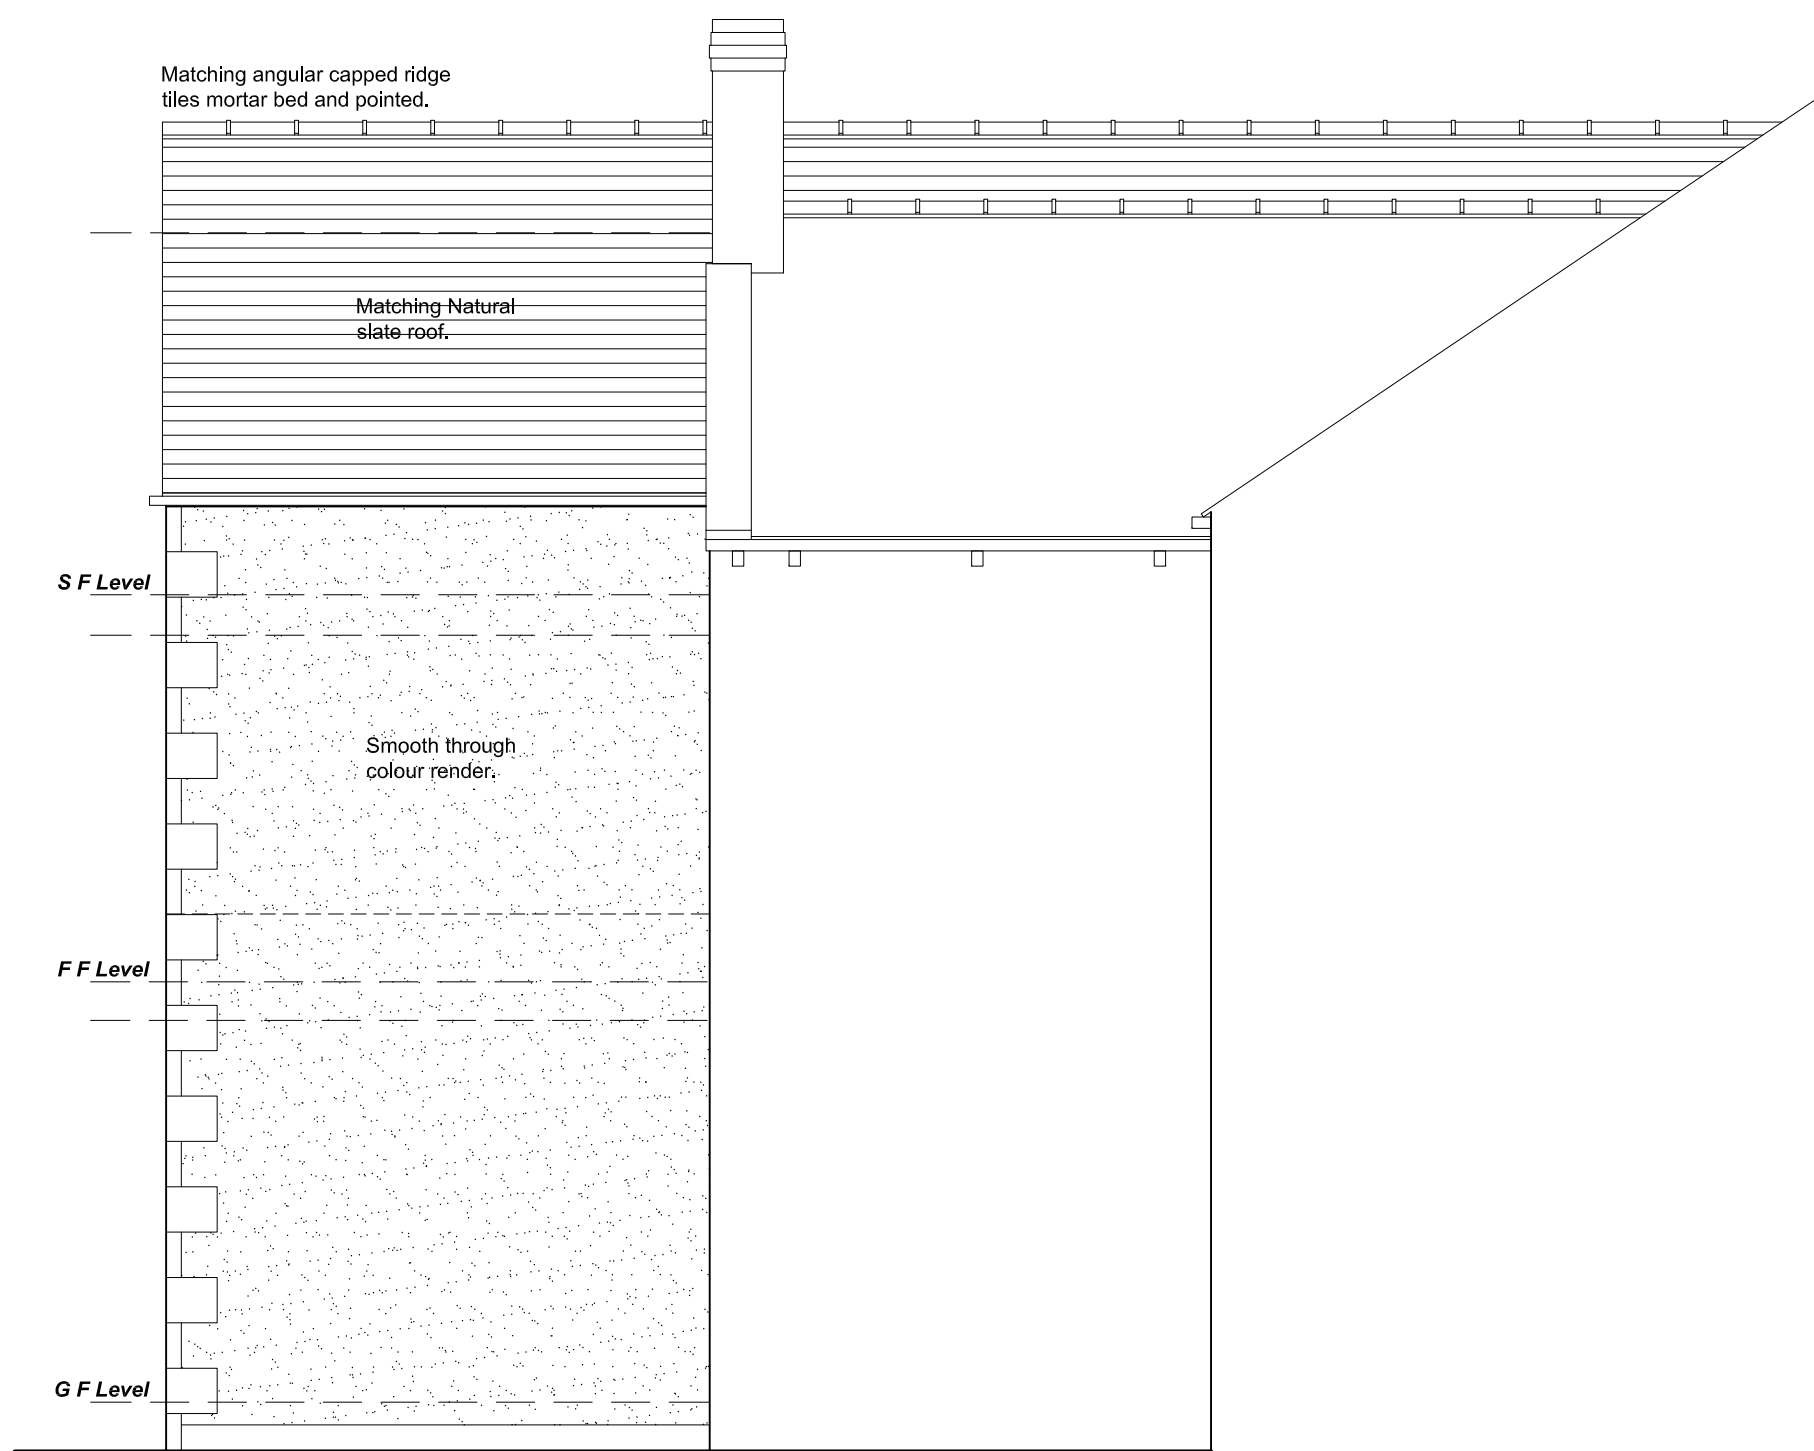

SIDE (ESE) ELEVATION


A	18/02/2022	Upper floor windows clarified to Planning.
Revision	Date	Description

PROPOSED EXT'S AND ALT'S TO,
158 SUMMER LANE,
BARNSELEY, S75 2AD.

DETAILED PROPOSALS 2

House - Elevations & Section.

Mr & Mrs Ekin.

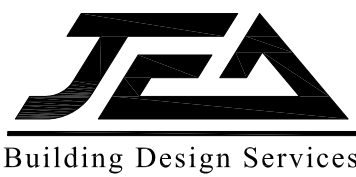

JEA Architectural Ltd
23 Windmill Road, Wombwell,
Barnsley, S73 3PW.
Tel: 01226 754507
Email: jeald@btconnect.com

This drawing and the copyright is the Architectural Company's property and maybe used or reproduced only by agreement. All Dimensions in Millimetres Unless specified otherwise and subject to verification on site.

Scale: 1:50 @ A1	Date: OCT 2021		
Ref: 202103	Drwg No: 04		
0 cm	2 cm	4 cm	6 cm