




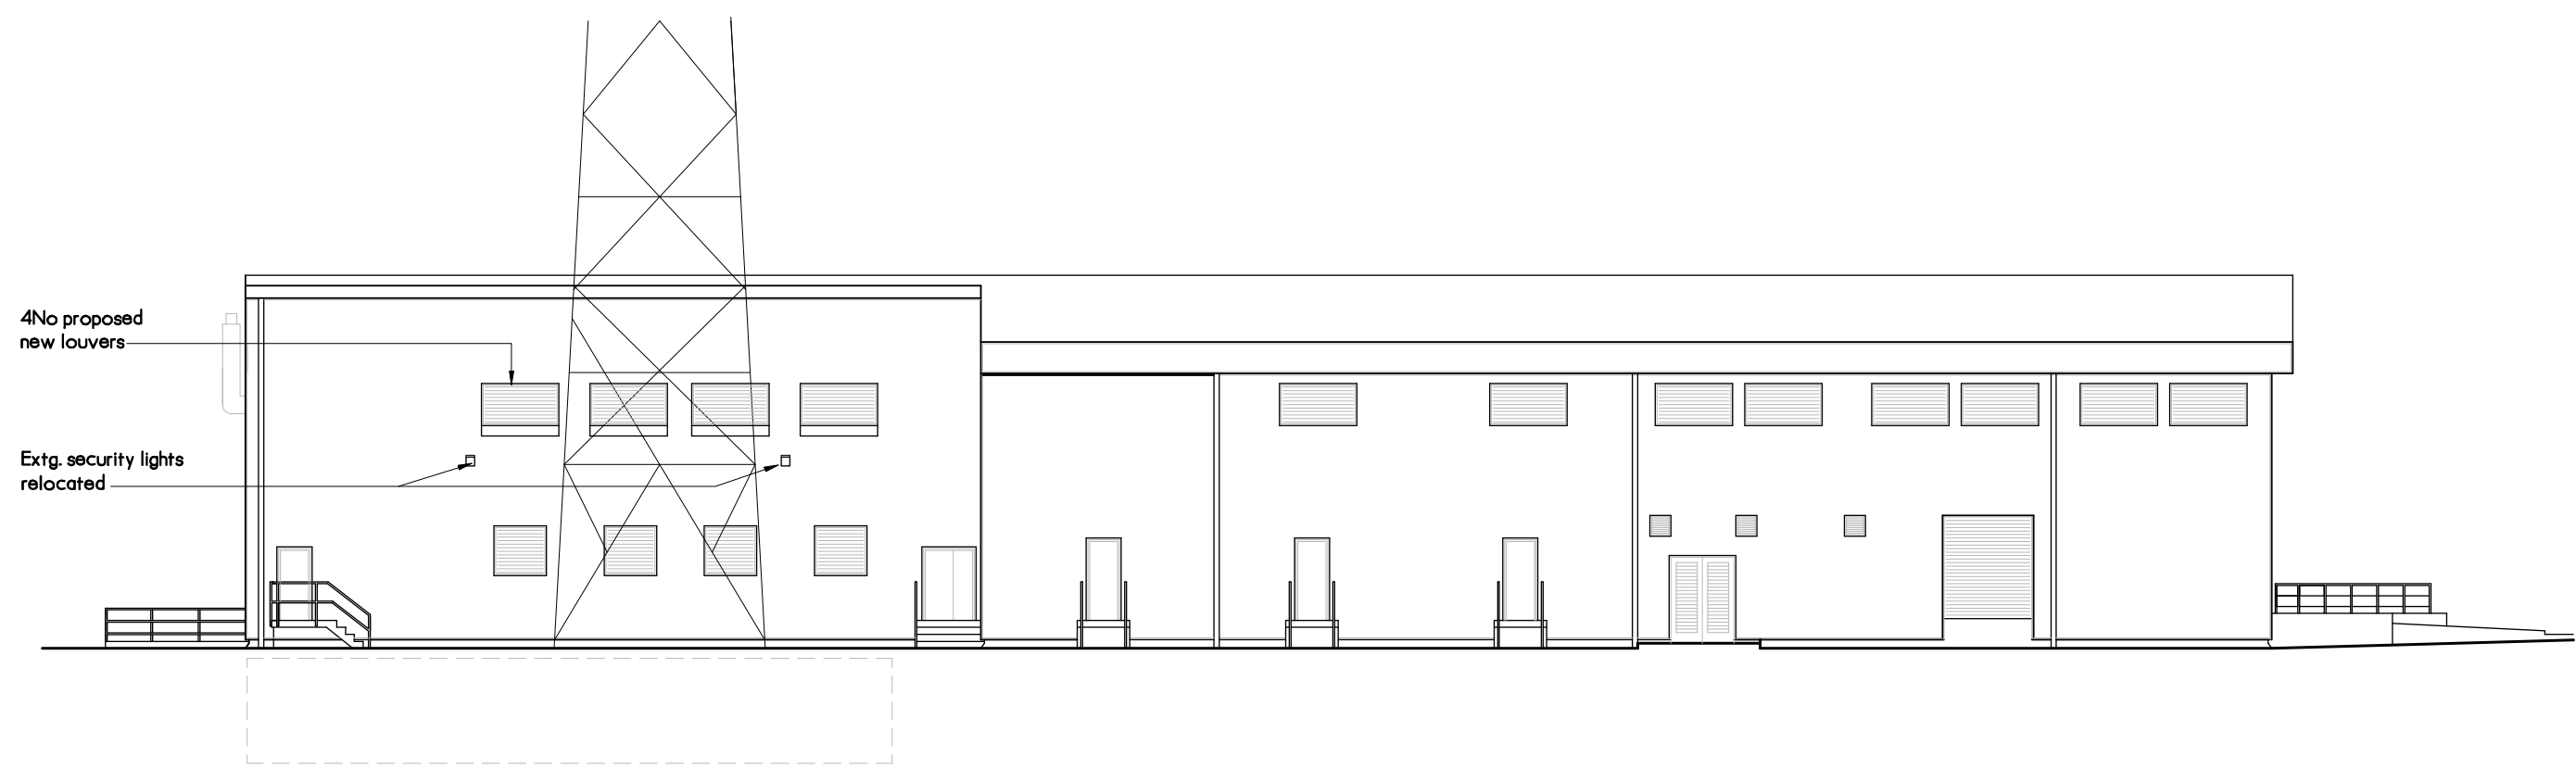


SOUTH WEST ELEVATION

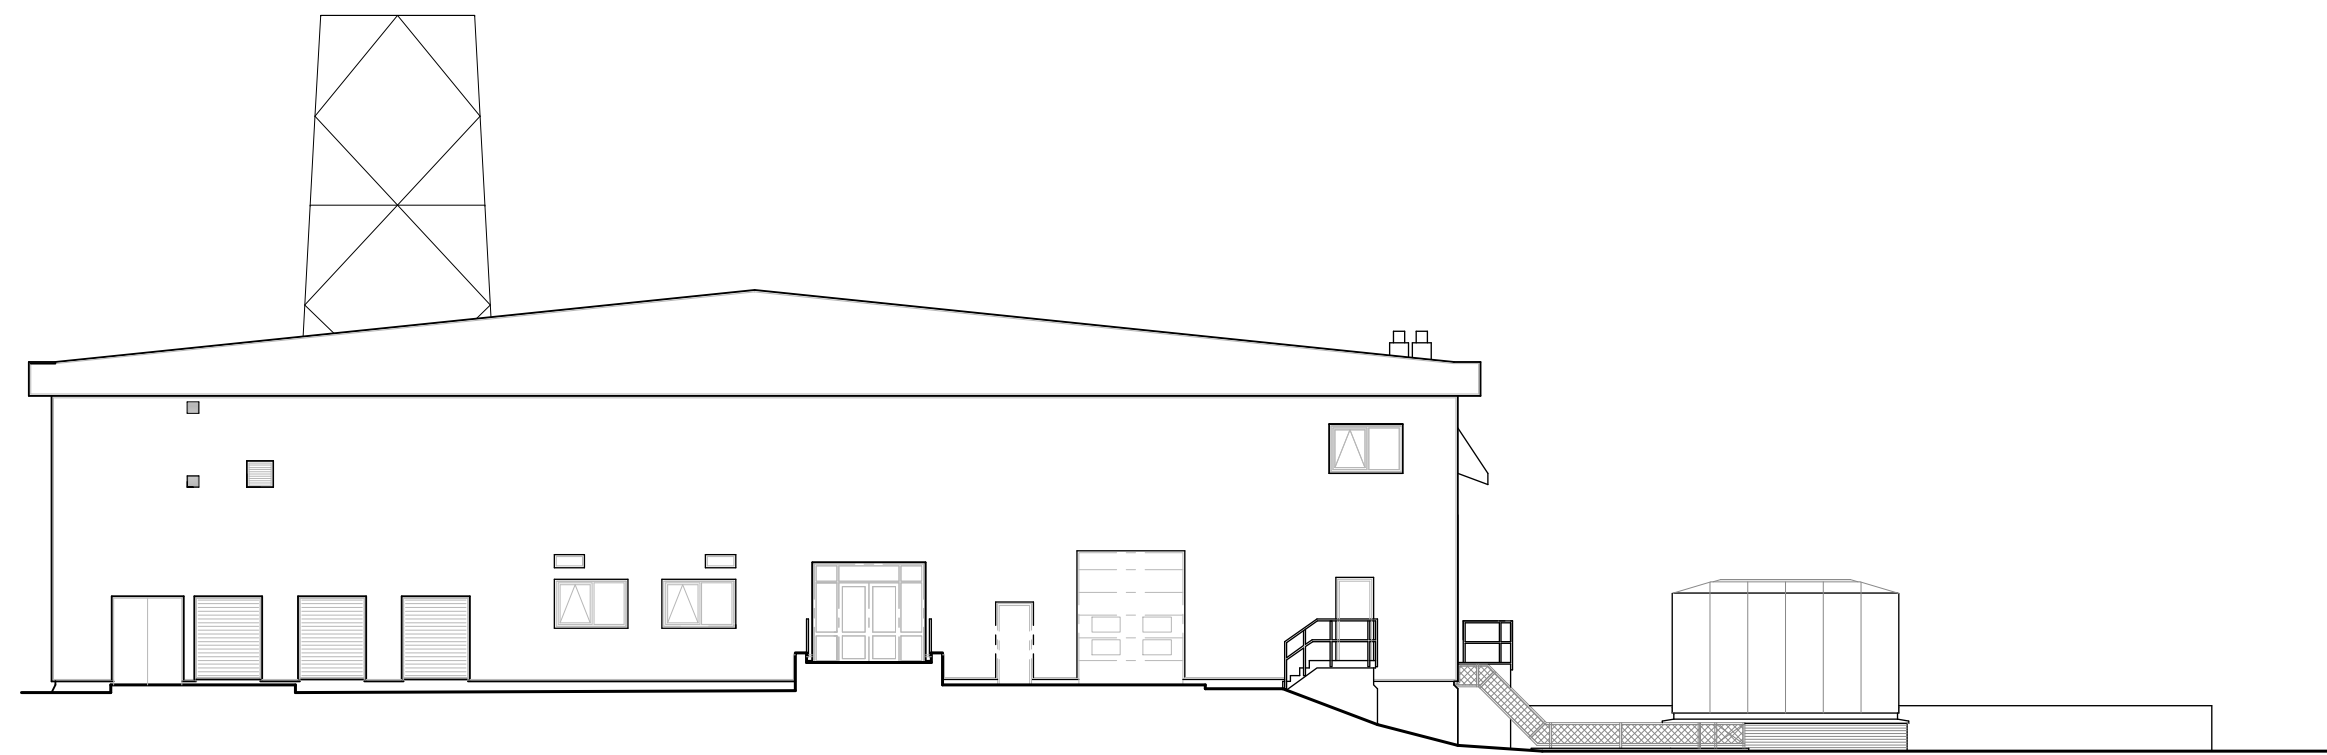

SOUTH EAST ELEVATION

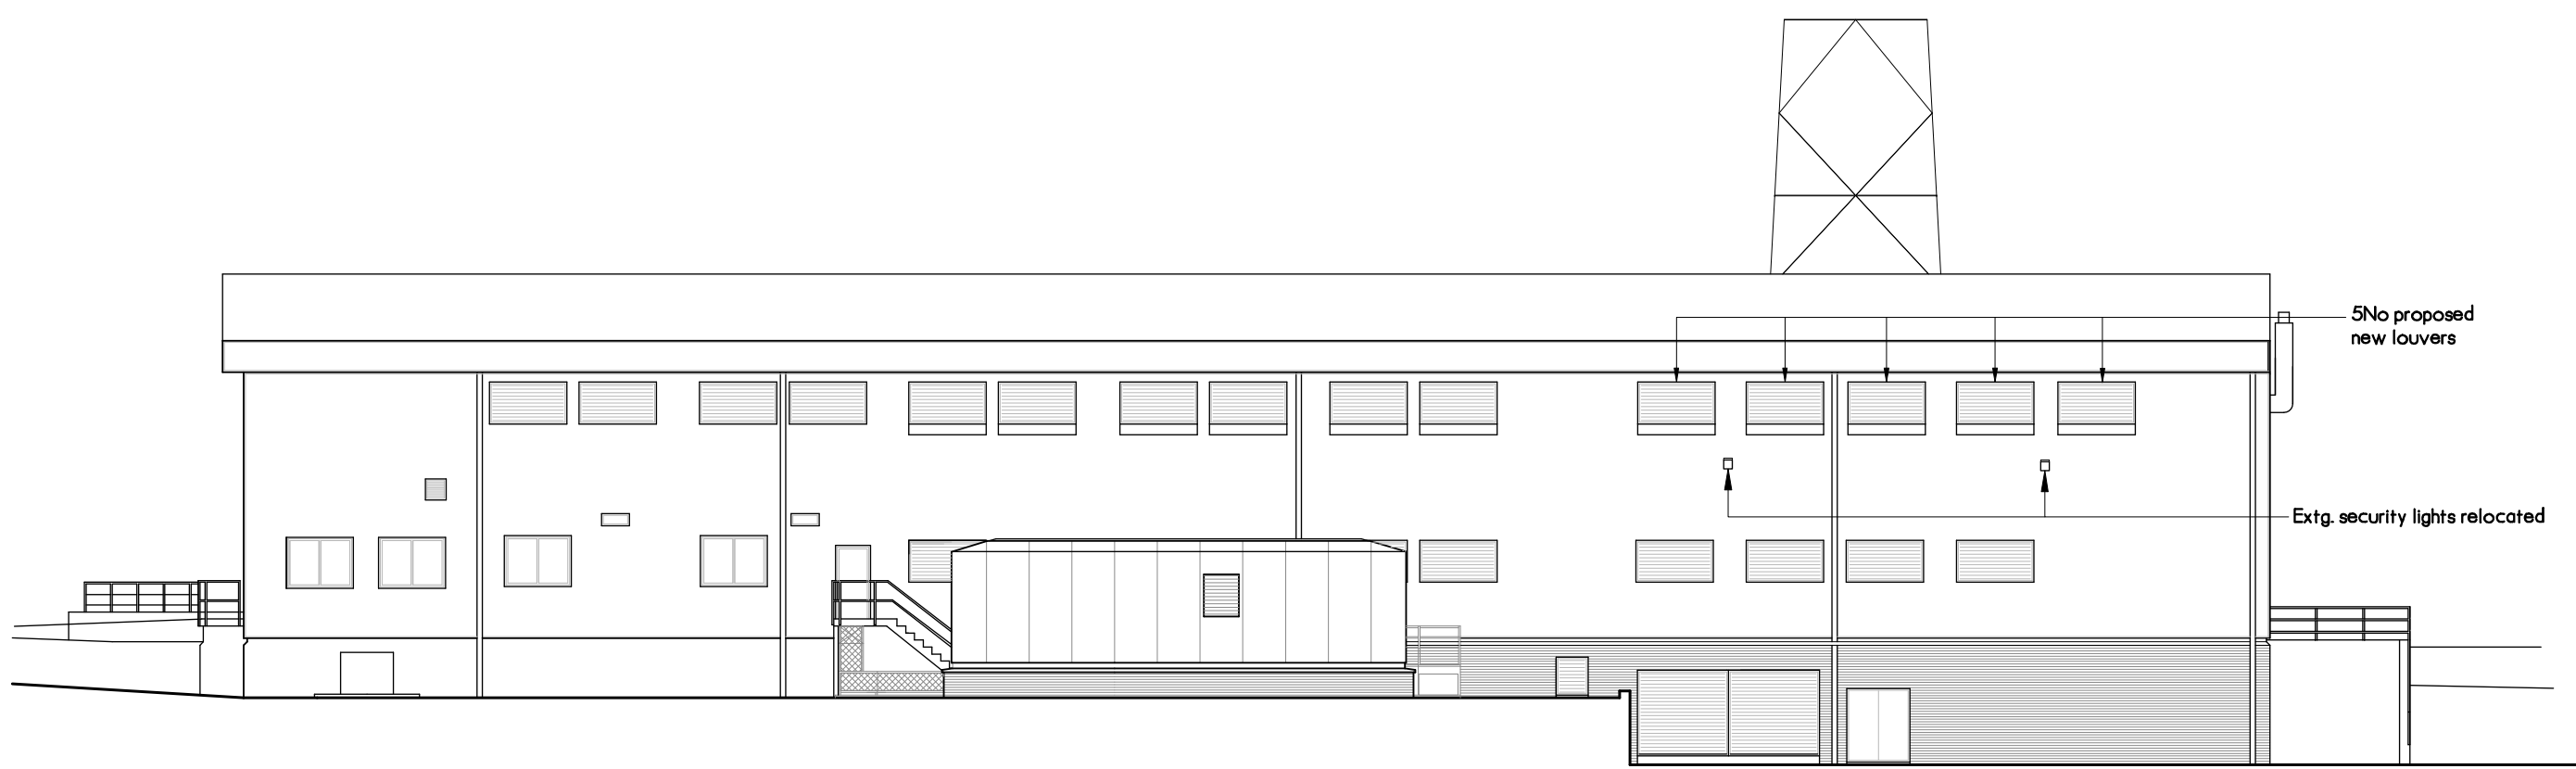

NORTH EAST ELEVATION

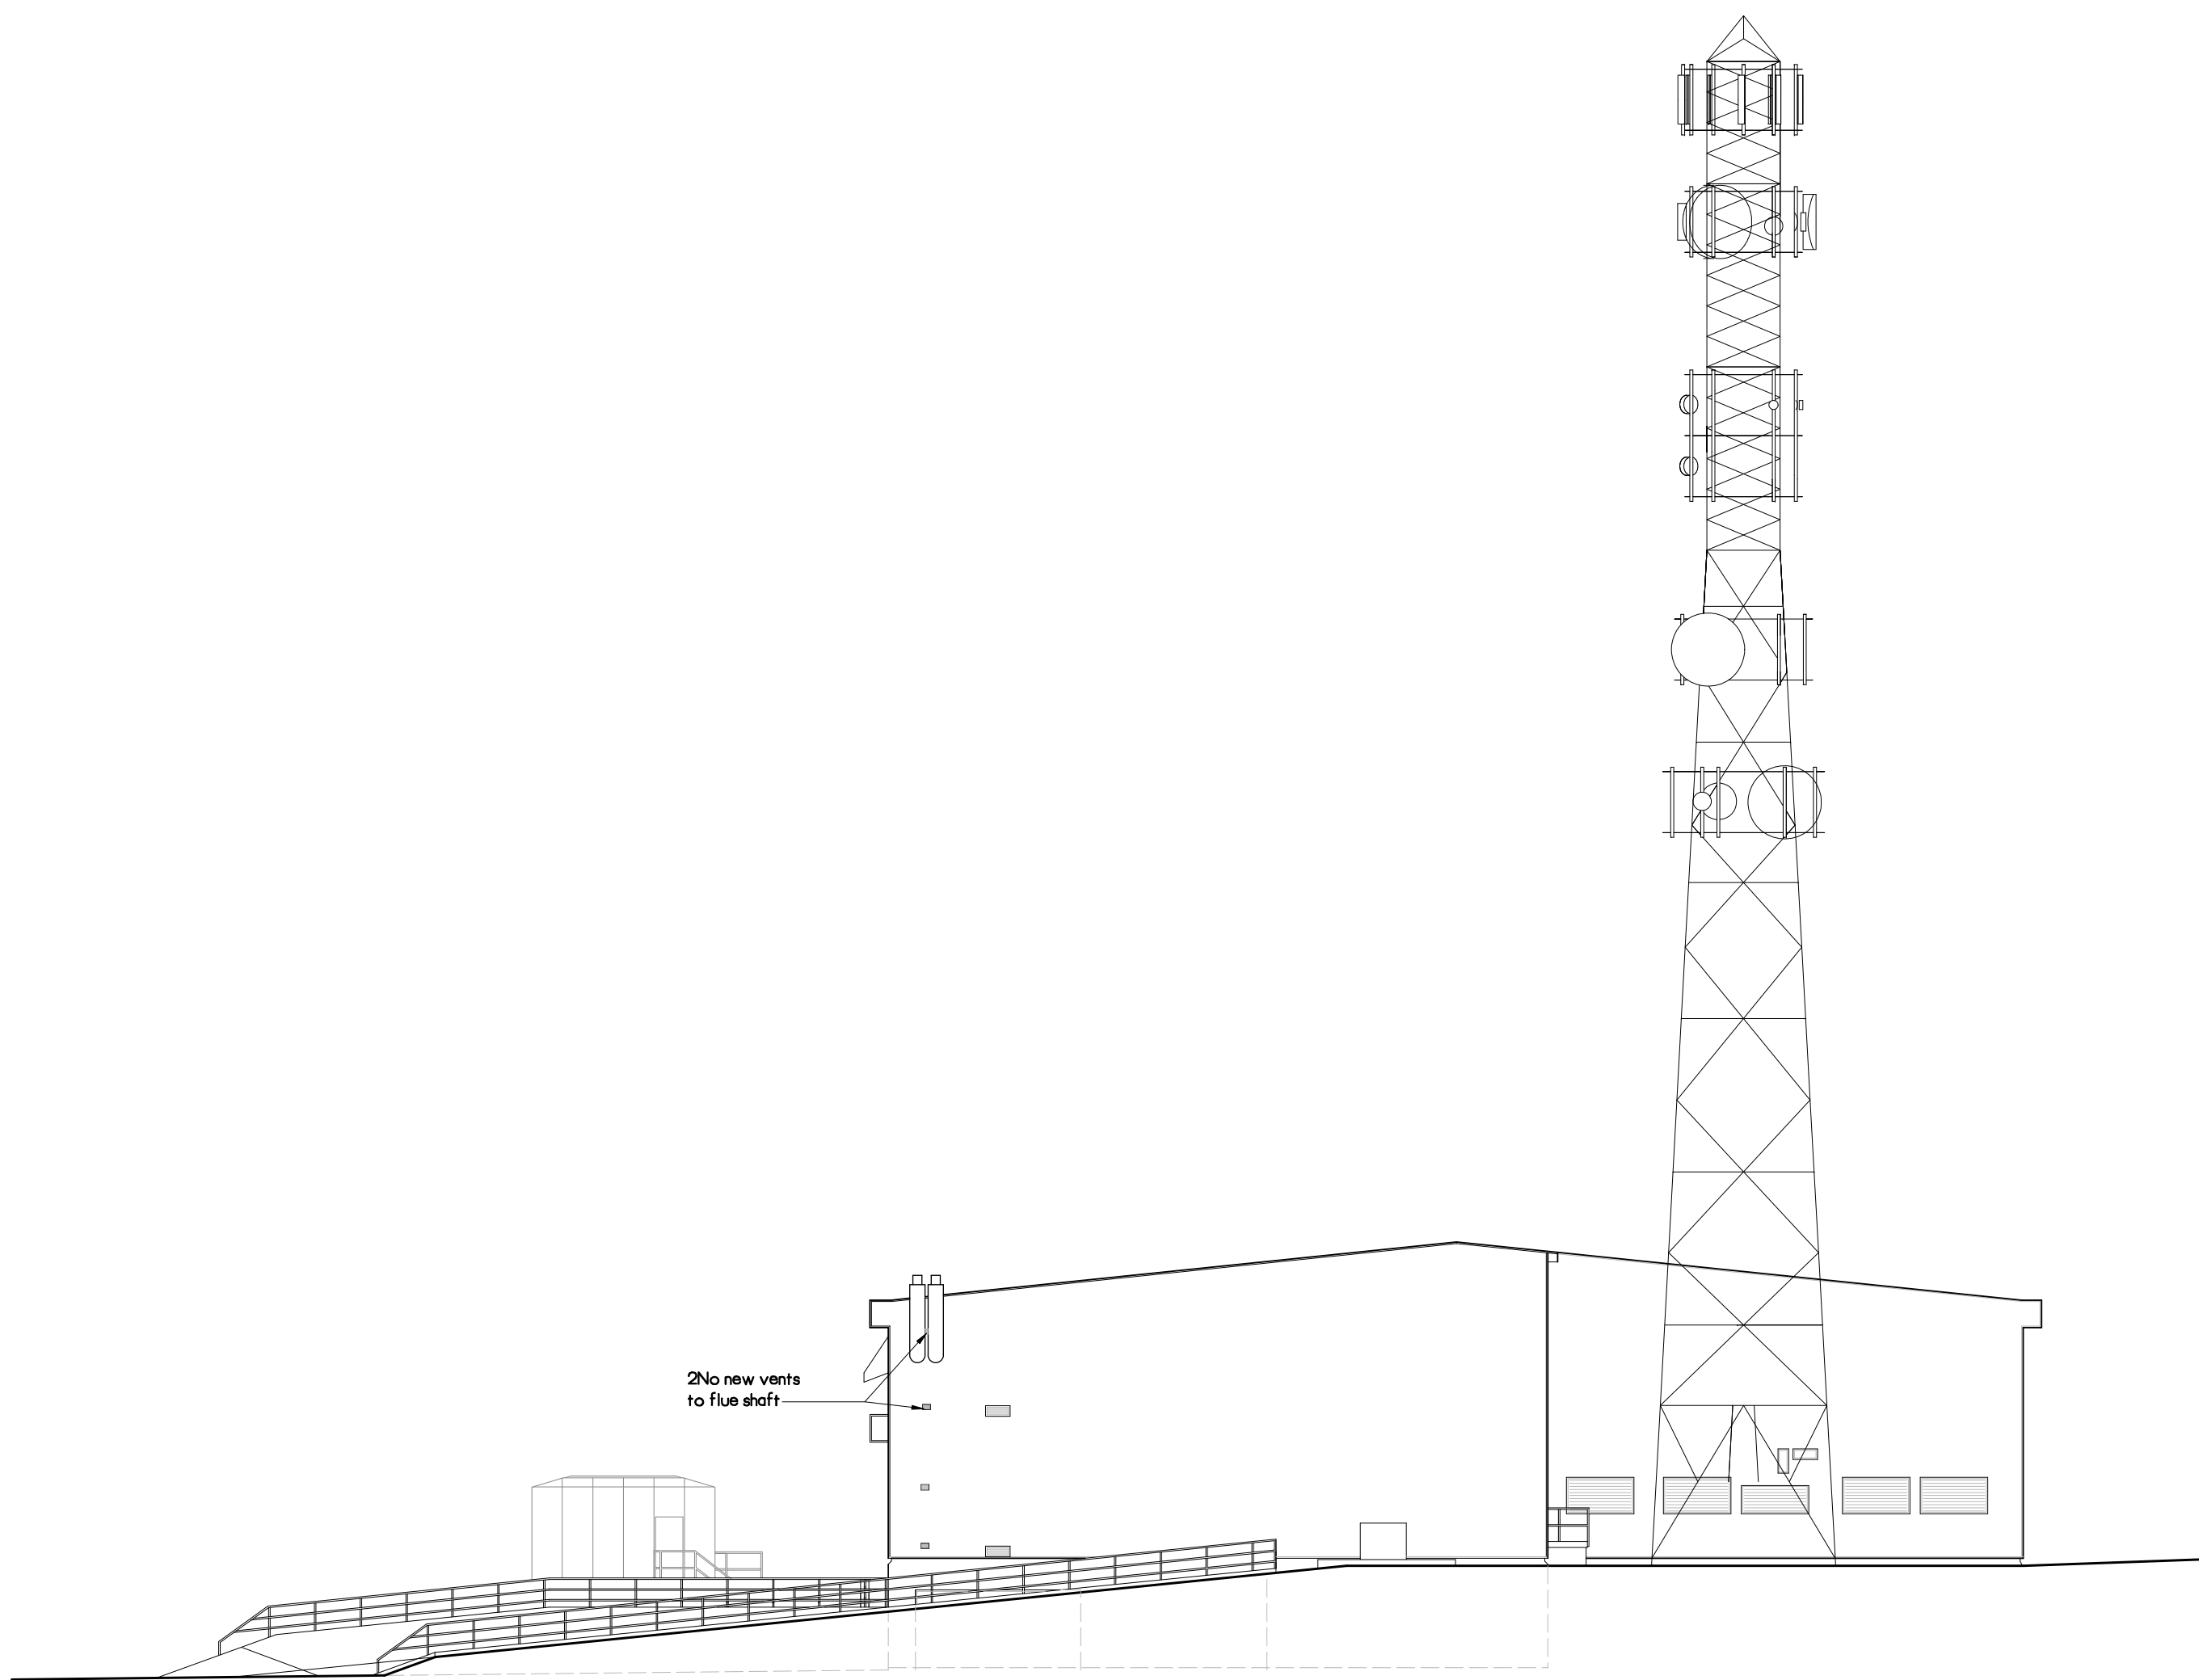

NORTH WEST ELEVATION

Mobile

REV	DATE	DESCRIPTION

Elevations as proposed
Proposed fitting-out of Data Room 6

Barnsley ASC
Shawfield Road
Carleton Industrial Estate, Barnsley

mcdonaldarchitects.co.uk

Keepers Lodge | Brigstock | Kettering | NN14 3NA | t +44 (0)1536 373092 | f +44 (0)1536 373091

DESIGN	CHECKED	DATE	Oct 08	SCALE	1:100 @A1
dk		NUMBER	954-005		