


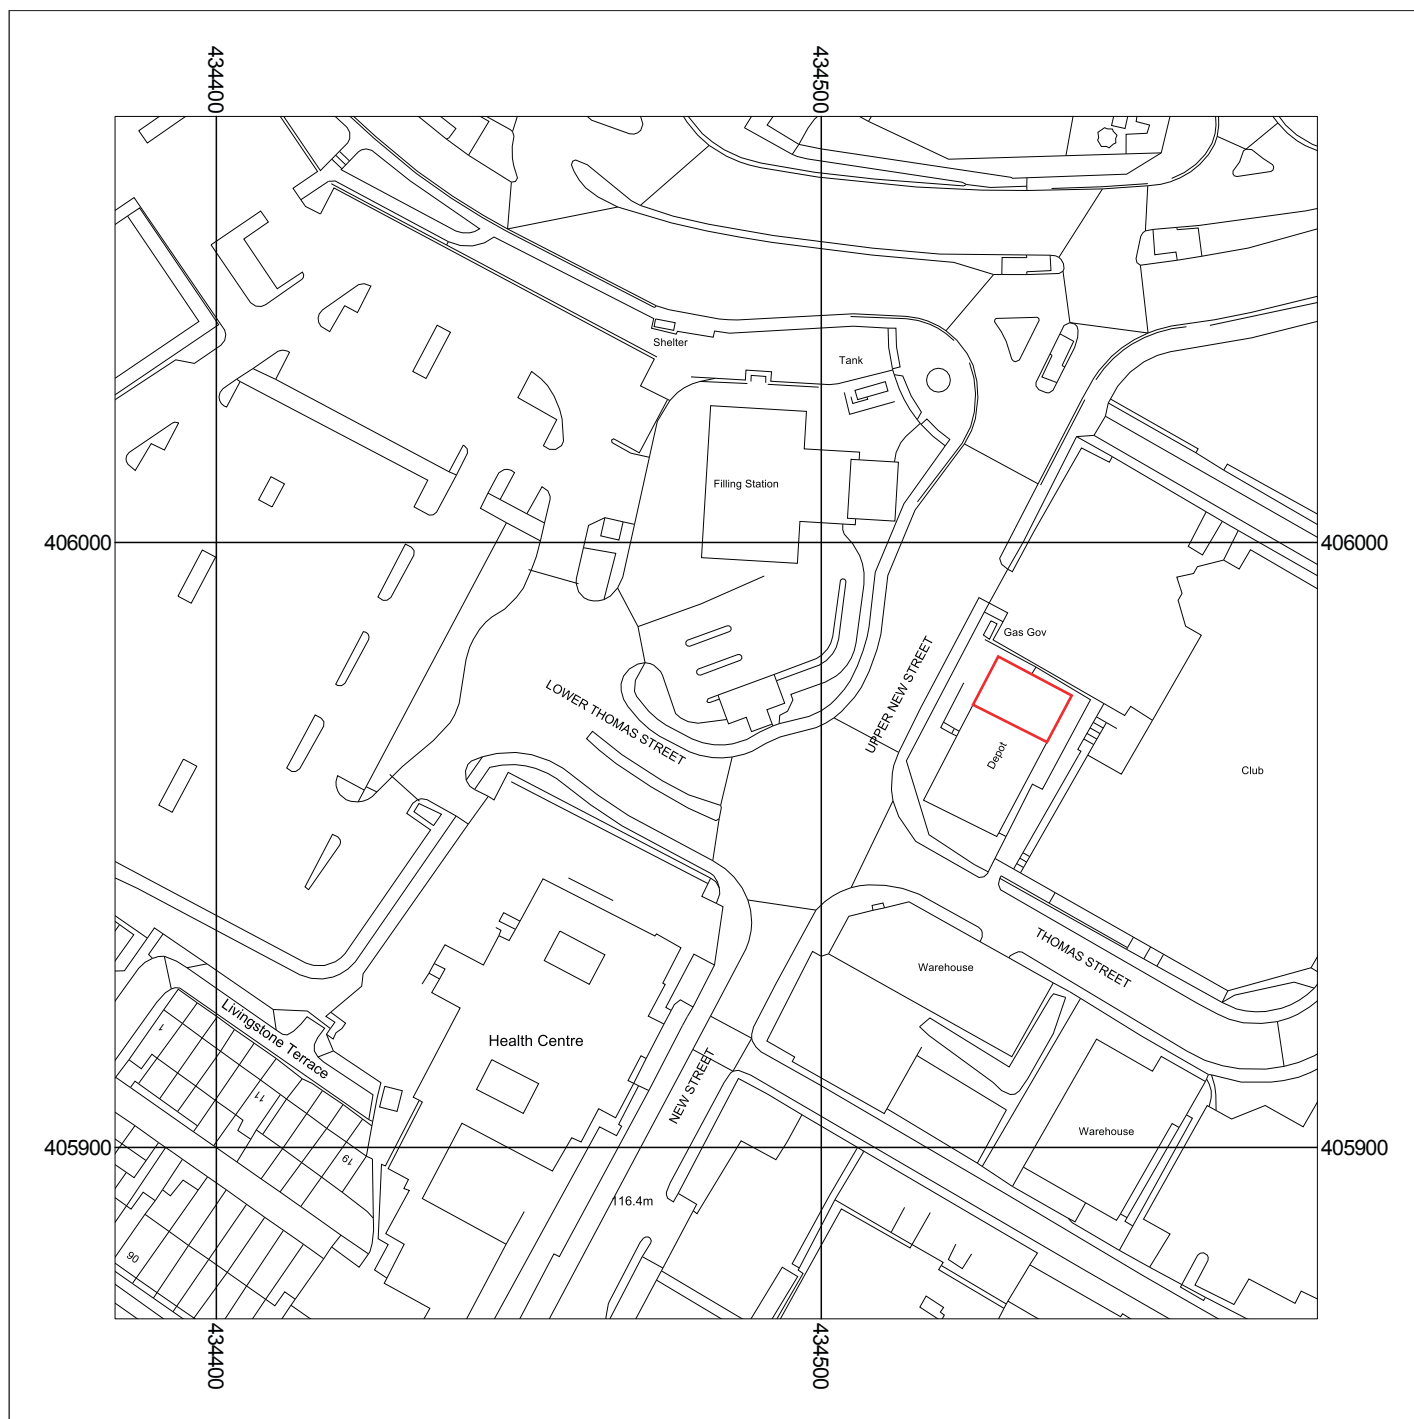

Metres
0 5 10 20 30 40 50
Scale: 1:1250



Supplied by: Supplies Direct
License number: 100031961
Produced: 28/09/2017
Serial number: 1891621

Plot centre co-ordinates: 434483,405971
Download file: barnsley_jonsiq.zip
Project name: upper new street