




EXISTING REAR ELEVATION

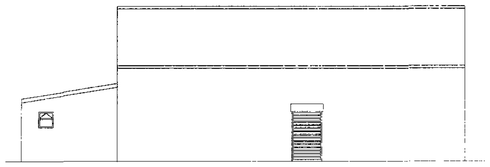


EXISTING SIDE ELEVATION
ARROW B

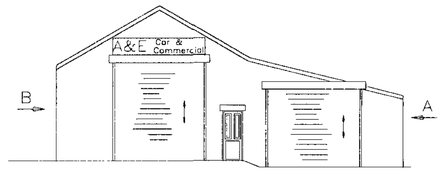

EXISTING FRONT ELEVATION

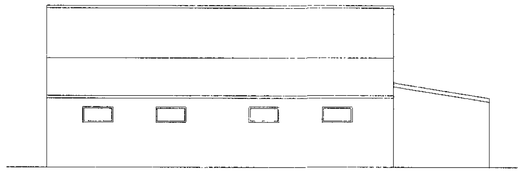

EXISTING SIDE ELEVATION
ARROW A

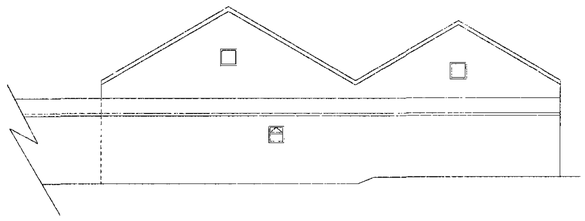


PROPOSED REAR ELEVATION




PROPOSED SIDE ELEVATION
ARROW B




PROPOSED FRONT ELEVATION

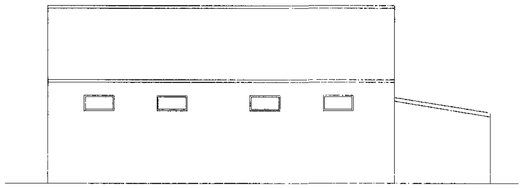

PROPOSED SIDE ELEVATION
ARROW A

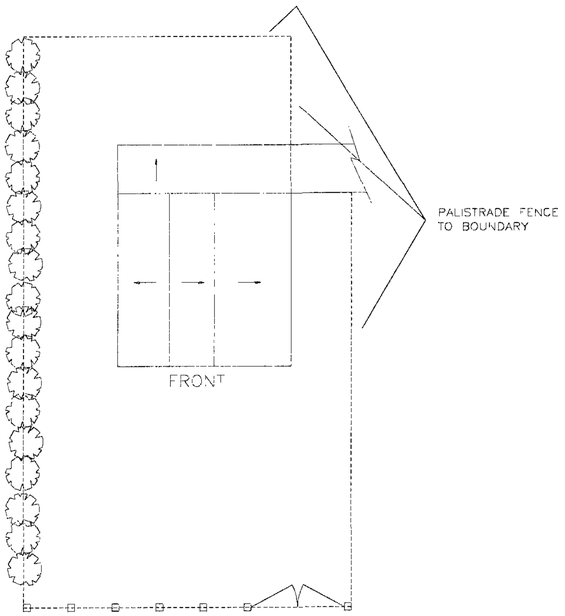

EXISTING SITE PLAN
SCALE 1:200 @ A1
SCALE 1:500 @ A3

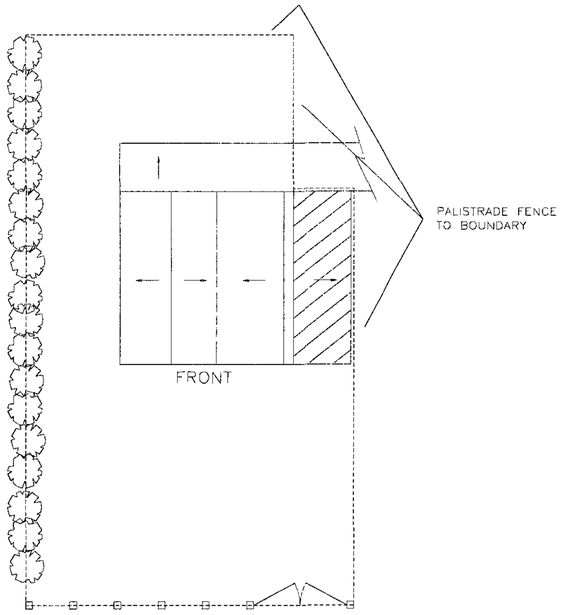


PROPOSED SITE PLAN
SCALE 1:200 @ A1
SCALE 1:500 @ A3

NOTES :-
PLANNING APPROVAL REQUIRED FOR:-

THE ERECTION OF AN EXTENSION TO THE WORKSHOP REQUIRING THE DEMOLISION OF MOST OF AREA WITH A MONO PITCHED ROOF [AS SHOWN ABOVE]
THE ERECTION OF AN EXTENDED WORKSHOP TO WITHIN 300mm OF THE BOUNDARY LINES
STEEL PORTAL FRAME STRUCTURE WITH EXTERNAL FINISHERS TO SIMILAR TO EXSITING ie FAIRFACED BRICKWORK TO WALLS, COMPOSITE PANELS TO ROOF ETC.

ALSO SEE DRAWINGS :-
BUILDING CONTROL [REGS.] XXX/XXX
STRUCTURAL STEELWORK XXX/XXX

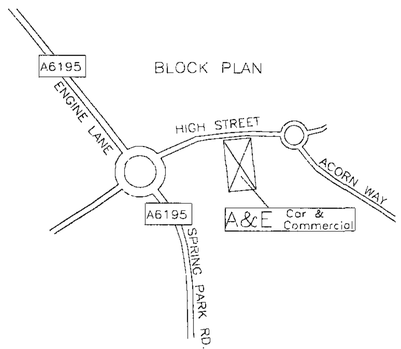

BLOCK PLAN

RECEIVED
4 SEP 2019
CORPORATE MAIL ROOM

21.8.19	A	ISSUED FOR APPROVAL
date	rev.	desciption

revisions

A&E GARAGE

CAR & COMMERCIAL

95 High Street, Grimethorpe,
Barnsley, South Yorkshire
Tel.: 01226 781809

job

PLANNING APPLICATION

title

ELEVATIONS & PLAN VIEWS

scale	drawn by	date
1 : 100 @ A1 u.o.n. 1 : 250 @ A3 u.o.n.	N.C	AUGUST 2019

client

A&E GARAGE GRIMETHORPE

drg no.	revision
A&E-001	A