



Proposed
Side Elevation




Proposed Elevation – Facing South West

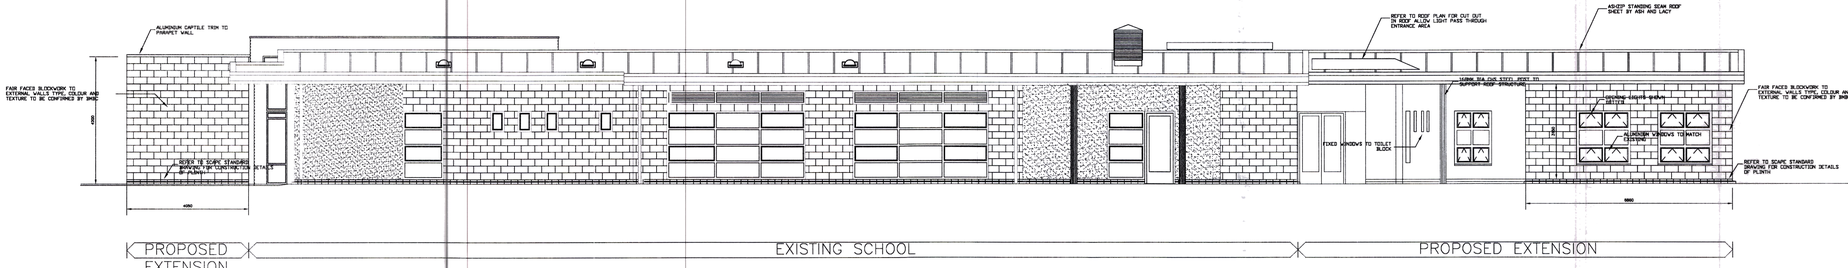

Proposed Elevation – Facing South East

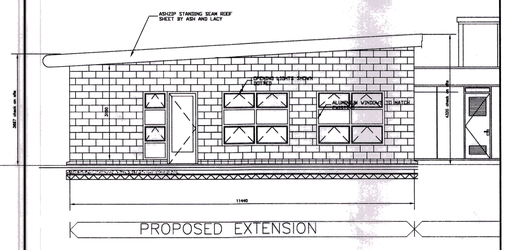

Proposed Elevation

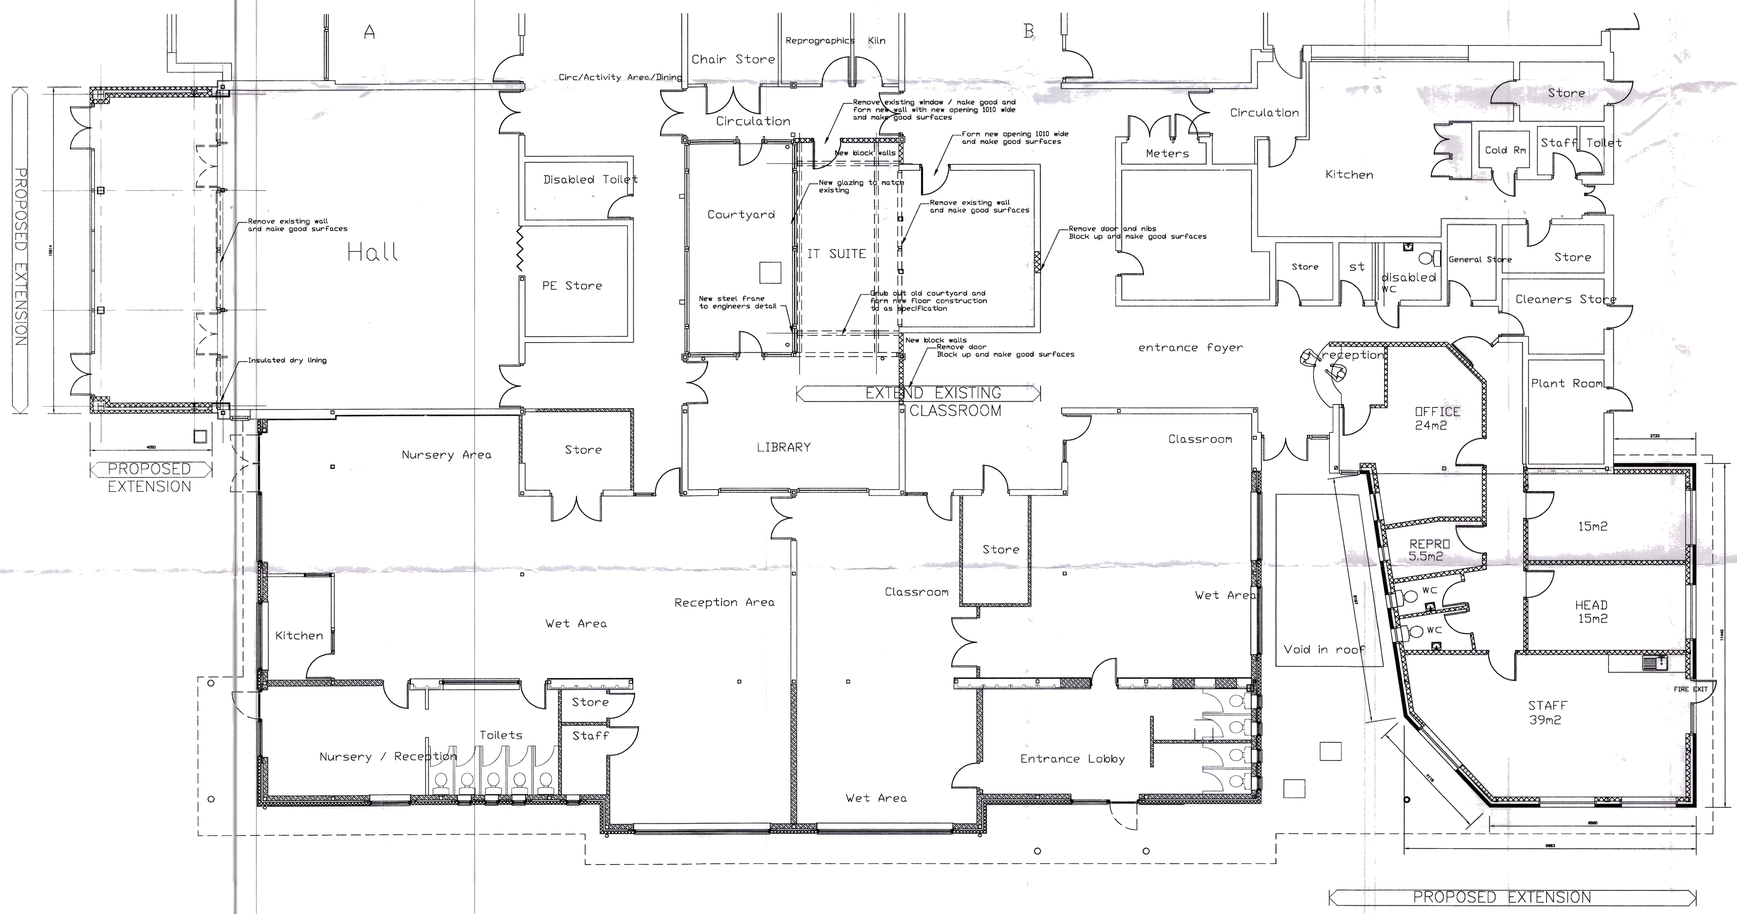

NATIONAL HOME ENERGY RATING SCHEME

REGISTERED MEMBER

H:\Software\CLIPART\LOGOS\BEACON COUNCIL.jpg

BARNSLEY
Metropolitan Borough Council

Property & Procurement
Alan White
Assistant Executive Director
Springfield House, Springfield St
Barnsley S70 6HH
Tel: 01226 770770
Fax. 01226 774399

PROJECT
HEATHERGARTH PRIMARY SCHOOL PHASE 3

DRAWING
PLANS & ELEVATIONS
AS PROPOSED

Drawn		Revision
PHepp		–

Scale	Date
1 : 100	February 2009

Project Code	Drawing No.
ED 2083	02

A1