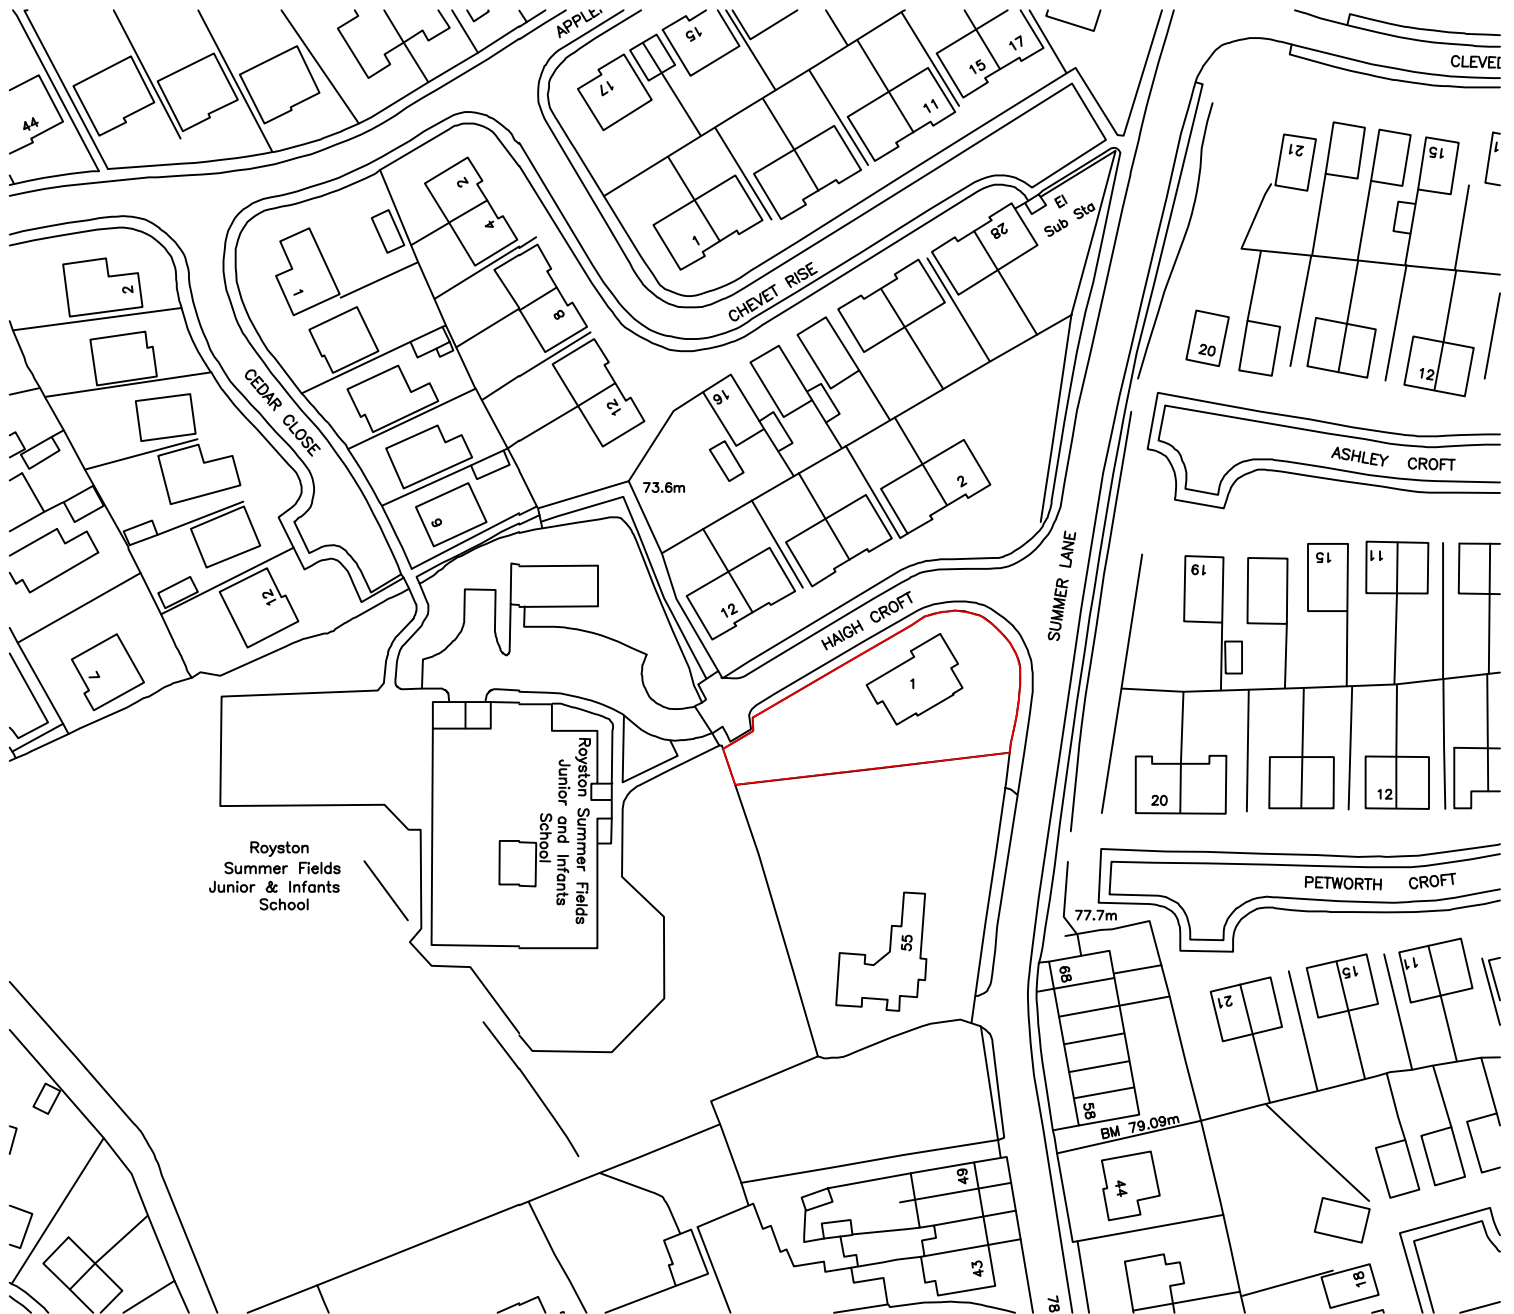


Project

Proposed Single Storey Extension & 2 Storey
Extension to Sides at 1 Haigh Croft, Royston
S71 4SF for Mr & Mrs D Rhodes

Drawing
Ordnance Survey Plan

Unit 2, The Office Campus,
Paragon business Park
Red Hall Court
Wakefield WF1 2UY

Email: neil@neilbowenarchitects.co.uk
Phone: 01924 380873

Date 25/08/2022

A4

2408	Scale
R	1:1250
Drg No	OS