

Do not scale off this drawing. Work to figured dimensions any discrepancy to be reported to the Architects. Refer to larger scale drawings where available.

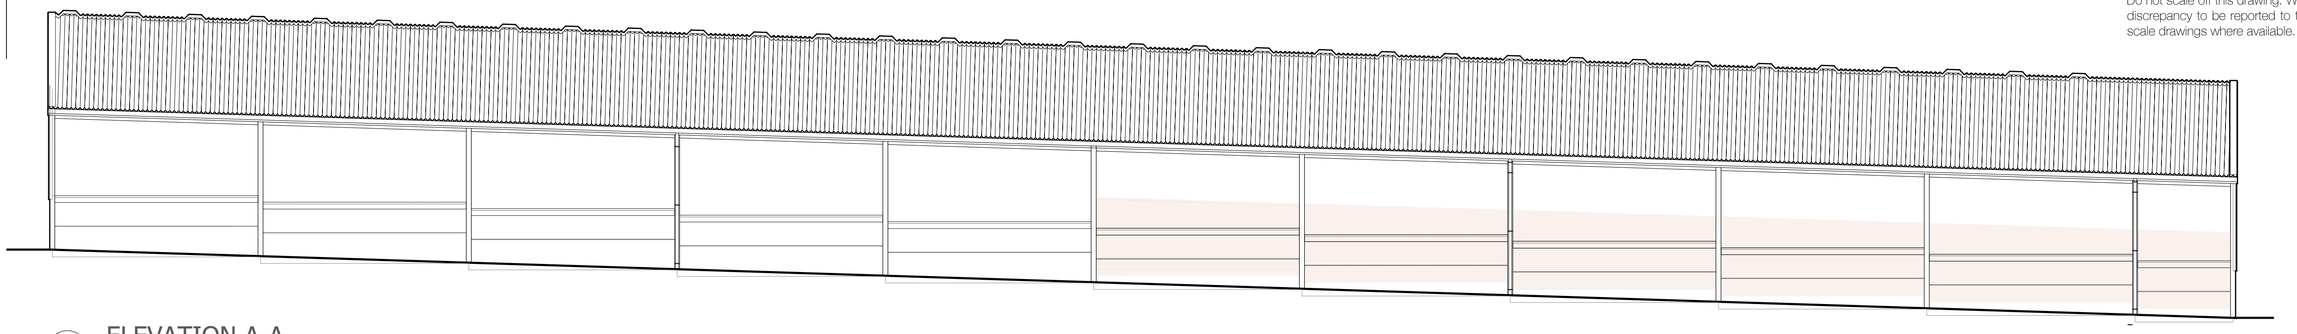


ELEVATION A-A

1:100

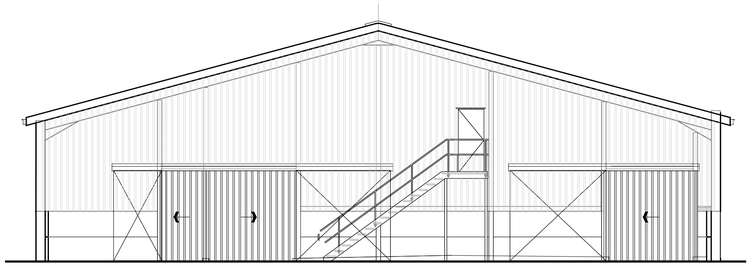


ELEVATION B-B

1:100

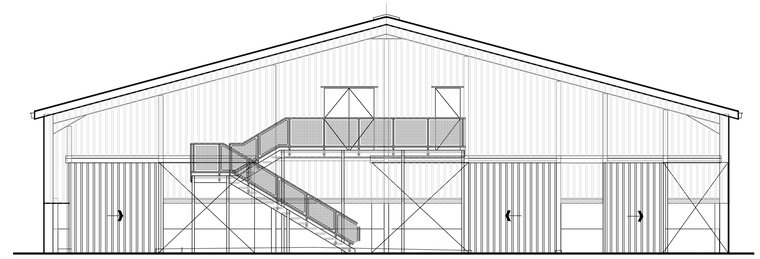


ELEVATION C-C

1:100

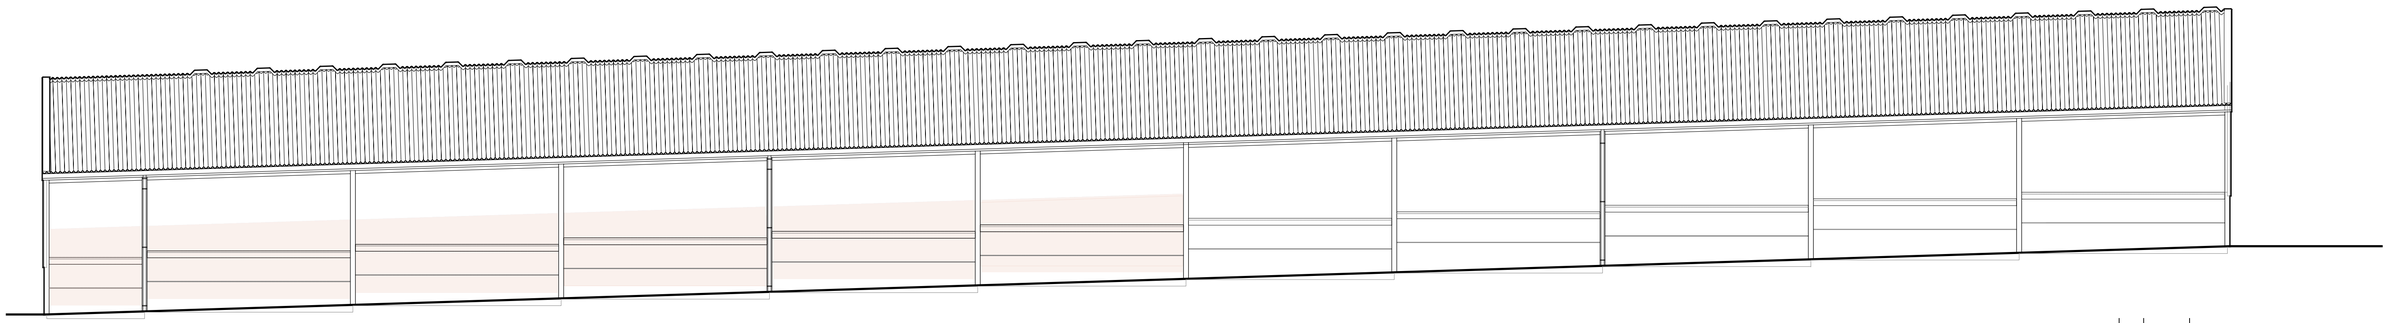

ELEVATION D-D

1:100

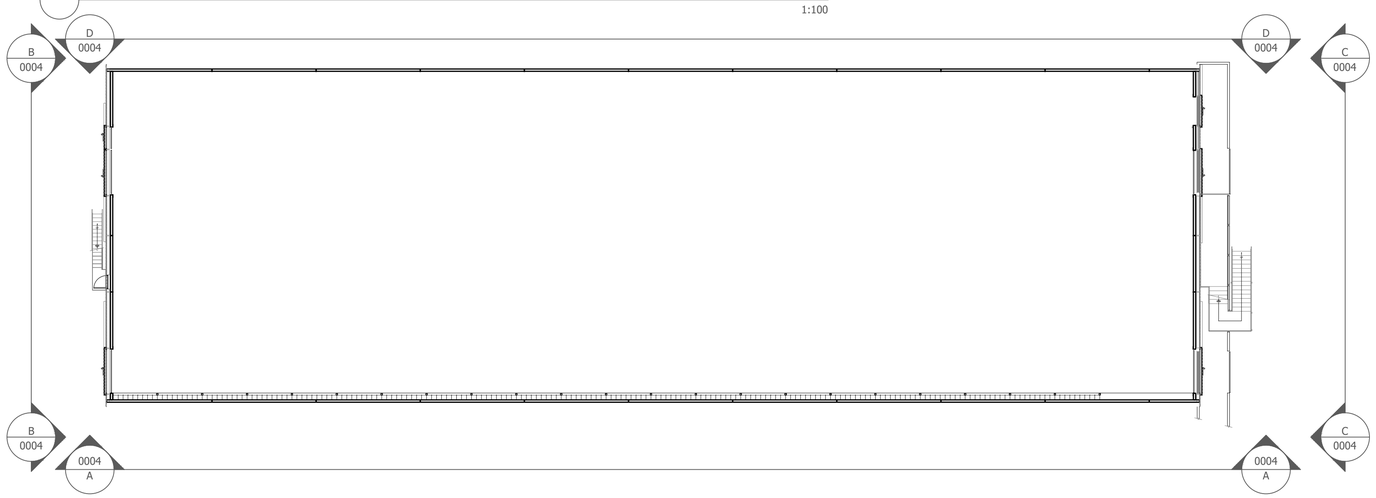

PROPOSED PLAN

1:200

Rev	By	Date	Revision Note
C01	LDP	23.08.2018	For Planning Submission

Pearce Bottomley LLP

Roman Ridge, Main Street,
Aberford, Leeds,
LS25 3AW

T: 0113 281 2000
E: pbp@pbarchitects.co.uk
W: www.pbarchitects.co.uk

ARCHITECTS

Client/ Project

J & E DICKINSON

TYERS HALL FARM, BARNSLEY, S71 5ES

PROPOSED PIG UNITS

Suitability - Stage	Scale	Drawn	Checked	Date
A2- PLANNING	VARIES	LDP	CMD	AUG 18

Drawing Title / Description

PROPOSED_PLANS_AND_ELEVATIONS

Proj. Ref.	Originat.	Volume	Level	Type	Role	Draw. Number	Suitab.	Revision
4869	PBA	XX	ZZ	DR	A	(00)04	A2	C01

File Name

Copyright Pearce Bottomley LLP