


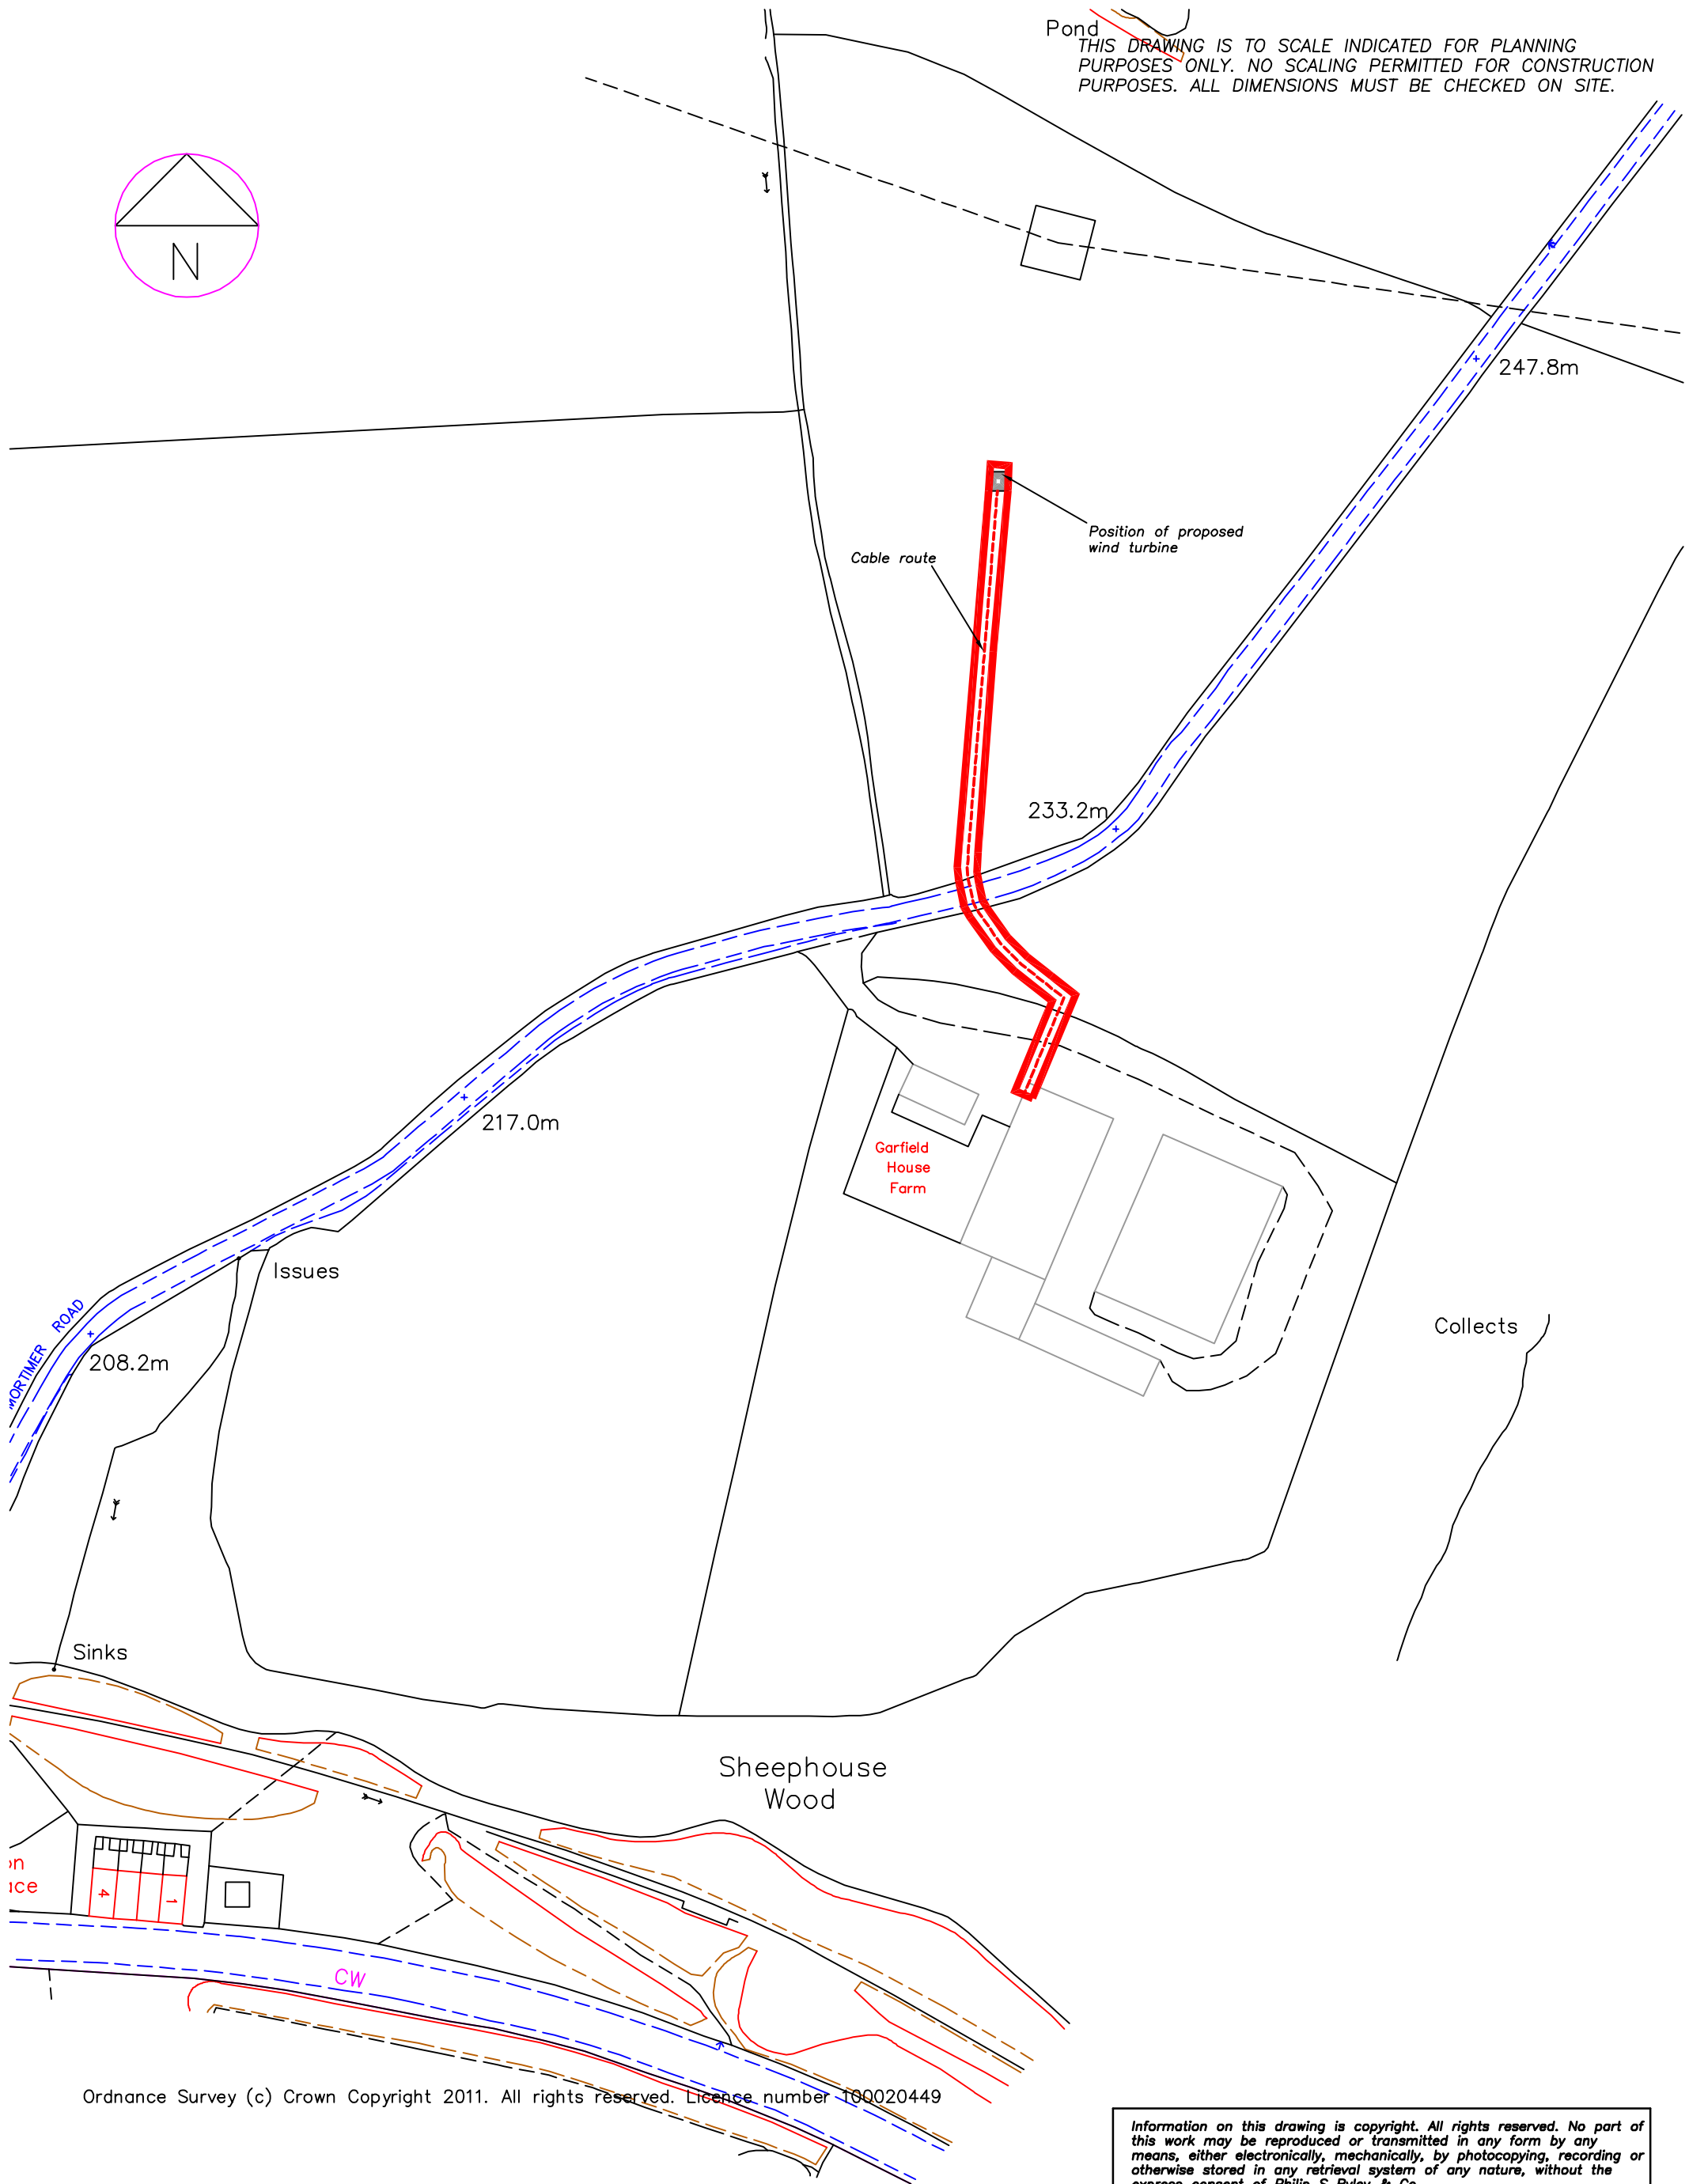

Ordnance Survey (c) Crown Copyright 2011. All rights reserved. Licence number 100020449

Information on this drawing is copyright. All rights reserved. No part of this work may be reproduced or transmitted in any form by any means, either electronically, mechanically, by photocopying, recording or otherwise stored in any retrieval system of any nature, without the express consent of Philip S Ryley & Co.

PHILIP S.
RYLEY
& CO. LLP
CHARTERED BUILDING SURVEYORS

Project: PROPOSED WIND TURBINE
GARFIELD HOUSE FARM
MIDHOPESTONES

Scales:	Drawing No.	Date:
1:1250	9717/12/01C	APR12