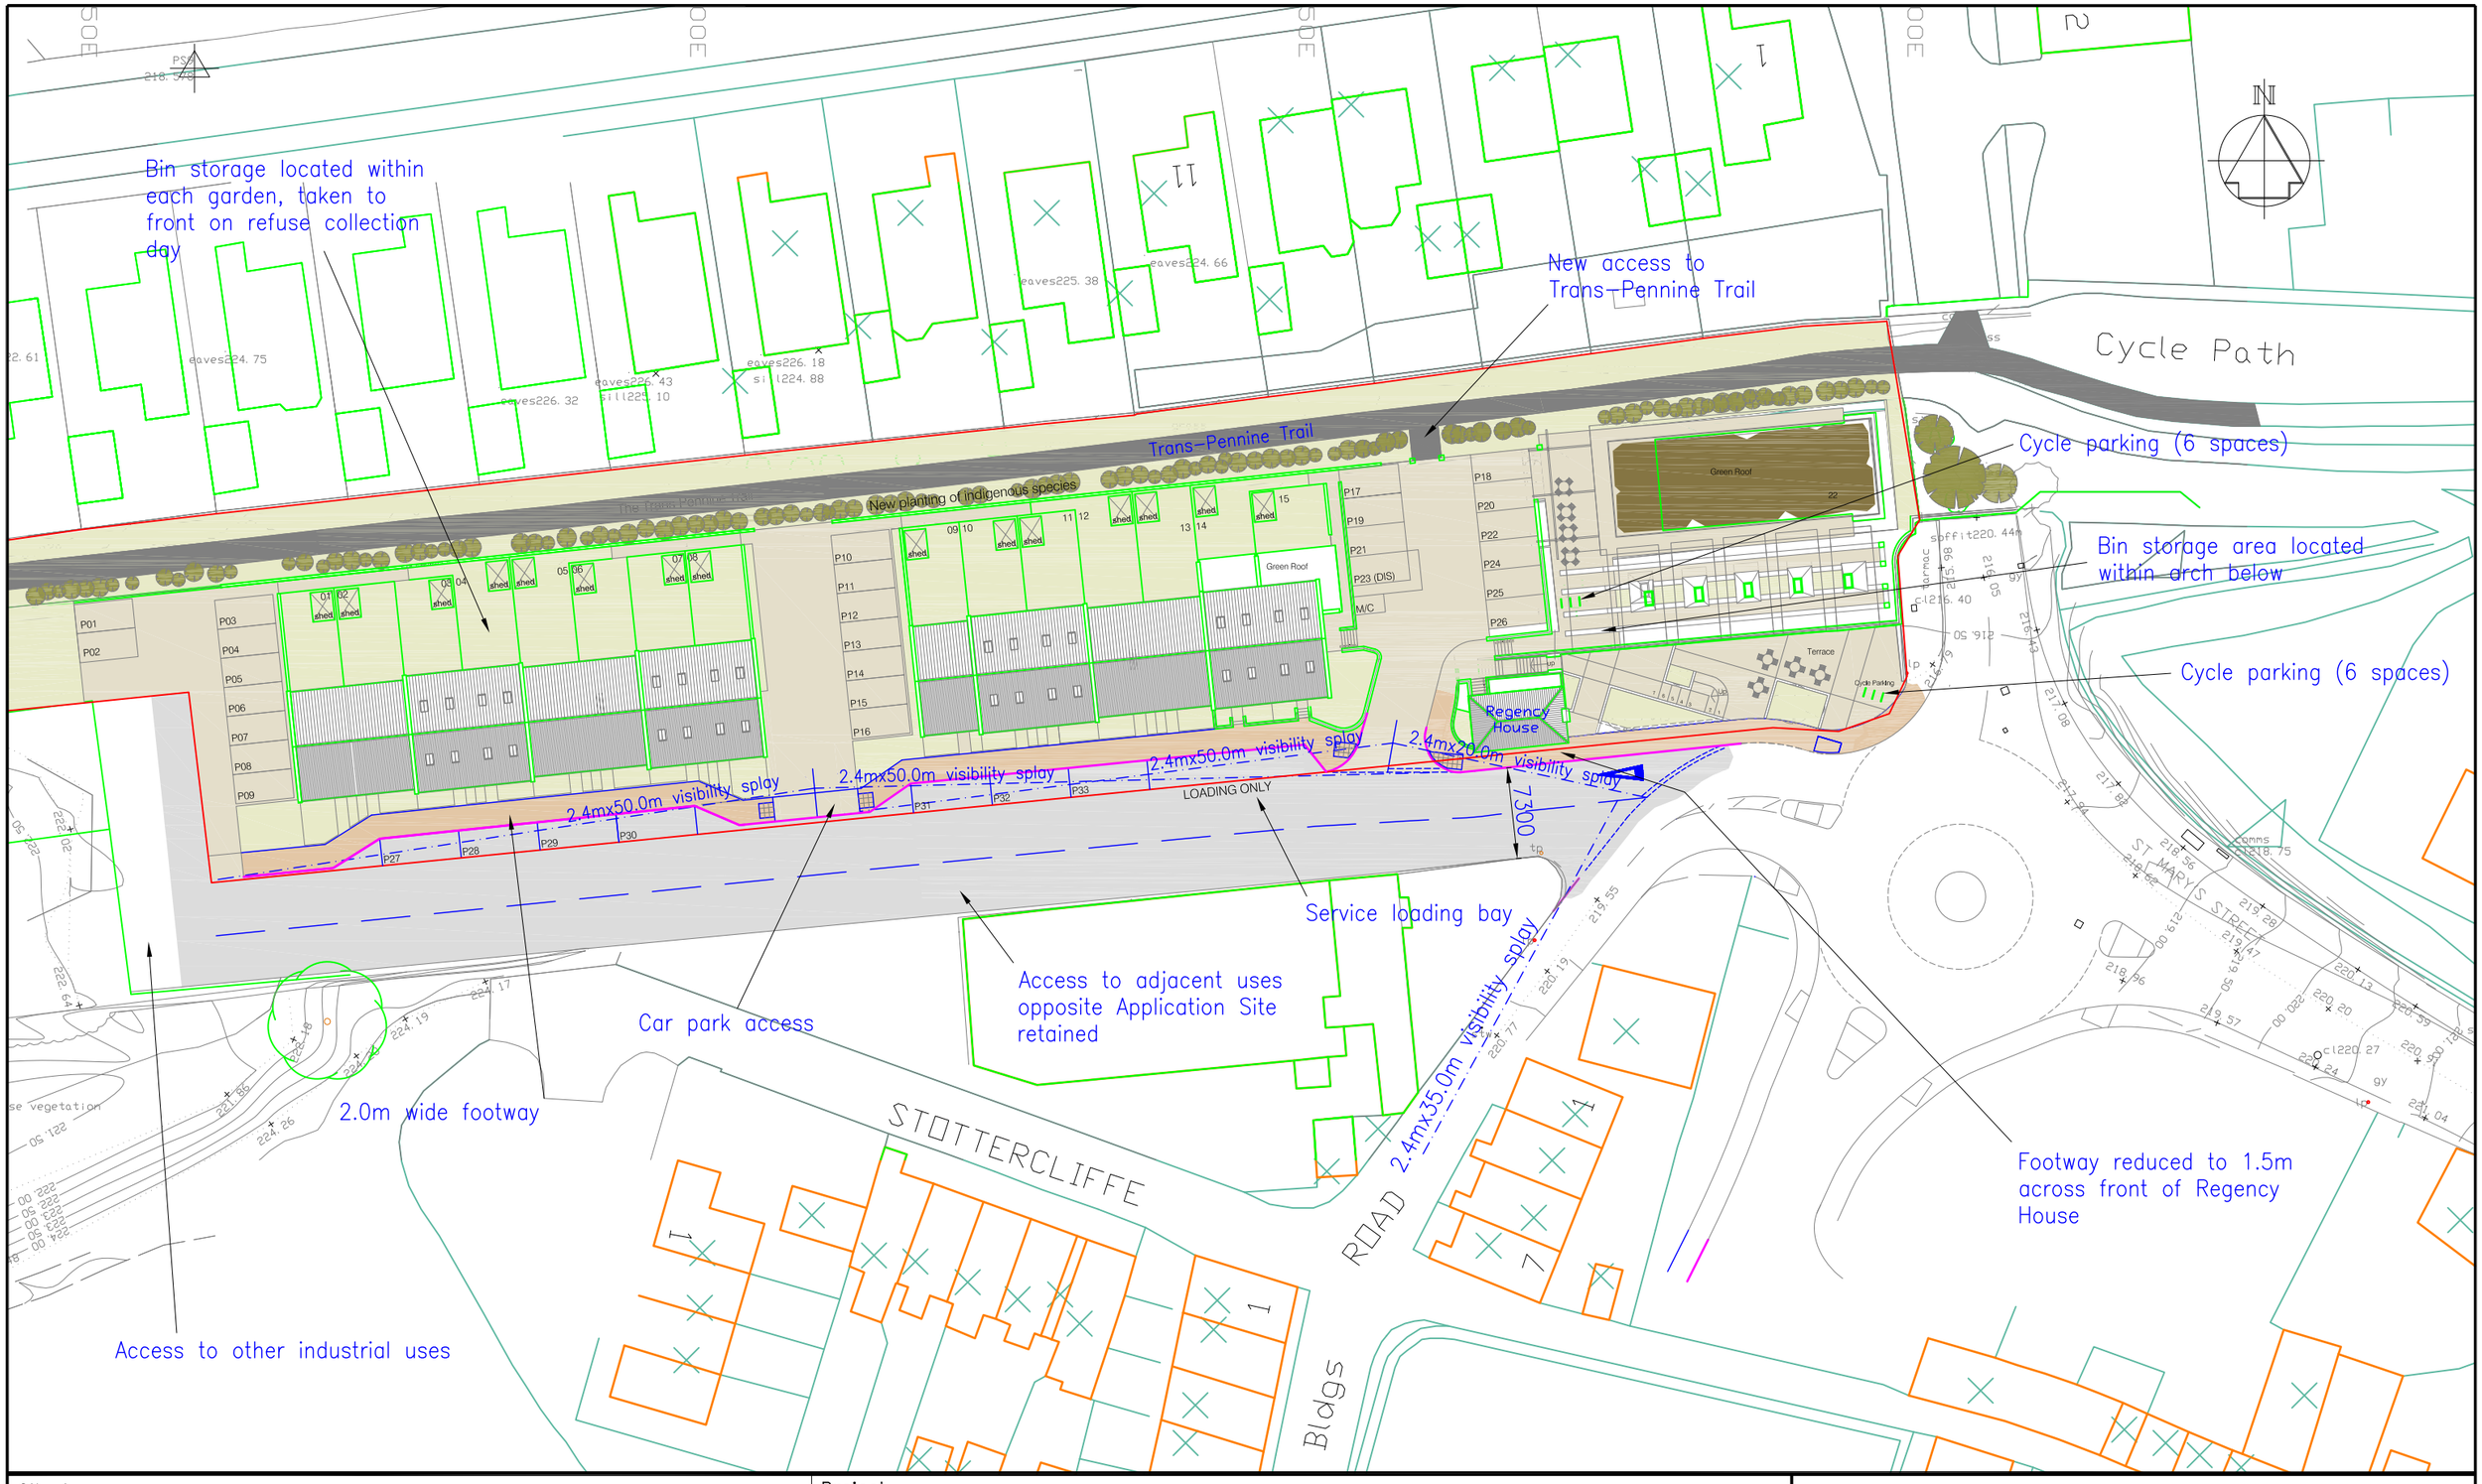


Client: RELIANT BUILDING CONTRACTORS LIMITED			Project: LAND AT FORMER COAL DROPS, PENISTONE			
			Drawing Title: HIGHWAY ACCESS PROPOSALS			
Status: FOR APPROVAL	Drawn: PMcL	Scale: 1:500	Sheet: A3	Date: FEB 2014	Drawing No.: REDW-2857-115	Rev

REDWOOD PARTNERSHIP
CONSULTING ENGINEERS & TRANSPORTATION PLANNERS
Maritime House, Basin Road North, Portslade, Brighton, BN41 1WR
Telephone: 01273 414515 www.redwoodpartnership.co.uk