







02

01

04a/b



04a/b


01

03

EASTFIELD ARMS - EXTERNAL SIGNAGE




PLANNING

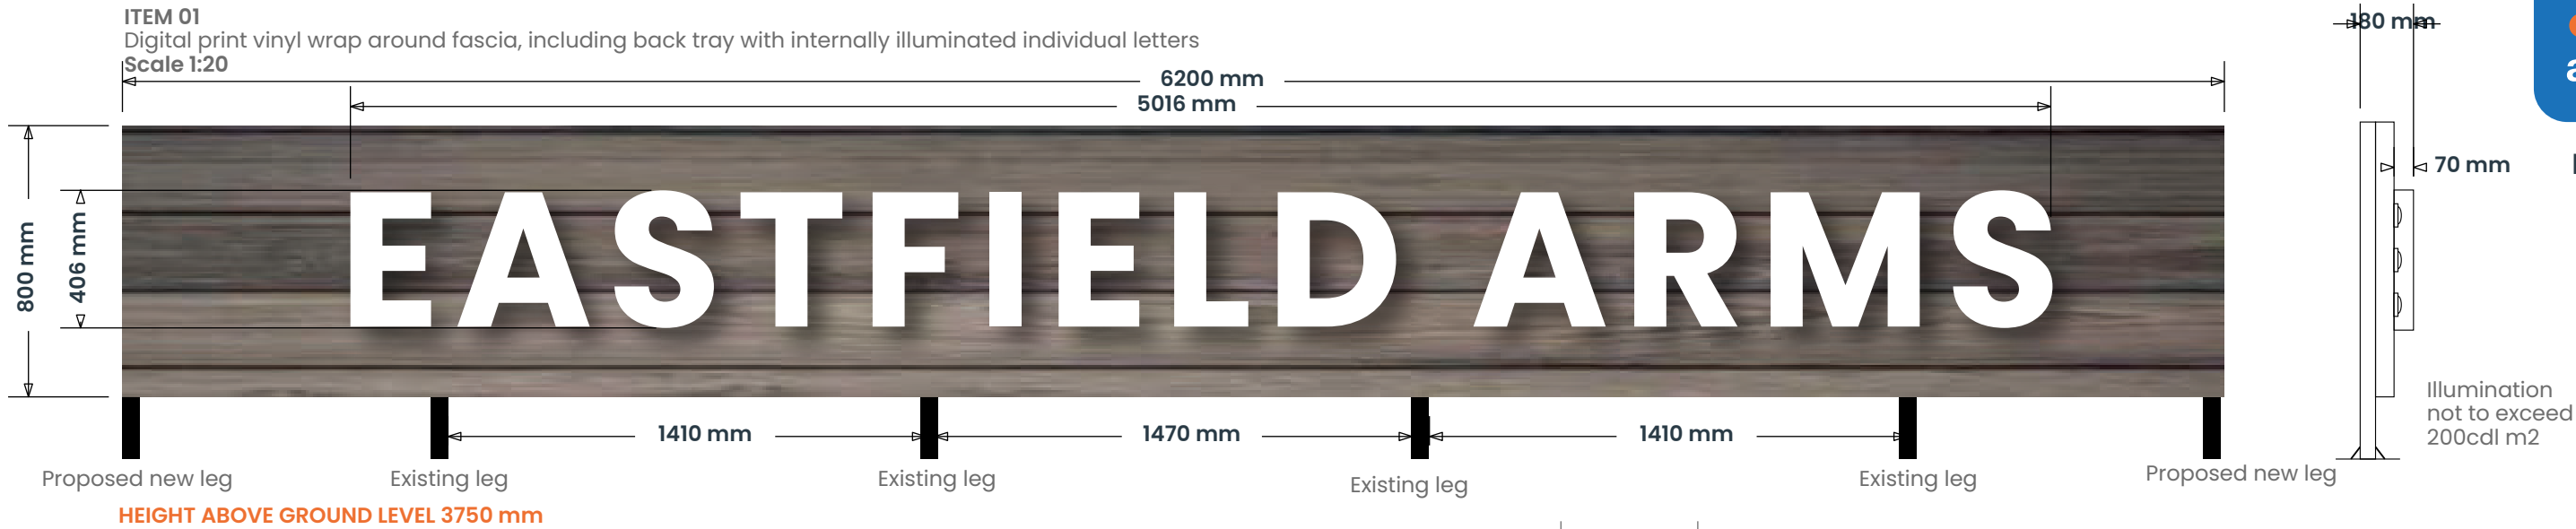

ITEM 02 (QTY 1)
Signwritten stamp
Scale 1:20



ITEM 04a
Surrey B Lantern in Copper with
bespoke bracket
Scale 1:20


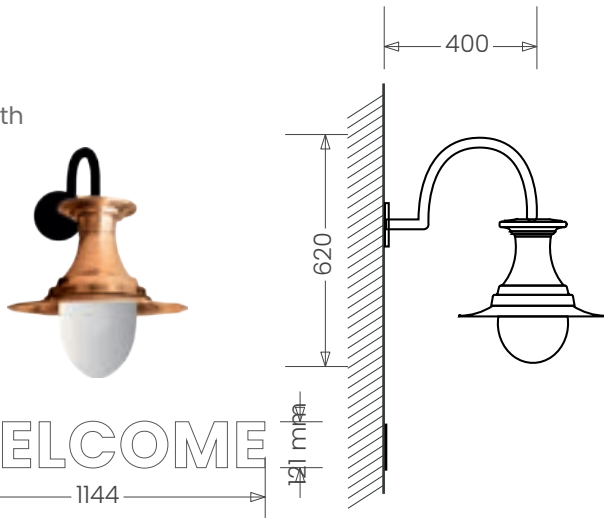


ITEM 04b
WELCOME white Foamex
applied to transom
Scale 1:20

ITEM 05
Signwritten stamp
Scale 1:20



ITEM 03 (QTY 1)
Signwritten stamp
Scale 1:20

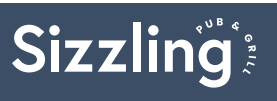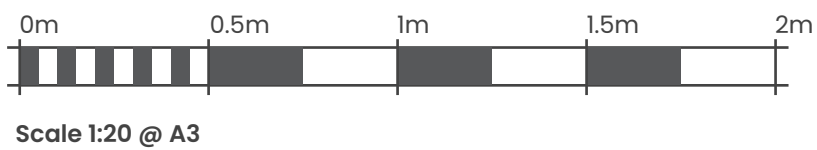


COPYRIGHT:
THE ATTACHED DESIGNS AND ILLUSTRATIONS ARE INTENDED SOLELY FOR,
AND SHOULD ONLY BE USED BY, THOSE TO WHOM THIS DESIGN SPECIFICATION IS ADDRESSED.
THE CONTENTS ARE STRICTLY PRIVATE AND CONFIDENTIAL.
ANY FORM OF REPRODUCTION, DISSEMINATION, COPYING, DISCLOSURE, MODIFICATION OR
DISTRIBUTION IS STRICTLY PROHIBITED WITHOUT THE PRIOR WRITTEN CONSENT OF
ASHLEIGH SIGNS LTD (COMPANY NO: 1325090)
REGISTERED ADDRESS:
ASHLEIGH HOUSE, BECKBRIDGE ROAD, NORMANTON INDUSTRIAL ESTATE, NORMANTON, WF6 1TE

SIZZLING
EASTFIELD ARMS
16 WAKEFIELD RD,
MAPPLEWELL,
BARNLEY
S75 6DJ

BRAND TYPEFACES
POPPINS BOLD


BUILDING COLOUR

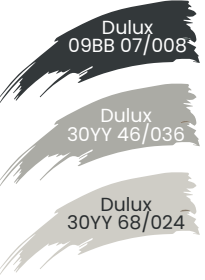



SIGN COLOUR



ITEM 06
Re-clad double sided totem with new panels and internal LED's. House name and secondary text in push through opal acrylic. Logo in push through opal acrylic. Main panels applied timber effect digi print with bottom section having fret cut face, backed in opal with applied translucent vinyls to the face. Internal illumination by LED's
Scale 1:25

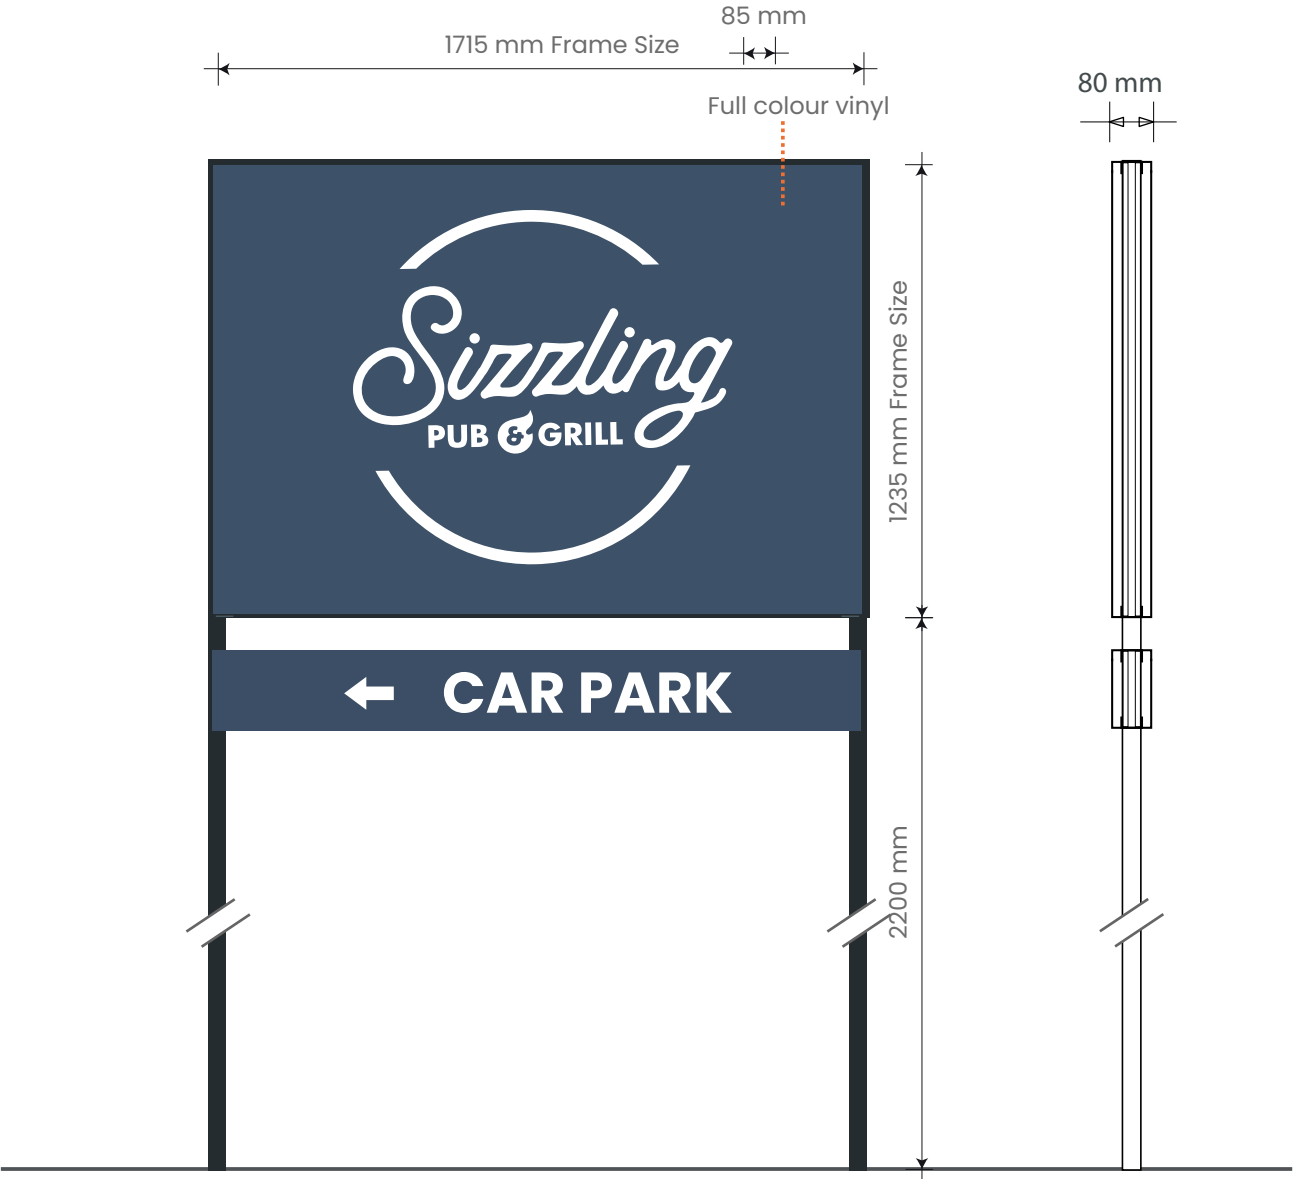

ITEM 07 (Qty 2)
Double sided Corex sign with car park directional panel
Scale 1:20

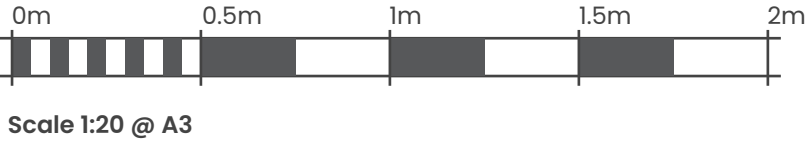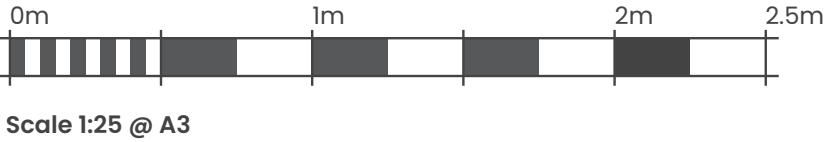



06

05



07

07







PLANNING

