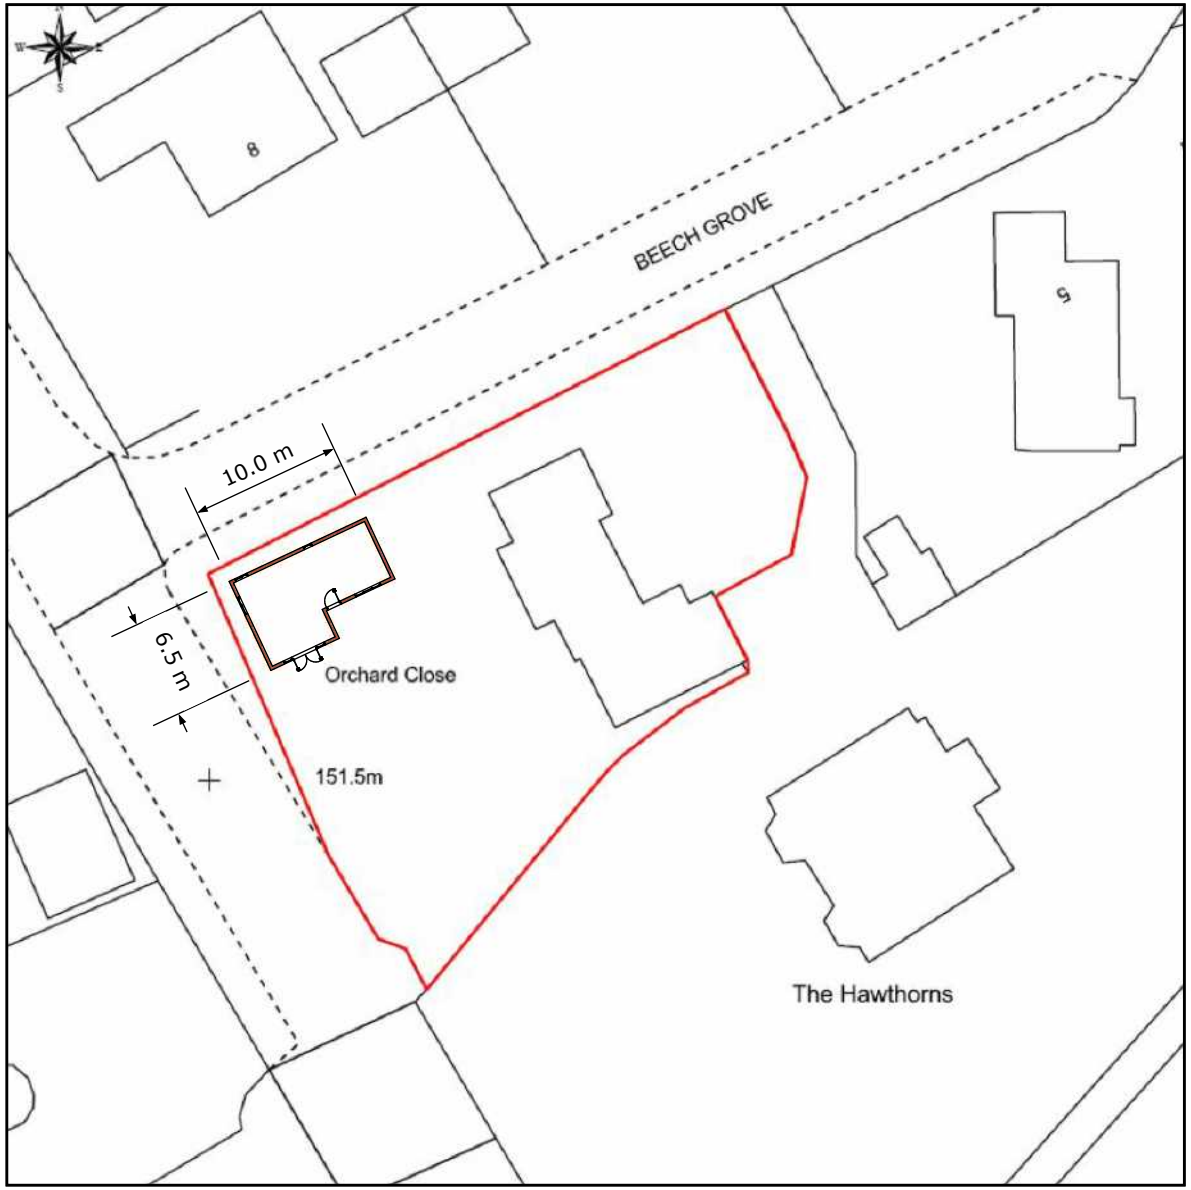


N

5 m
10 m
20 m
35 m

iHUS Projects
Plumtree Industrial Estate
Plumtree Road
Bircotes
DN11 8EW
tel.: 01302 247777
www.ihusannexe.com

Project Name: New Build Caravan

Drawing Name: Proposed Block Plan
Drawing No.: 1740.15
Version: 1
Revision: 0
Date: 31.08.2018

Clients name: Keith Elliott

Address: 8 Keresforth Hall Road
Barnsley

Post code: S70 6NF

Scale 1:500
Printed to A4