



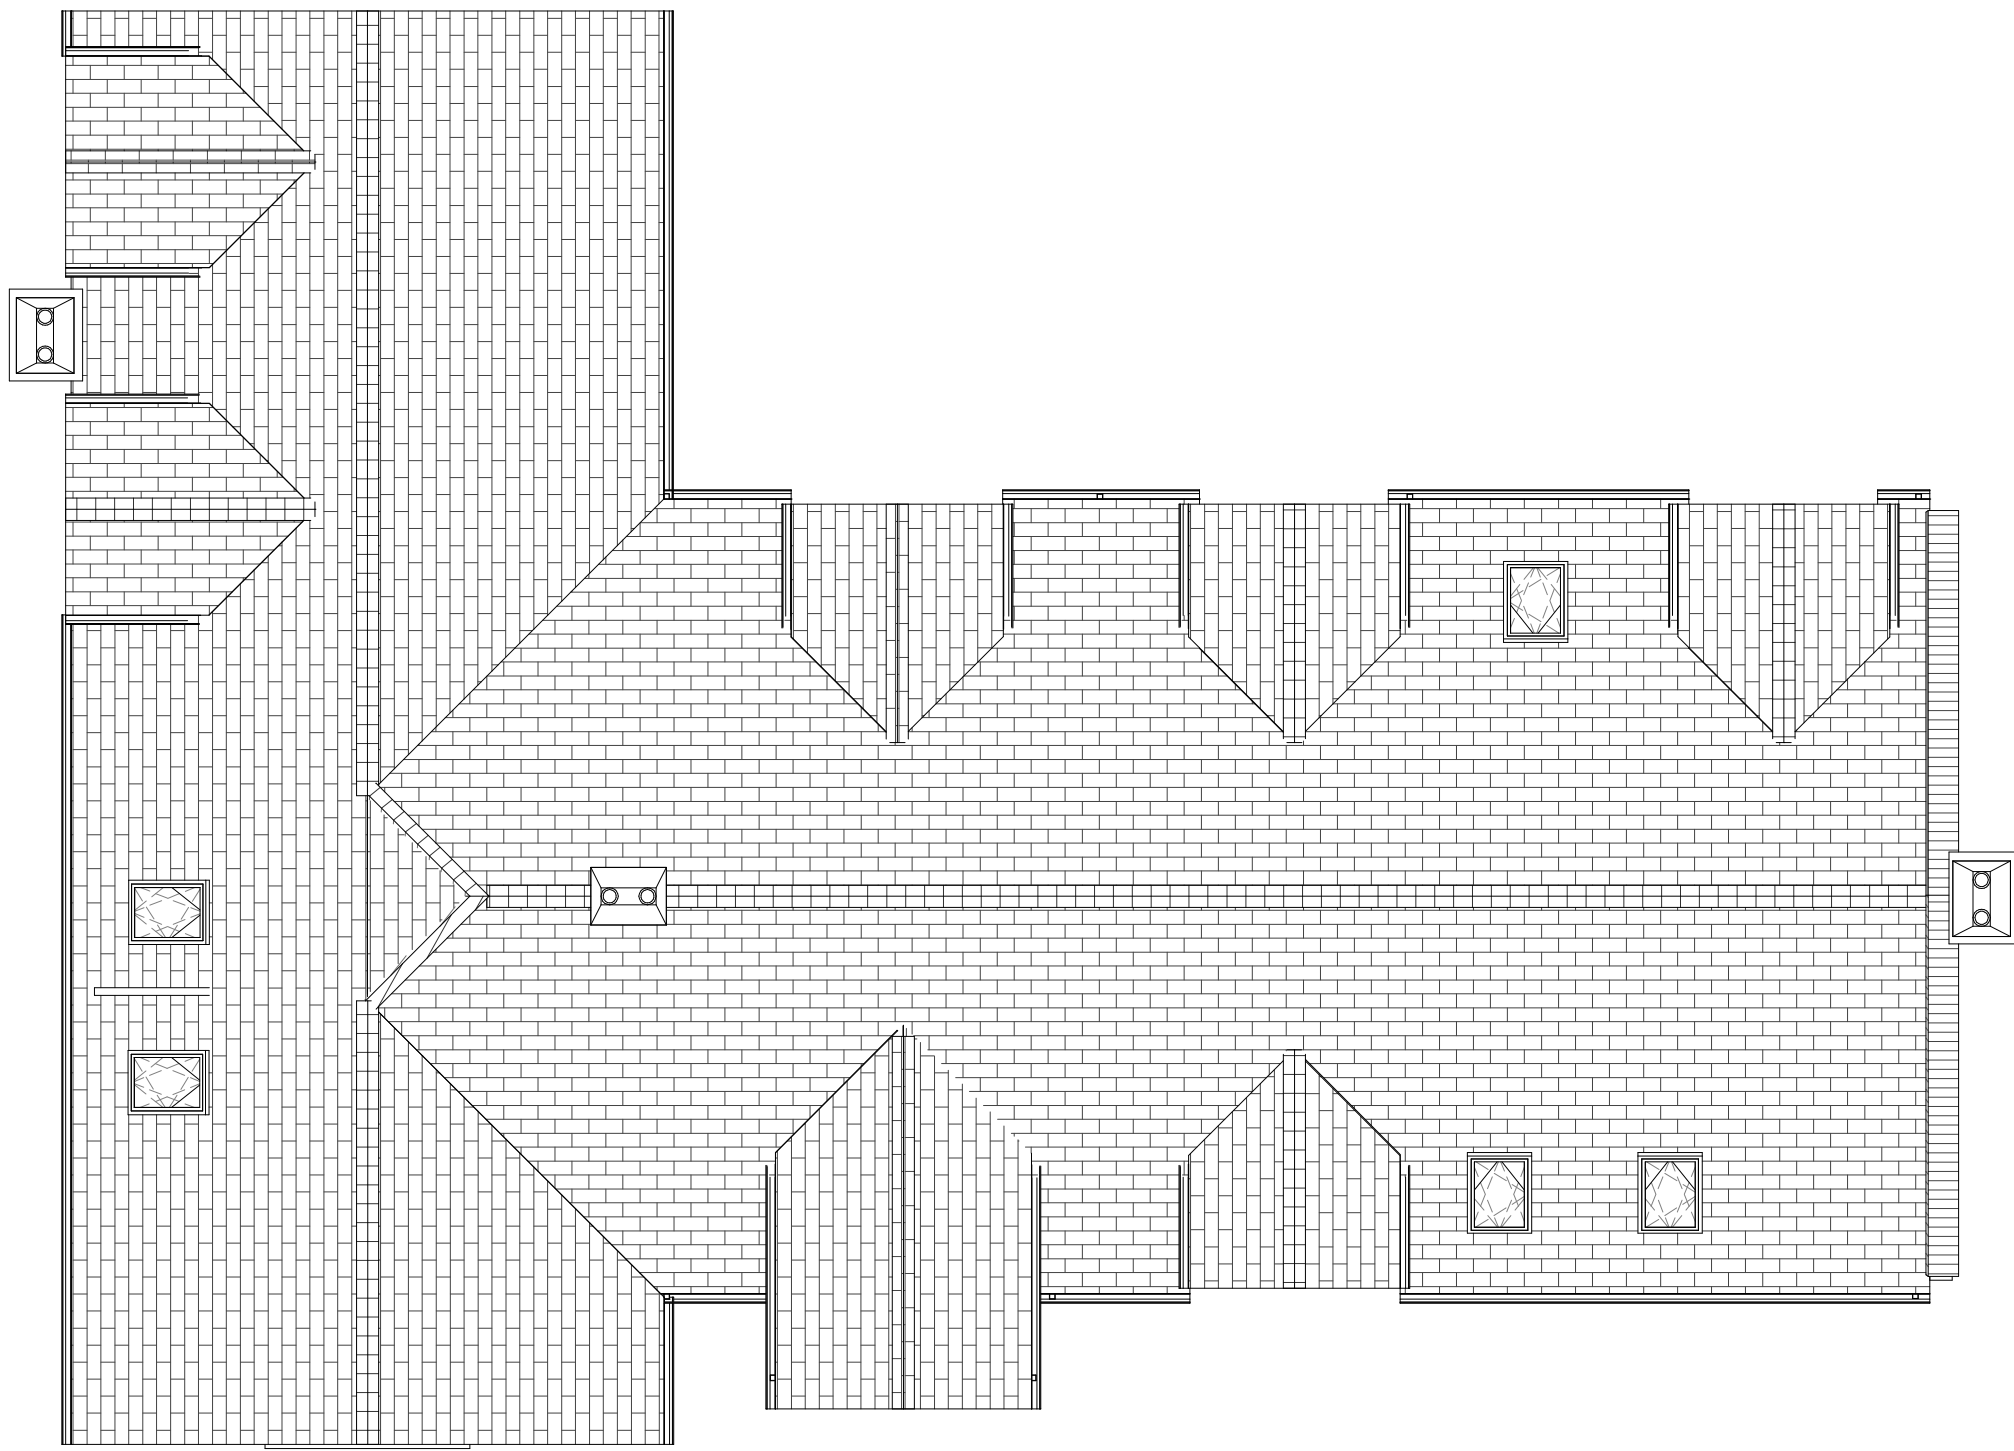


RF ROOF G.A. PLAN
1 : 100

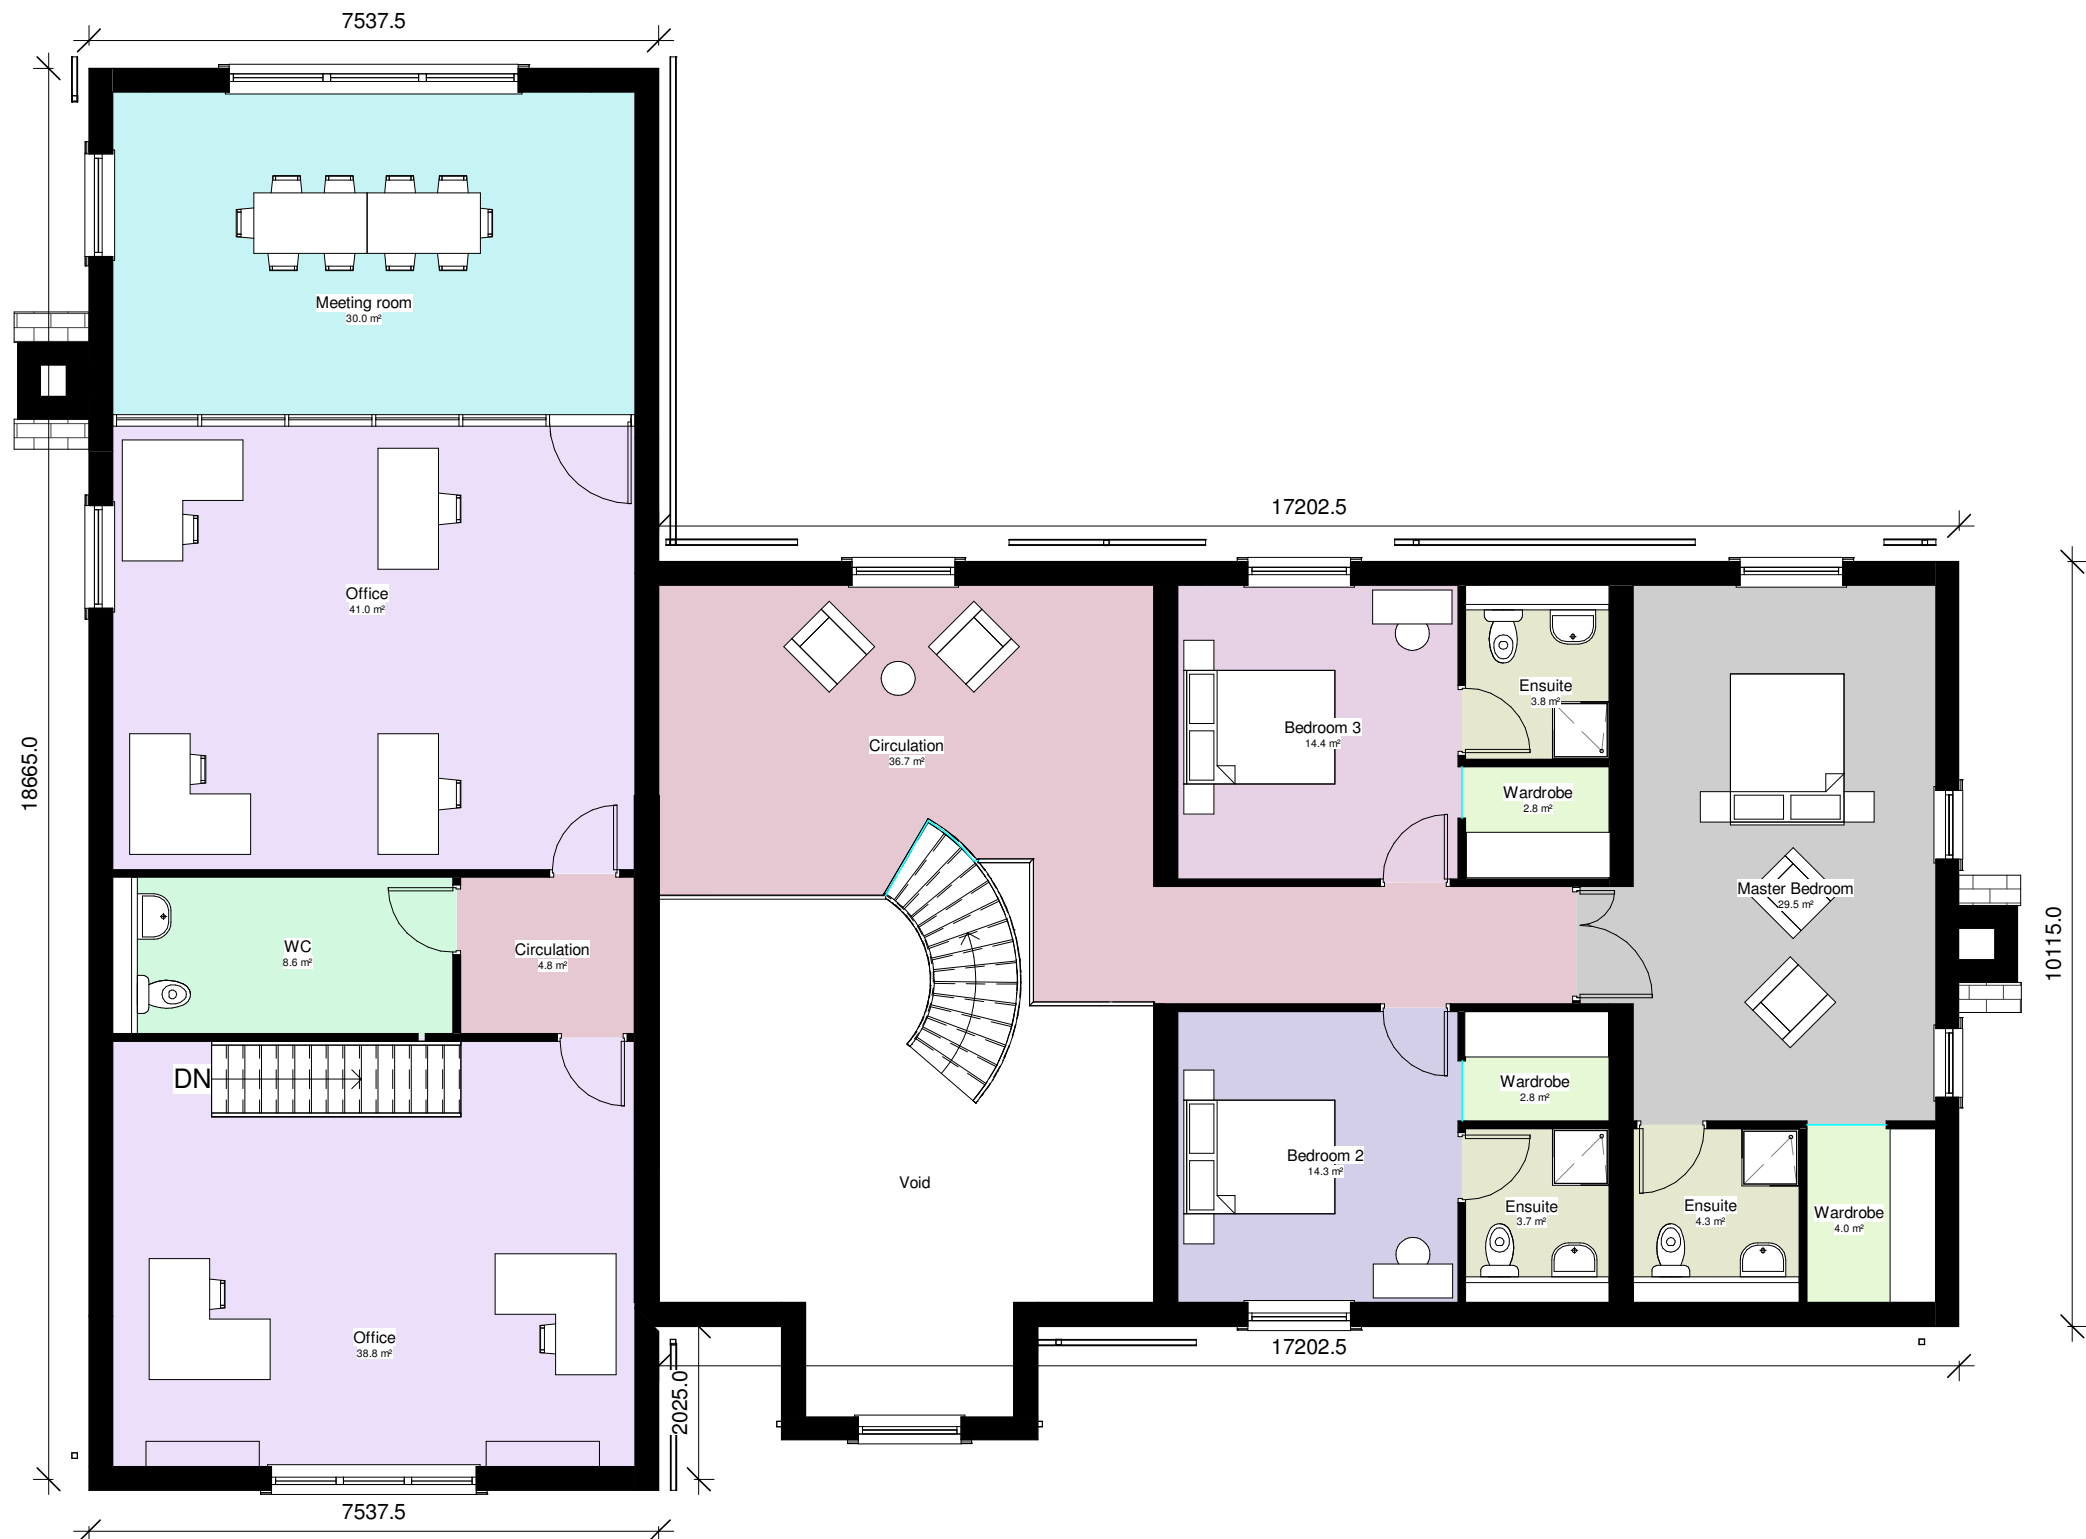

01 FIRST FLOOR G.A. PLAN
1 : 100



00 GROUND FLOOR G.A. PLAN
1 : 100

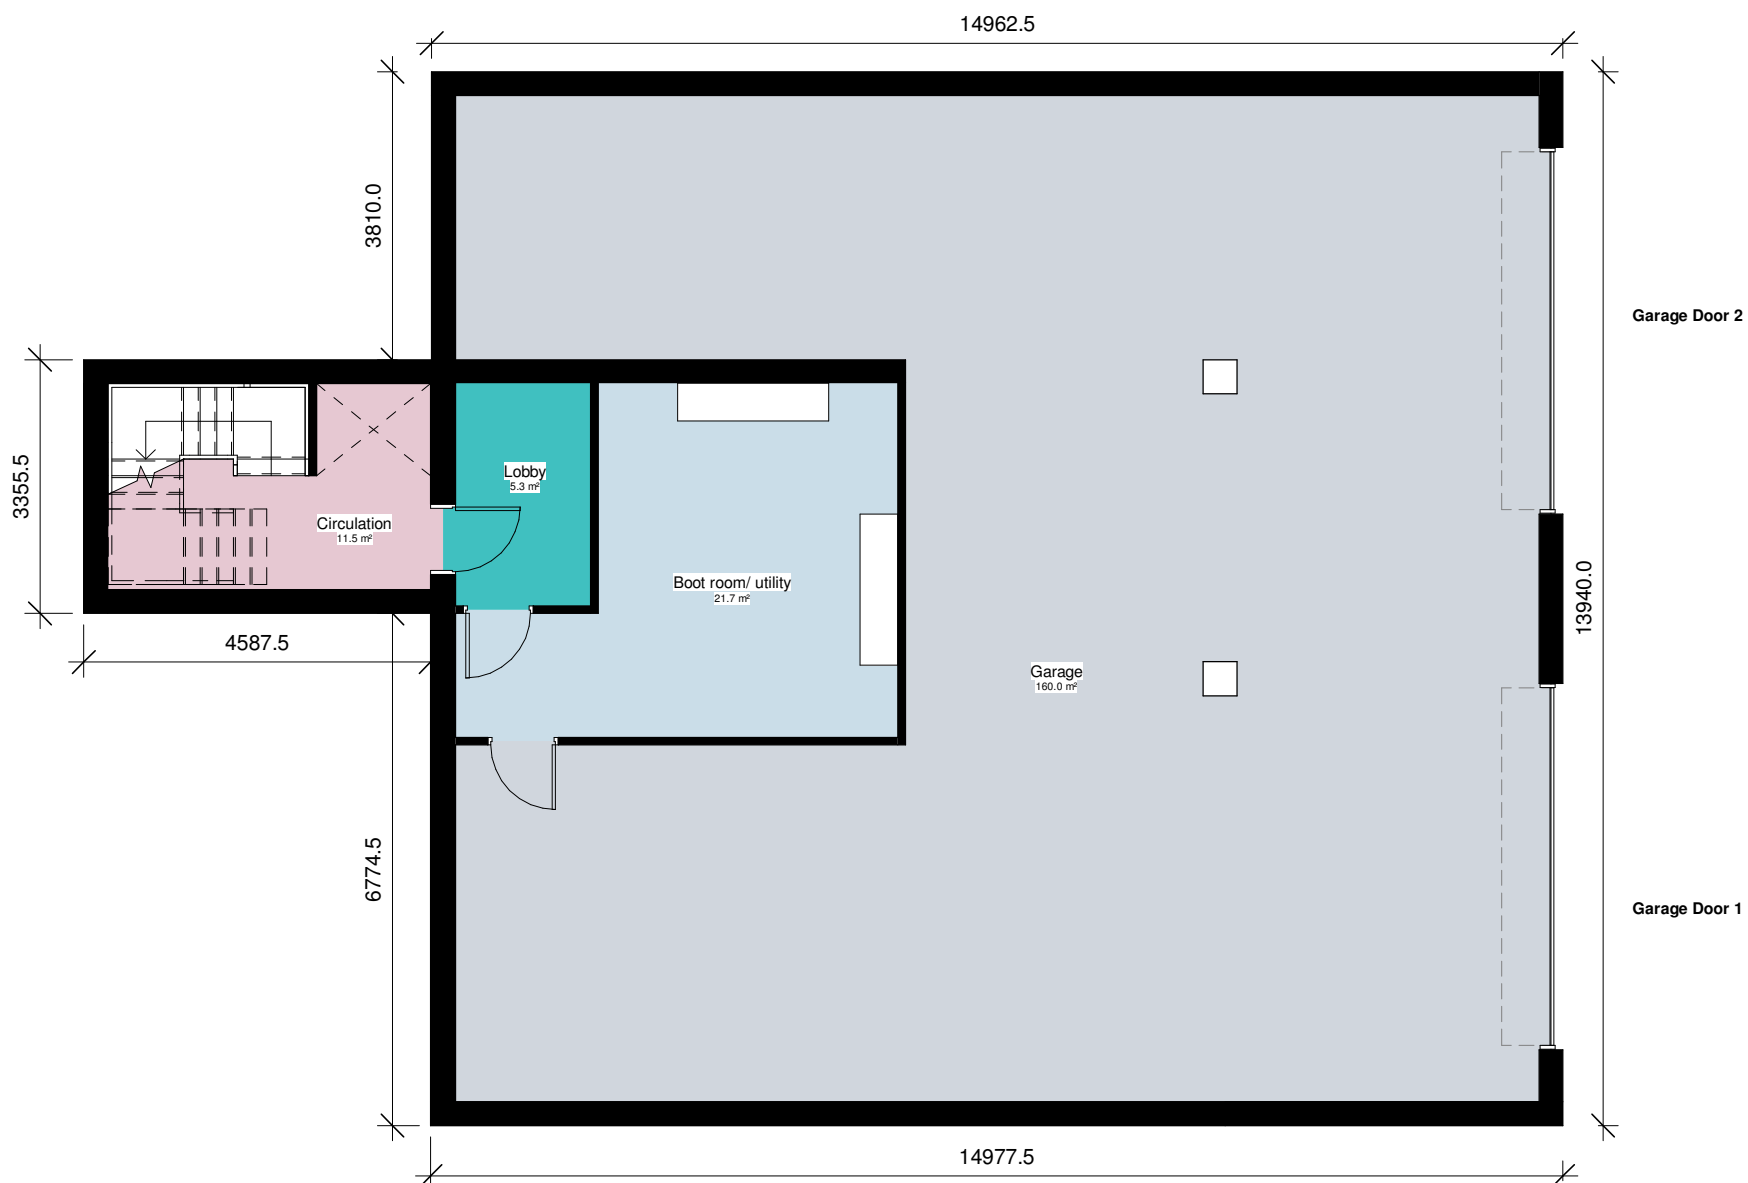


-01 LOWER GROUND G.A. PLAN
1 : 100



6	31.08.18	Updated the drawing in line with client's comments 24.08.18	RP	CY
5	10.08.18	Updated the drawing in line with client's comments received 08.08.18	RP	CY
4	16.07.18	Updated the drawing in line with telephone call 16.07.18	RP	CY
3	19.06.18	Updated the drawing in line with comments made in the meeting 13.06.18	RP	CY
2	29.05.18	Updated the drawing in line with telephone call	RP	CY
1	16.05.18	Updated the drawing in line with comments sent 02.05.18	RP	CY

REV. DATE DESCRIPTION		DRN. CHK.	
CLIENT			
HAWLEY			
PROJECT TITLE			
BROADSTONE FARM			
INGBIRCHWORTH			
DRAWING TITLE			
PROPOSED FLOOR G.A. PLANS PLANNING			
DRAWING PURPOSE		PRELIMINARY	
DRAWN / CHECKED		DATE	
RP / CY		APRIL 2018	
JOB NO.		SCALE @ A1	
3HA1		1 : 100	
DRAWING NO.		STATUS	
3HA1-MHA02-001		REVISION	
6			
Abbey House 1 +44 (0)114 272 7123			
11 Leppold Street +44 (0)114 275 3043			
Sheffield contact@mhaarchitects.com			
S1 2GY www.mhaarchitects.com			

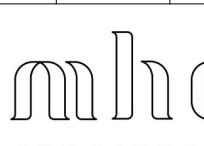

mha
ARCHITECTS

