


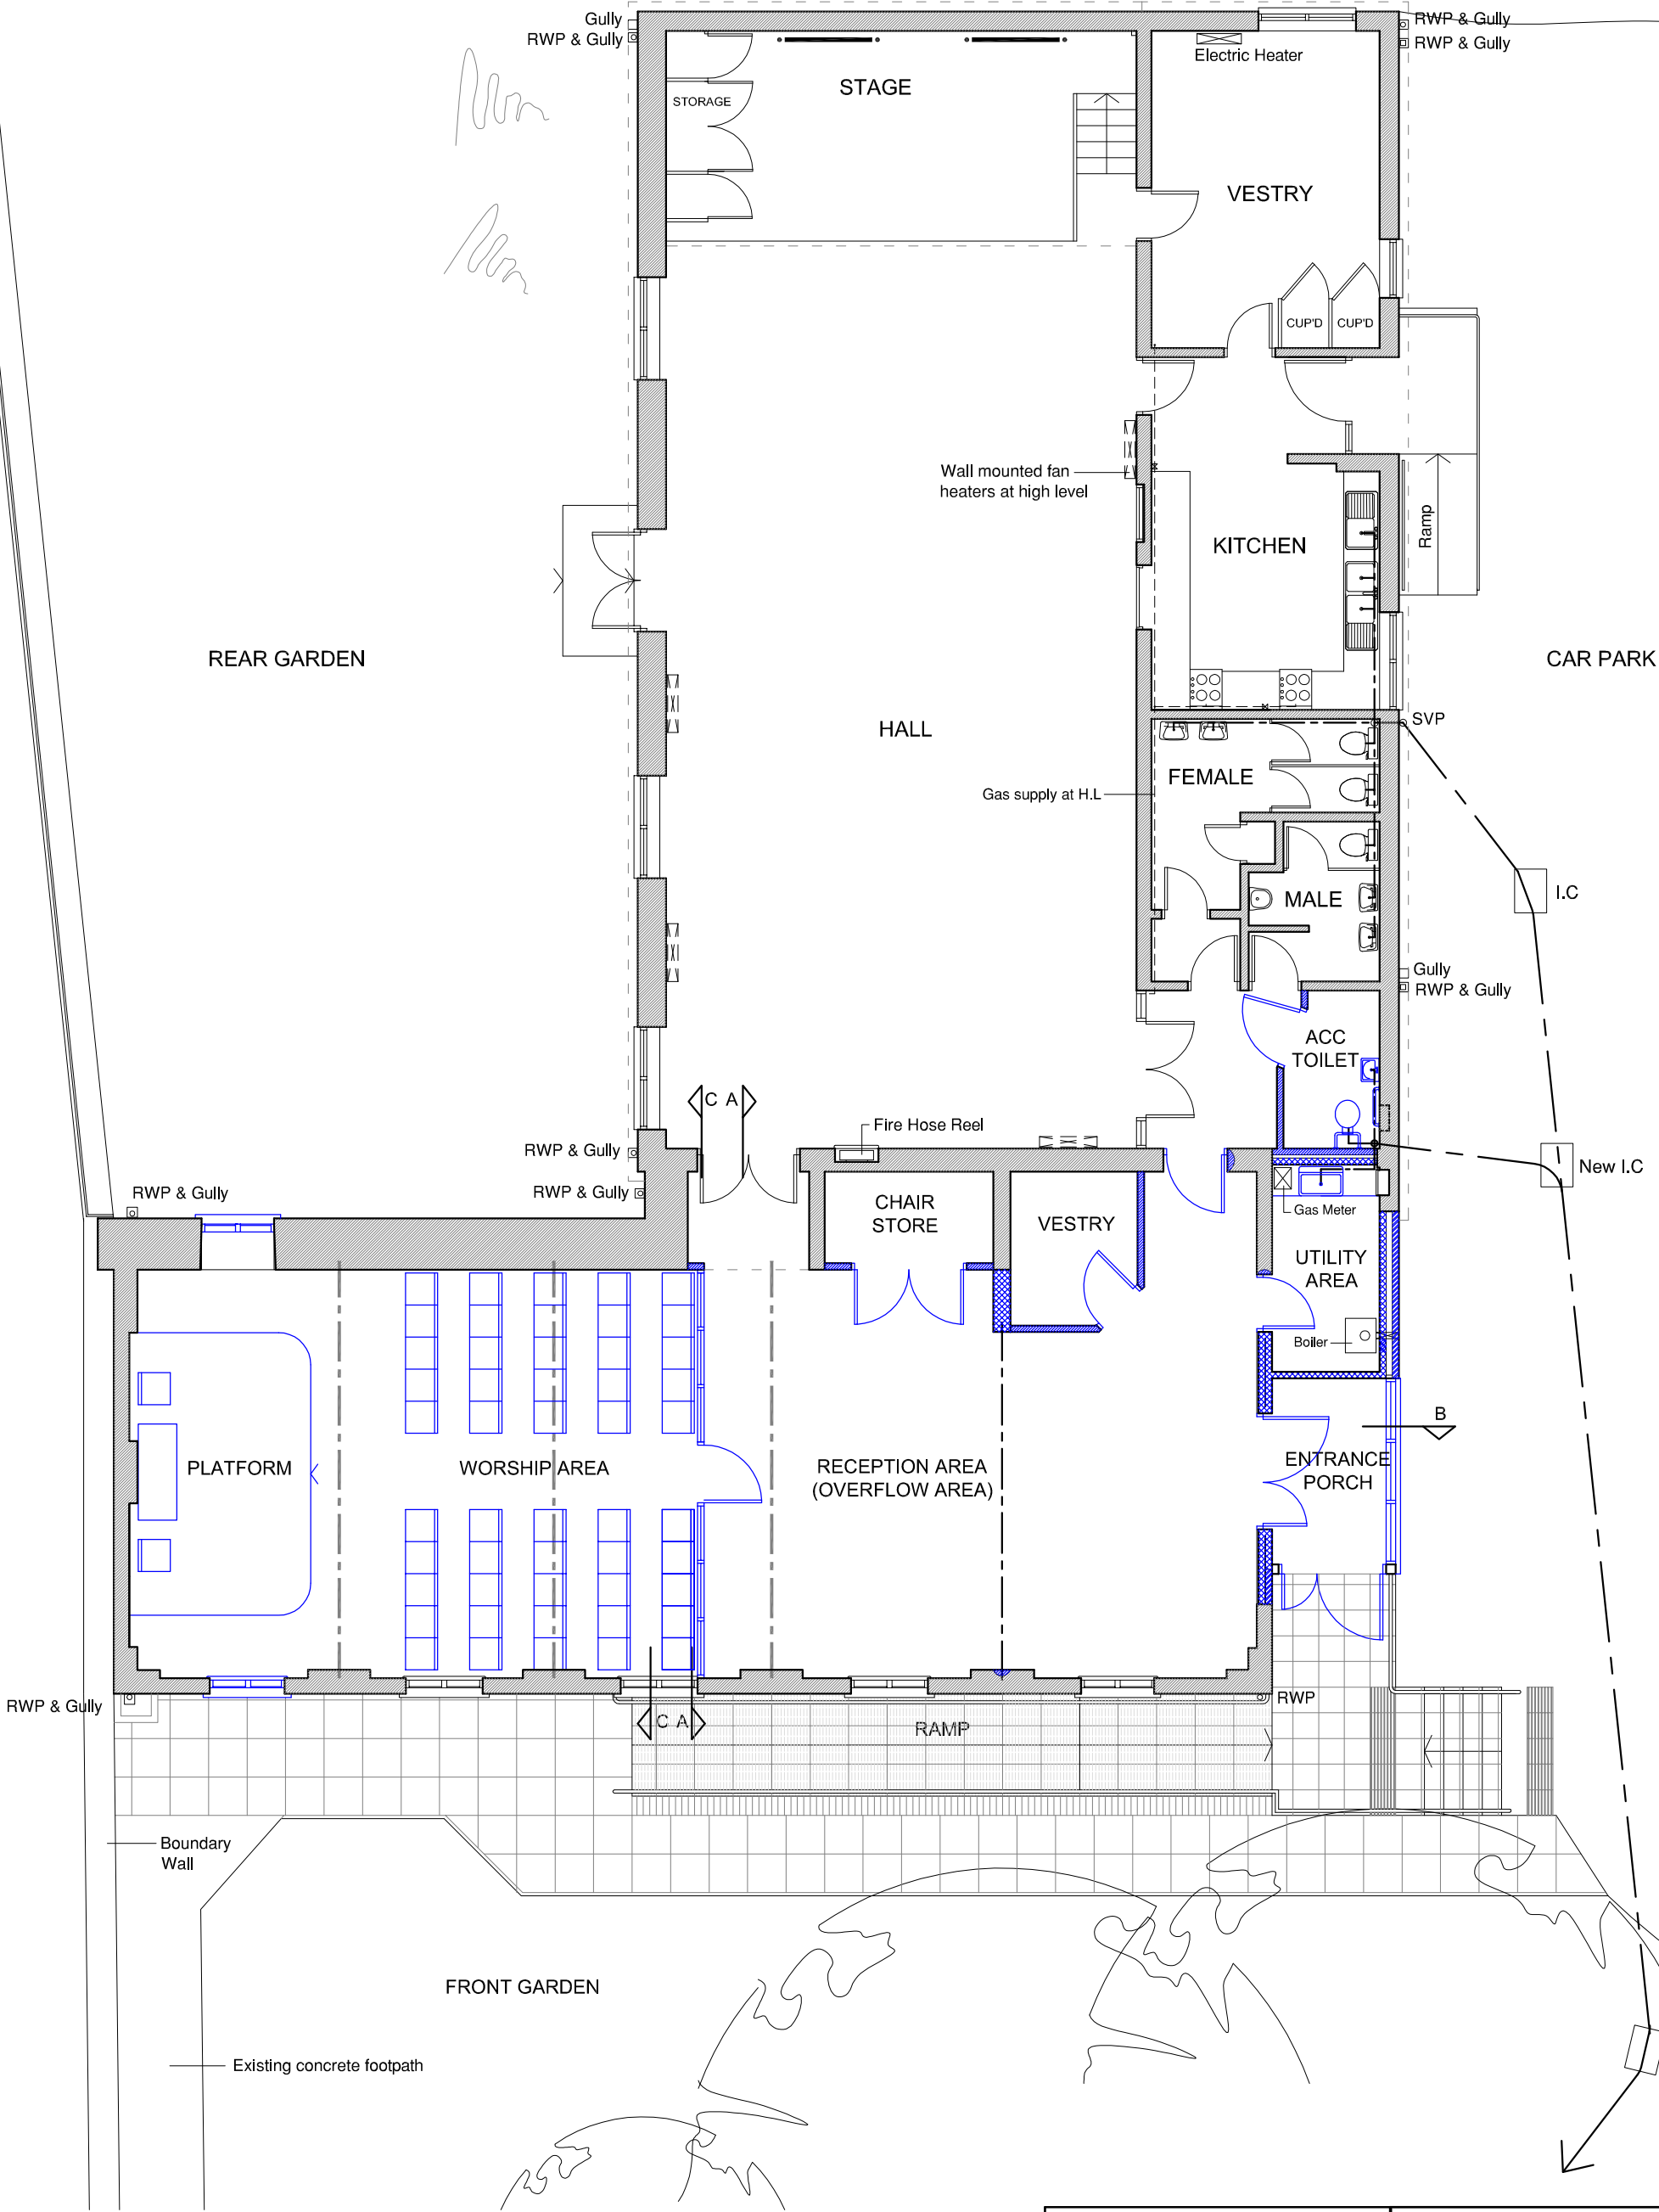

PLAN AS PROPOSED - 1:100

IMPORTANT		The Old Hall, West Auckland, Co. Durham, England, DL14 9HL	
		John Niven Architects	
		t 01388 832587 f 0845 299 1182	
		e enquiries@theoldhallpractice.co.uk	
NOTES		CLIENT	
1. DO NOT SCALE FROM THIS DRAWING		Brierley Methodist Church	
2. All dimensions to be verified on site prior to any shop or site works being commenced.		PROJECT	
3. Any discrepancies to be reported to the Architect BEFORE any work is put in hand.		Alterations	
4. This drawing must be read in conjunction with relevant consultants and specialists drawings.		TITLE	
5. This drawing is protected by Copyright.		Plan as Proposed	
date	REVISIONS	SCALES 1:100 @ A3	
A 07.05.09	Utility Area added	date April 2009	drawn M.P.
B 20.05.09	External Paving added	checked	
		dwg. no. (SK) 06.415/102	rev. B