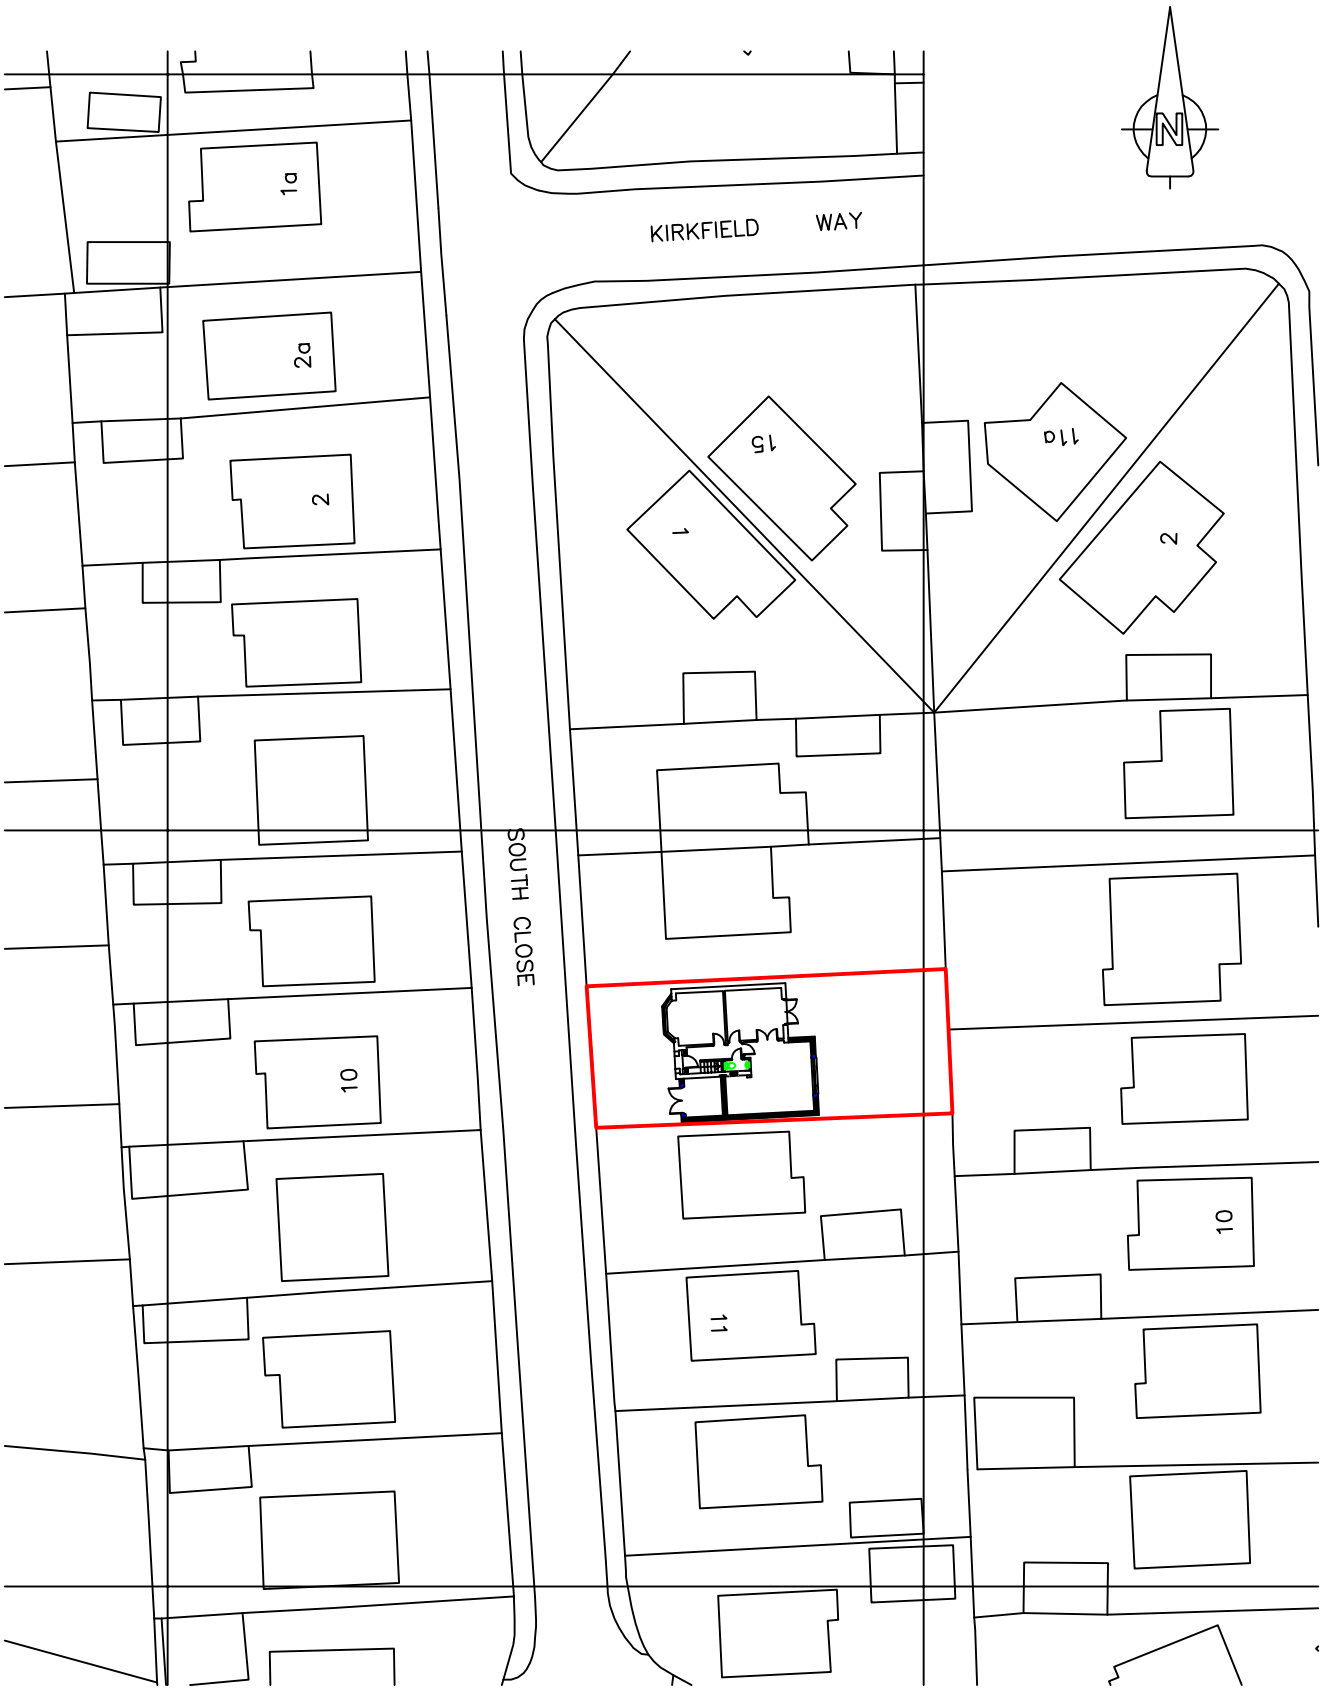


Ordnance Survey (c) Crown Copyright 2011. All rights reserved. Licence number 100020449

A4

John R. Bradley Ltd.
ARCHITECTURAL DESIGNER
64, JENKIN ROAD, HORBURY
WAKEFIELD WF4 6DT
FAX & TEL : 01924 280782
john.r.bradley@btconnect.com

PROJECT	TITLE	SCALE	DWG.NO.
EXTENSION AT 7, SOUTH CLOSE ROYSTON BARNSLEY S71 4NT	BLOCK PLAN	1:500	2
		DATE 13:05:11	REV.