
Relationship of Proposed Dwelling with the Adjacent Property

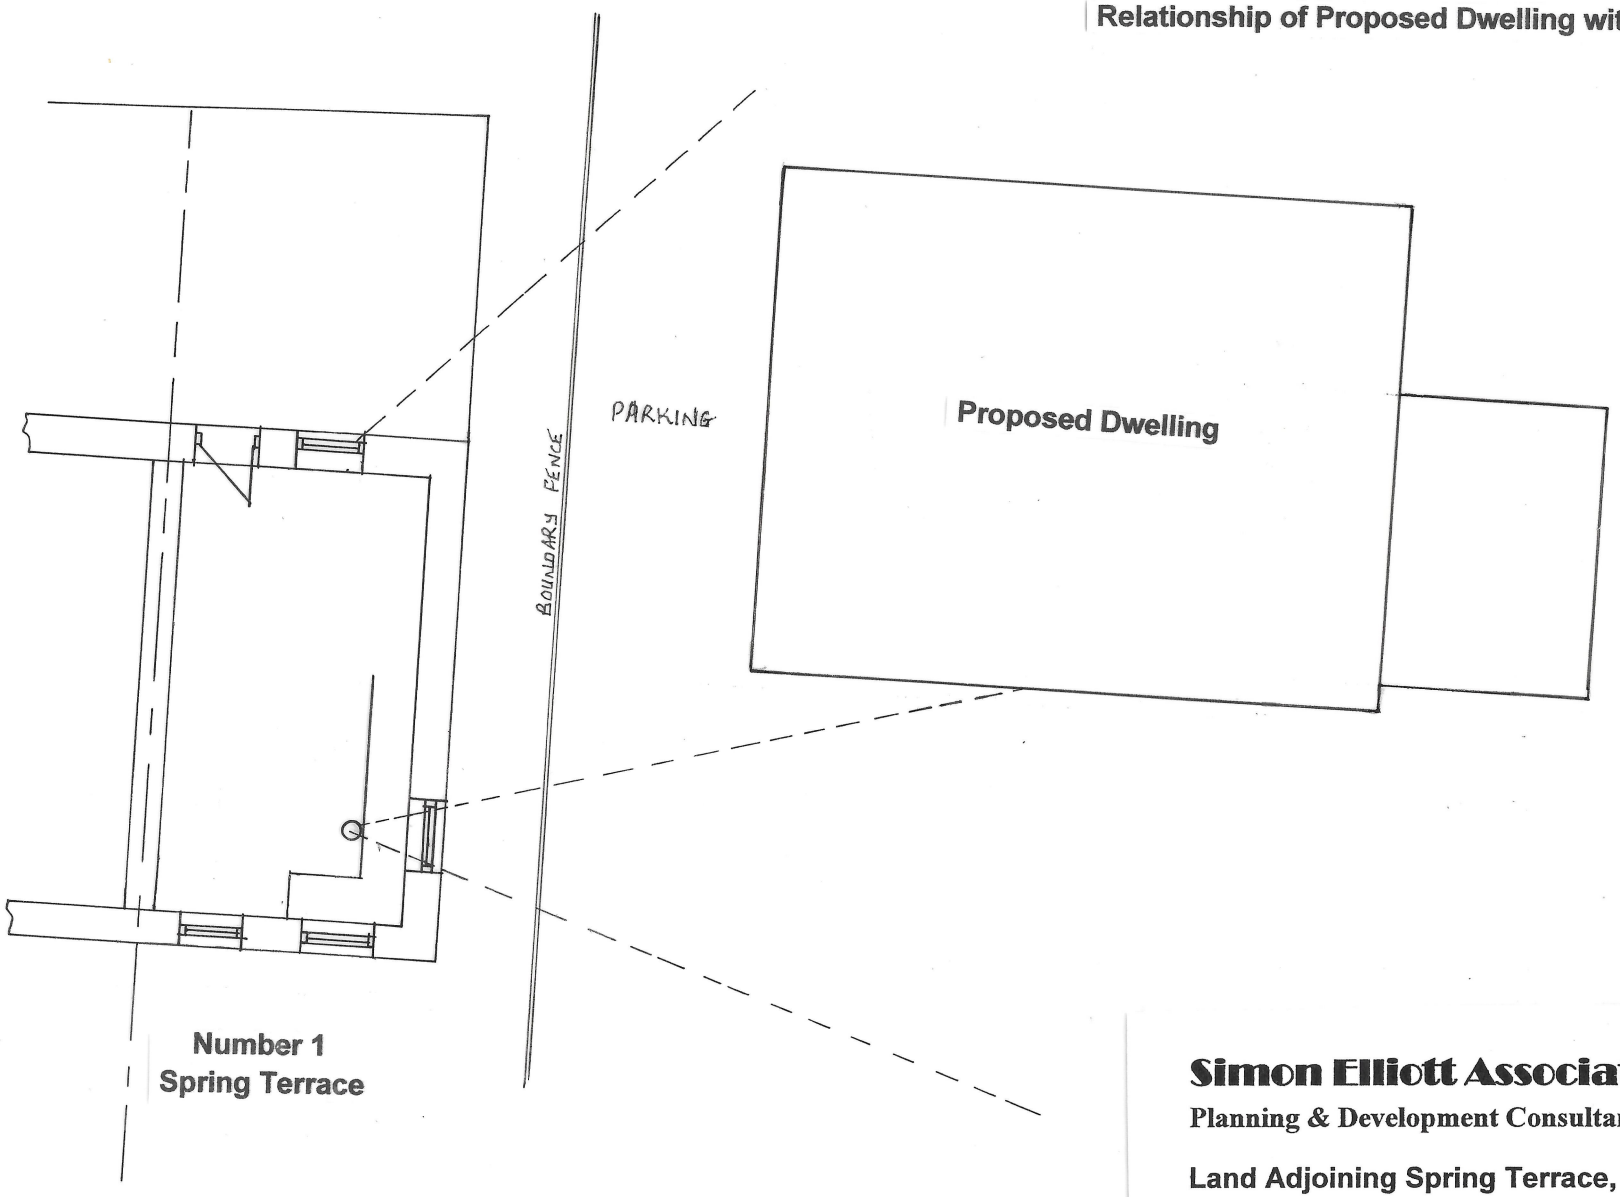

Simon Elliott Associates

Planning & Development Consultants

Land Adjoining Spring Terrace, Cote Lane, Thurgoland.

Proposed Construction of Detached Dwellinghouse.

Drawing No. SEA/884/G/010/Rev A

Plan Scale 1:100 @ A4 Plan Size - April 2024