
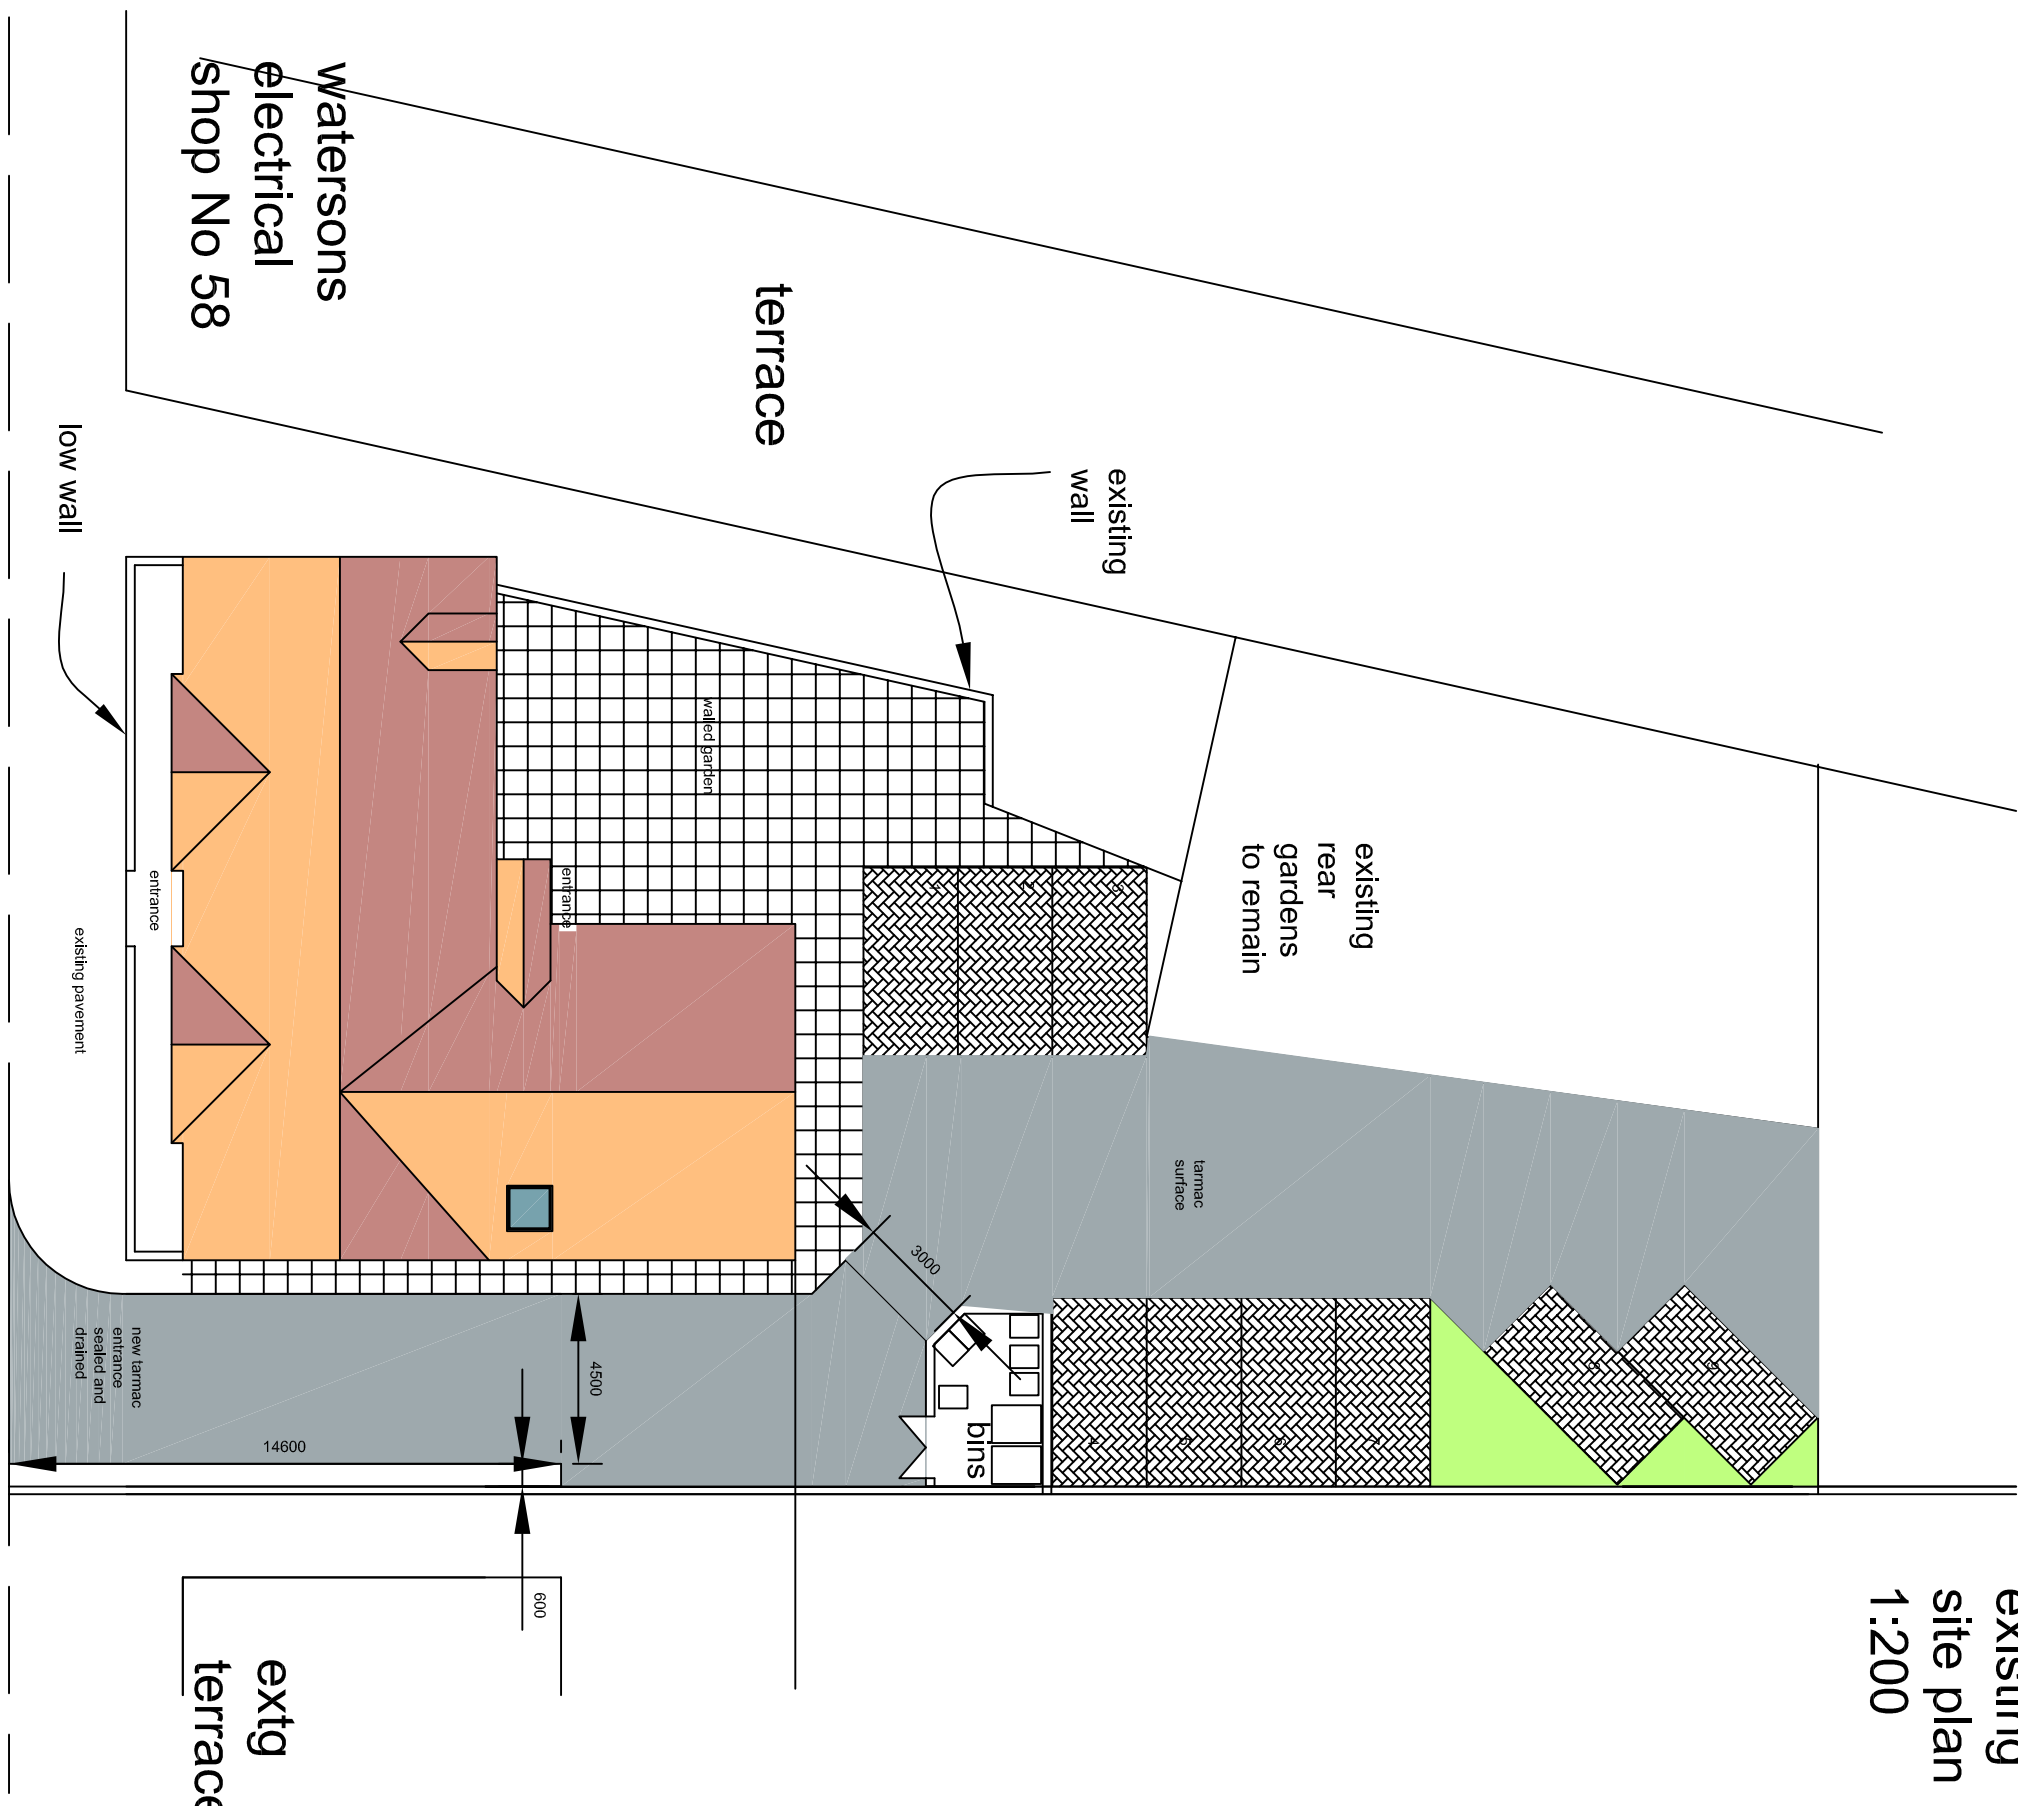
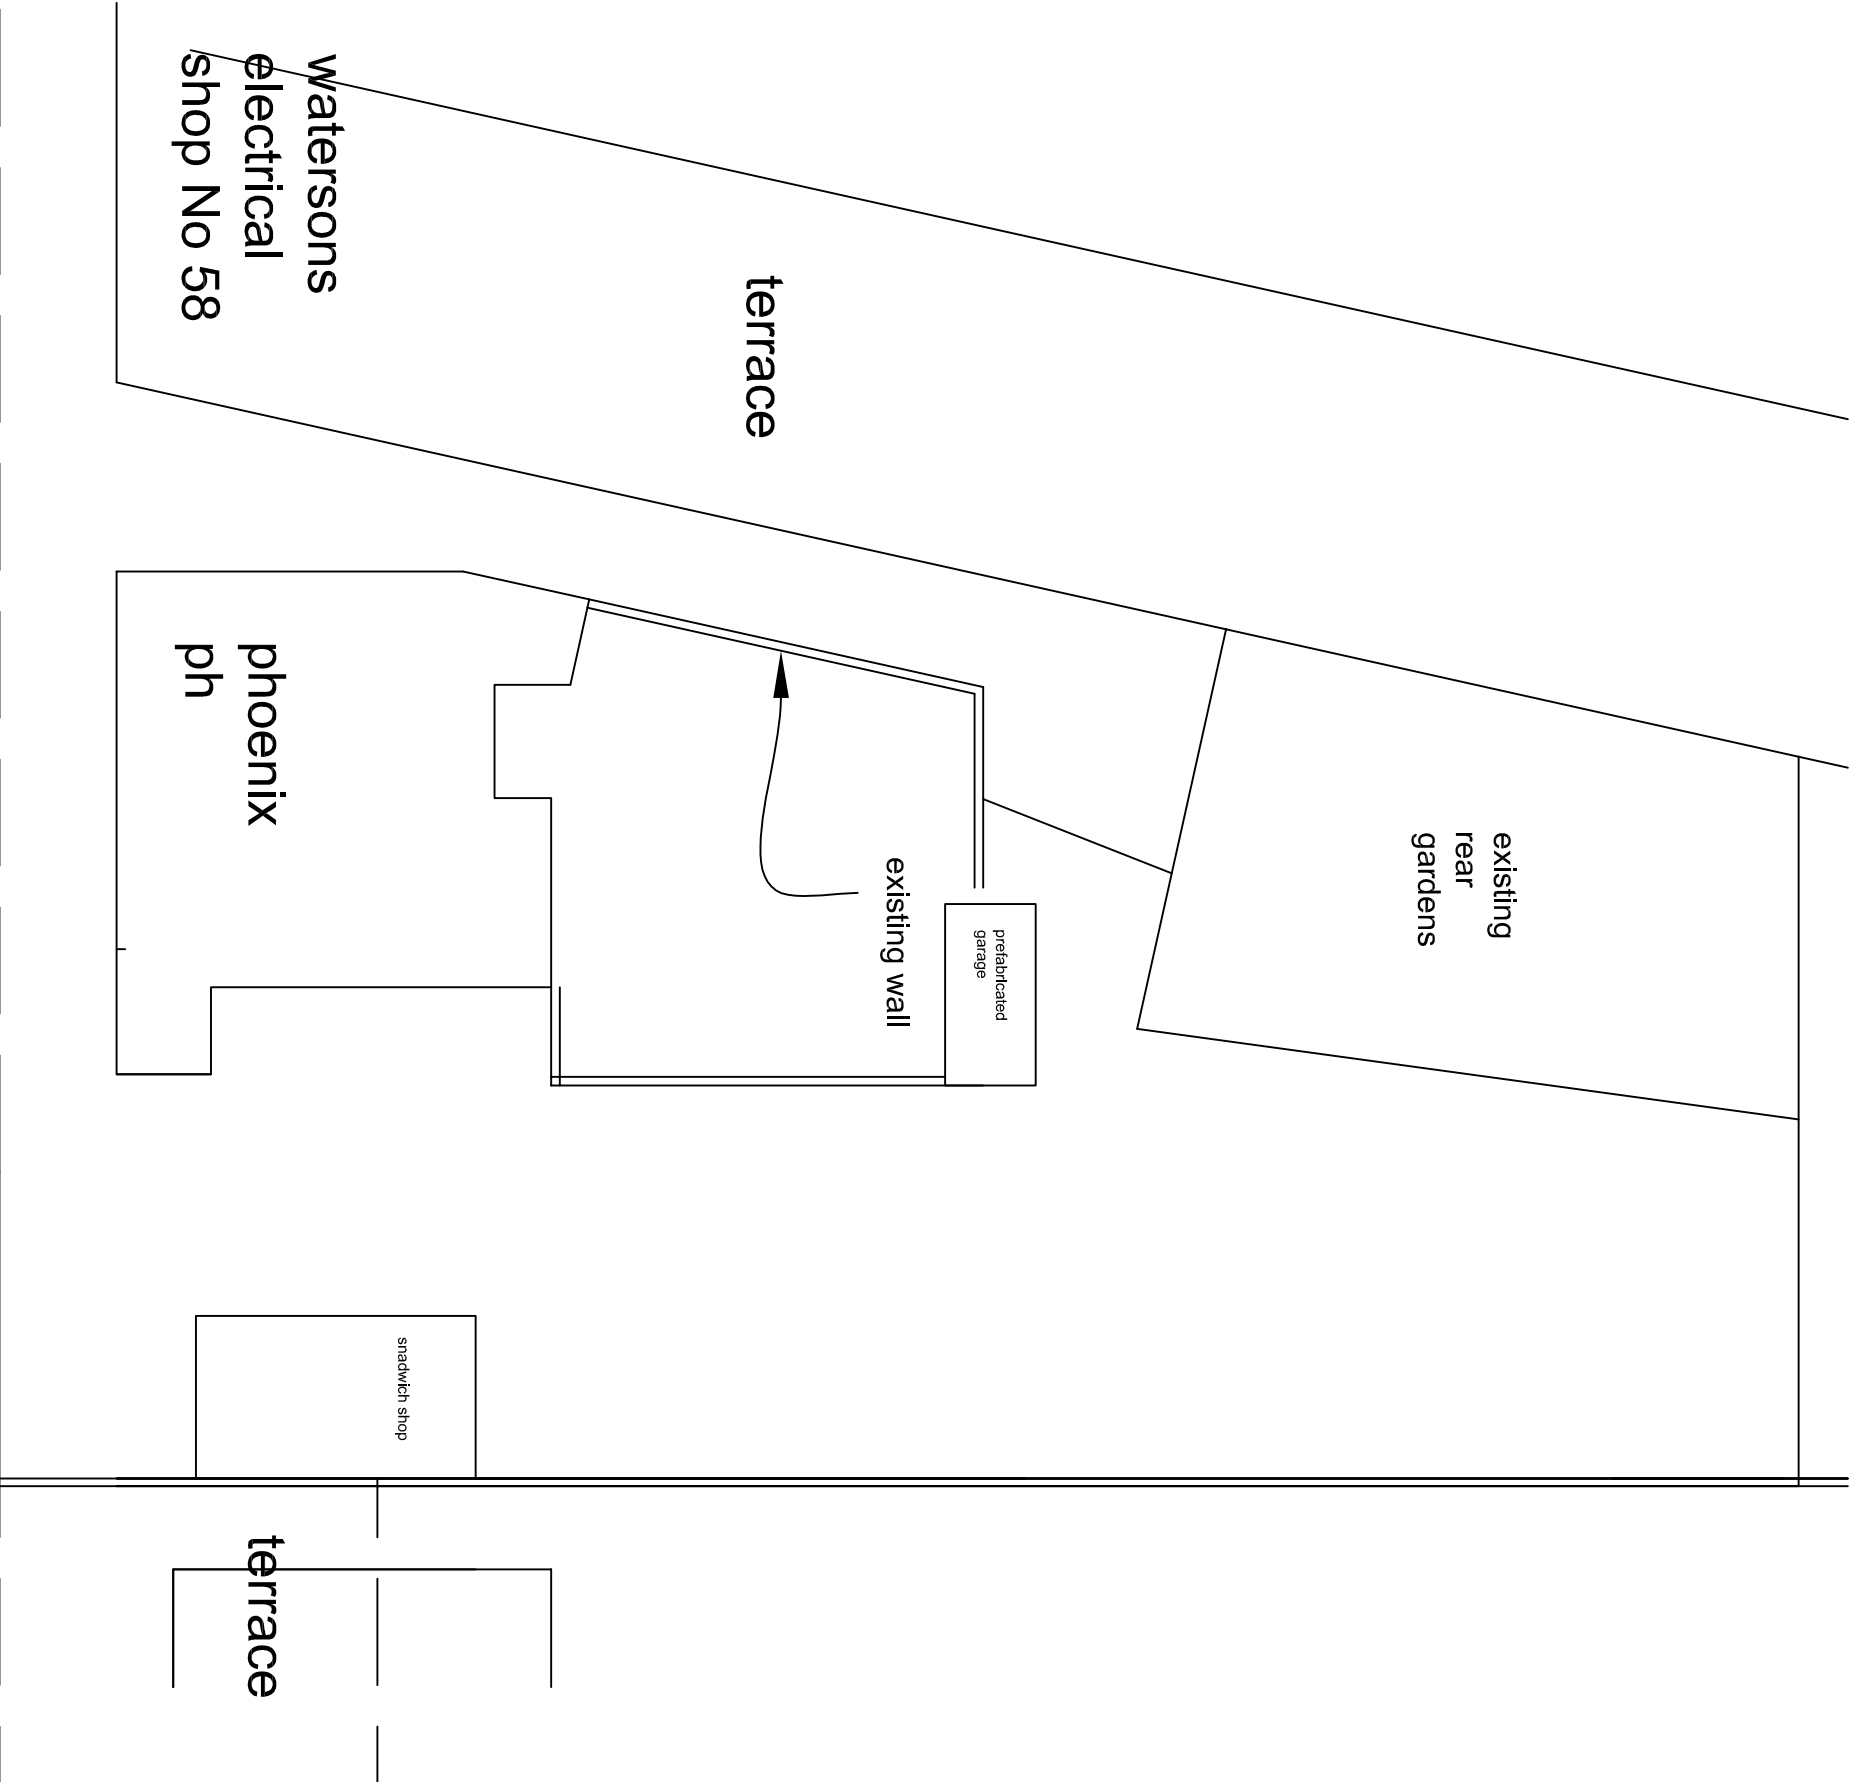


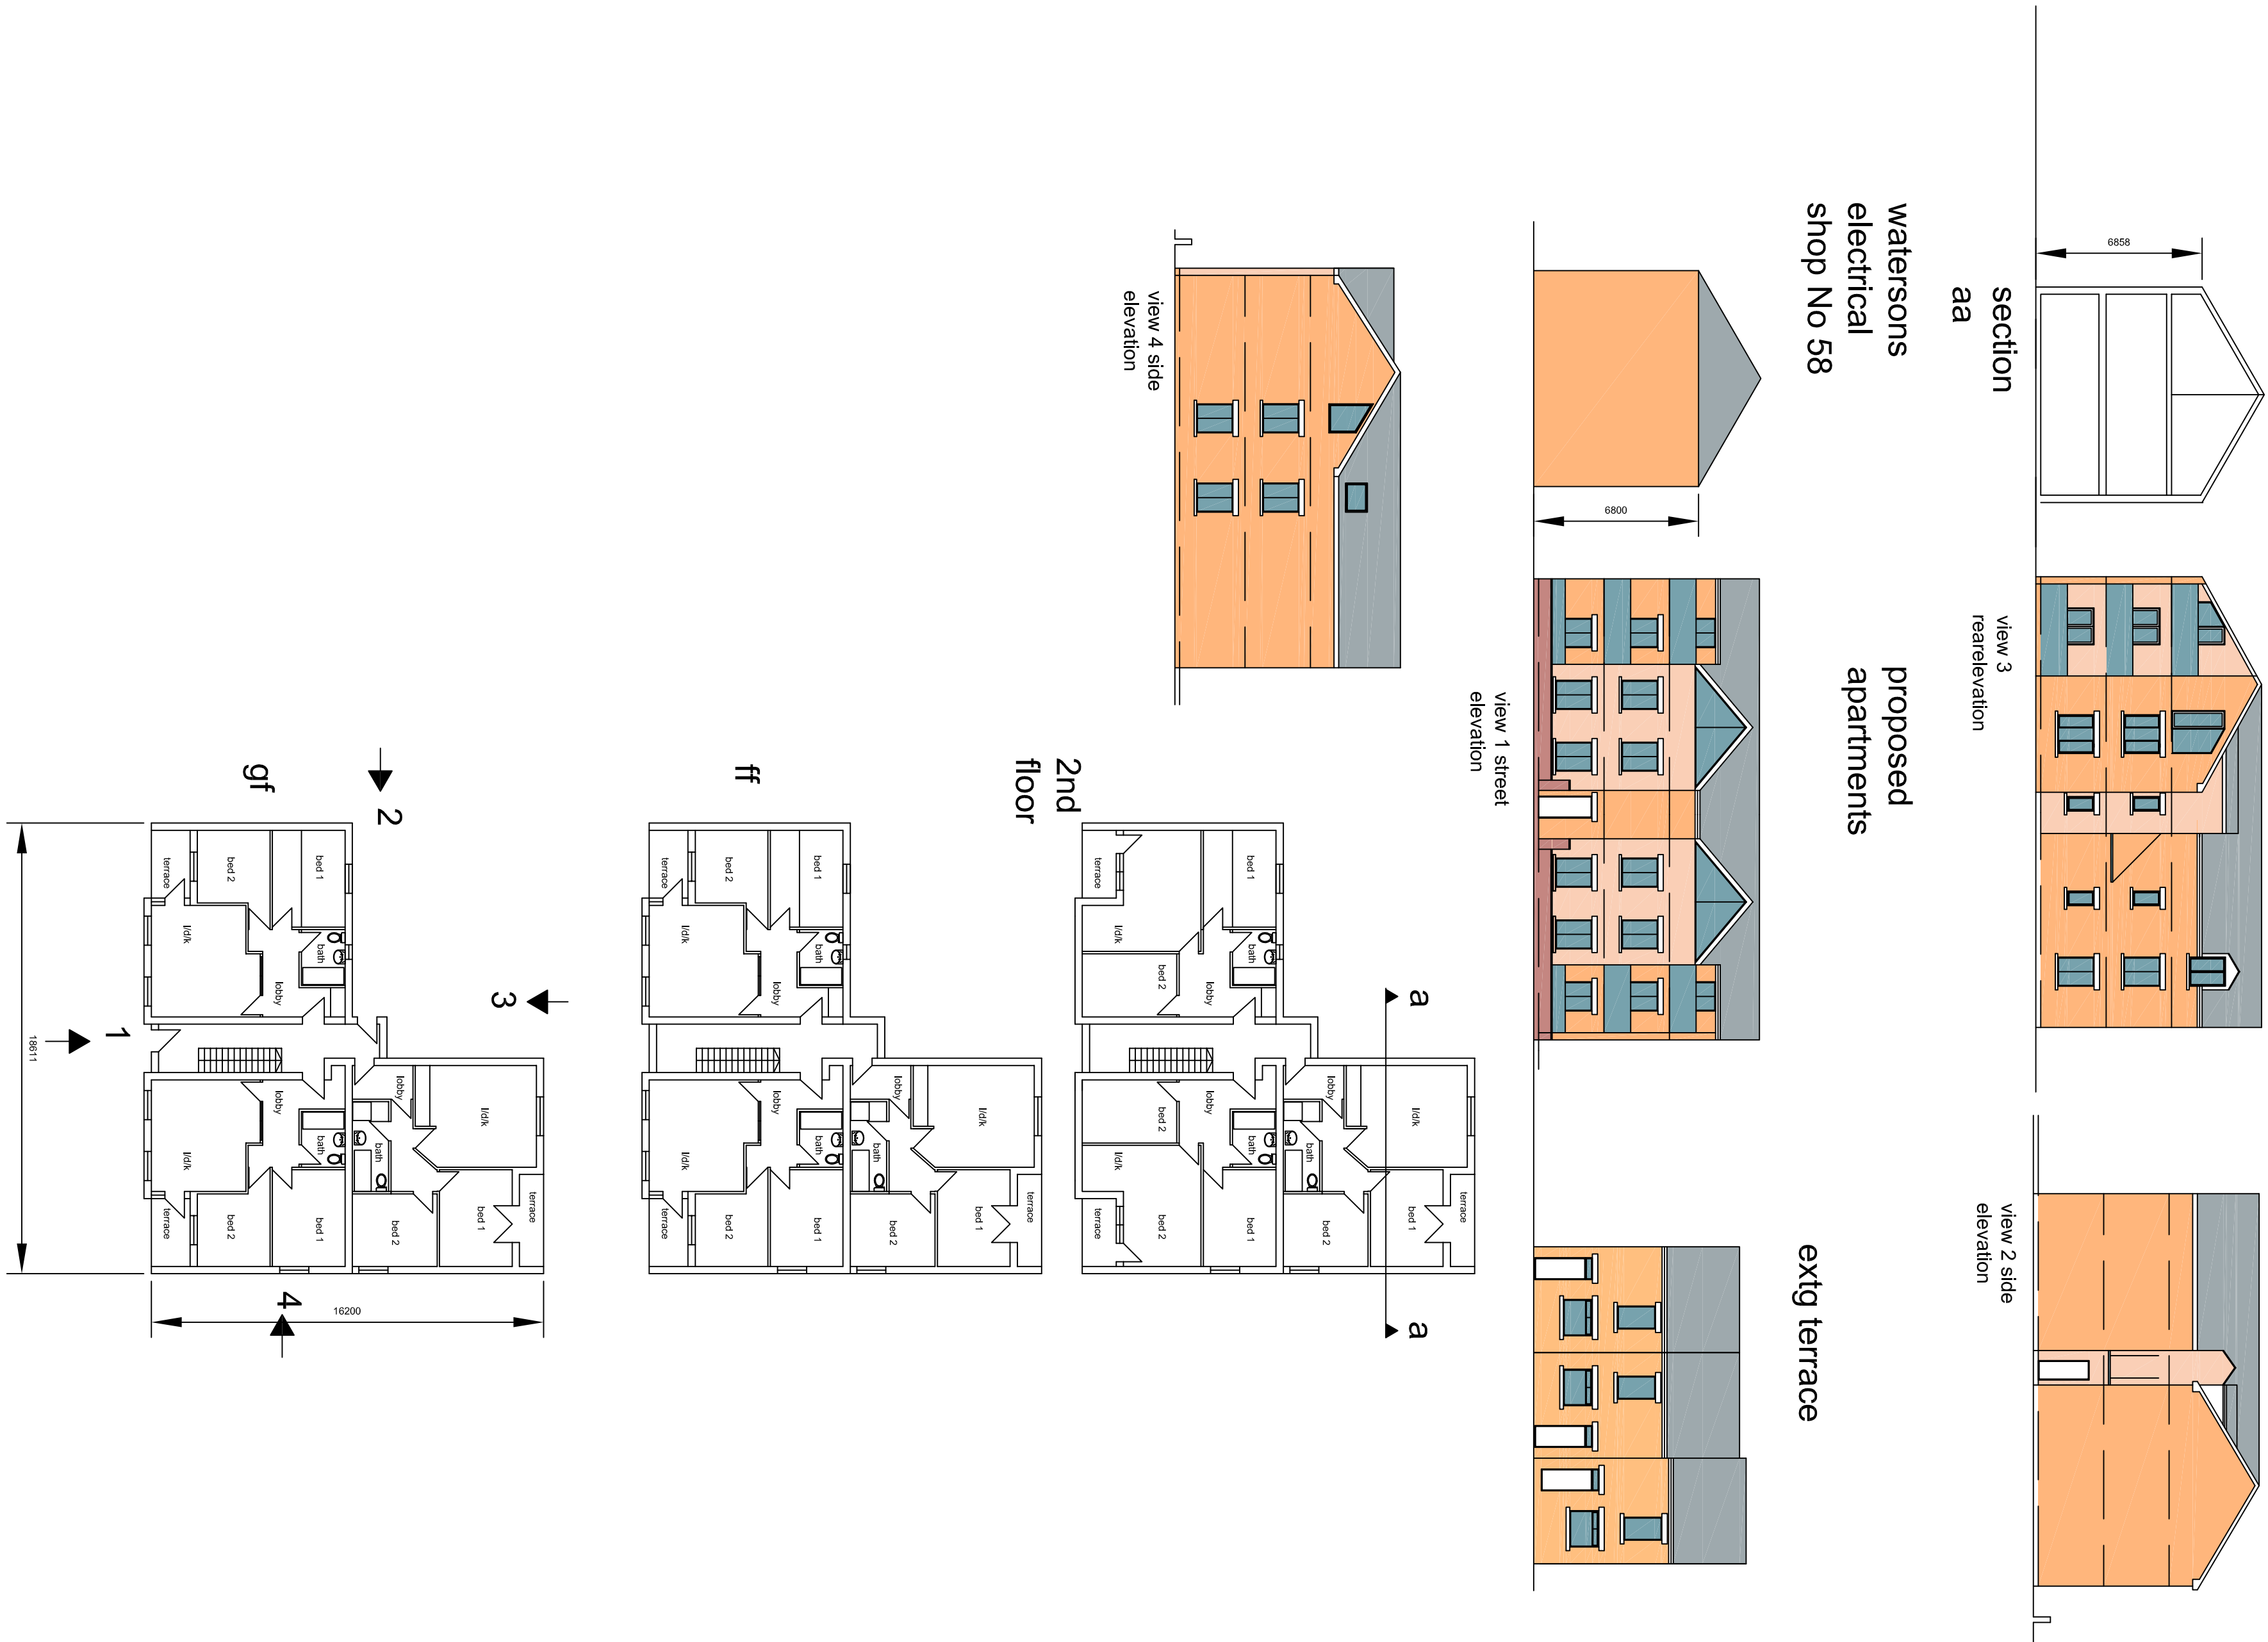

roy harrison architects			
41 A Staincross Common S Yorkshre S75 6JF Telephone/Fax (01226) 381883 E-Mail: royarch@iscall.co.uk			
Client			
Mr G Fellows			
Project			
The Phoenix Barugh Green Road Barugh Green			
Title			
Planning Drawing			
Date	Drawing No.	Scale	
28/03/08	m/gft	1:200	
Sheet 1	Revision	Drawn	
of 1		RH	