
Updated Plan 6/2/2013

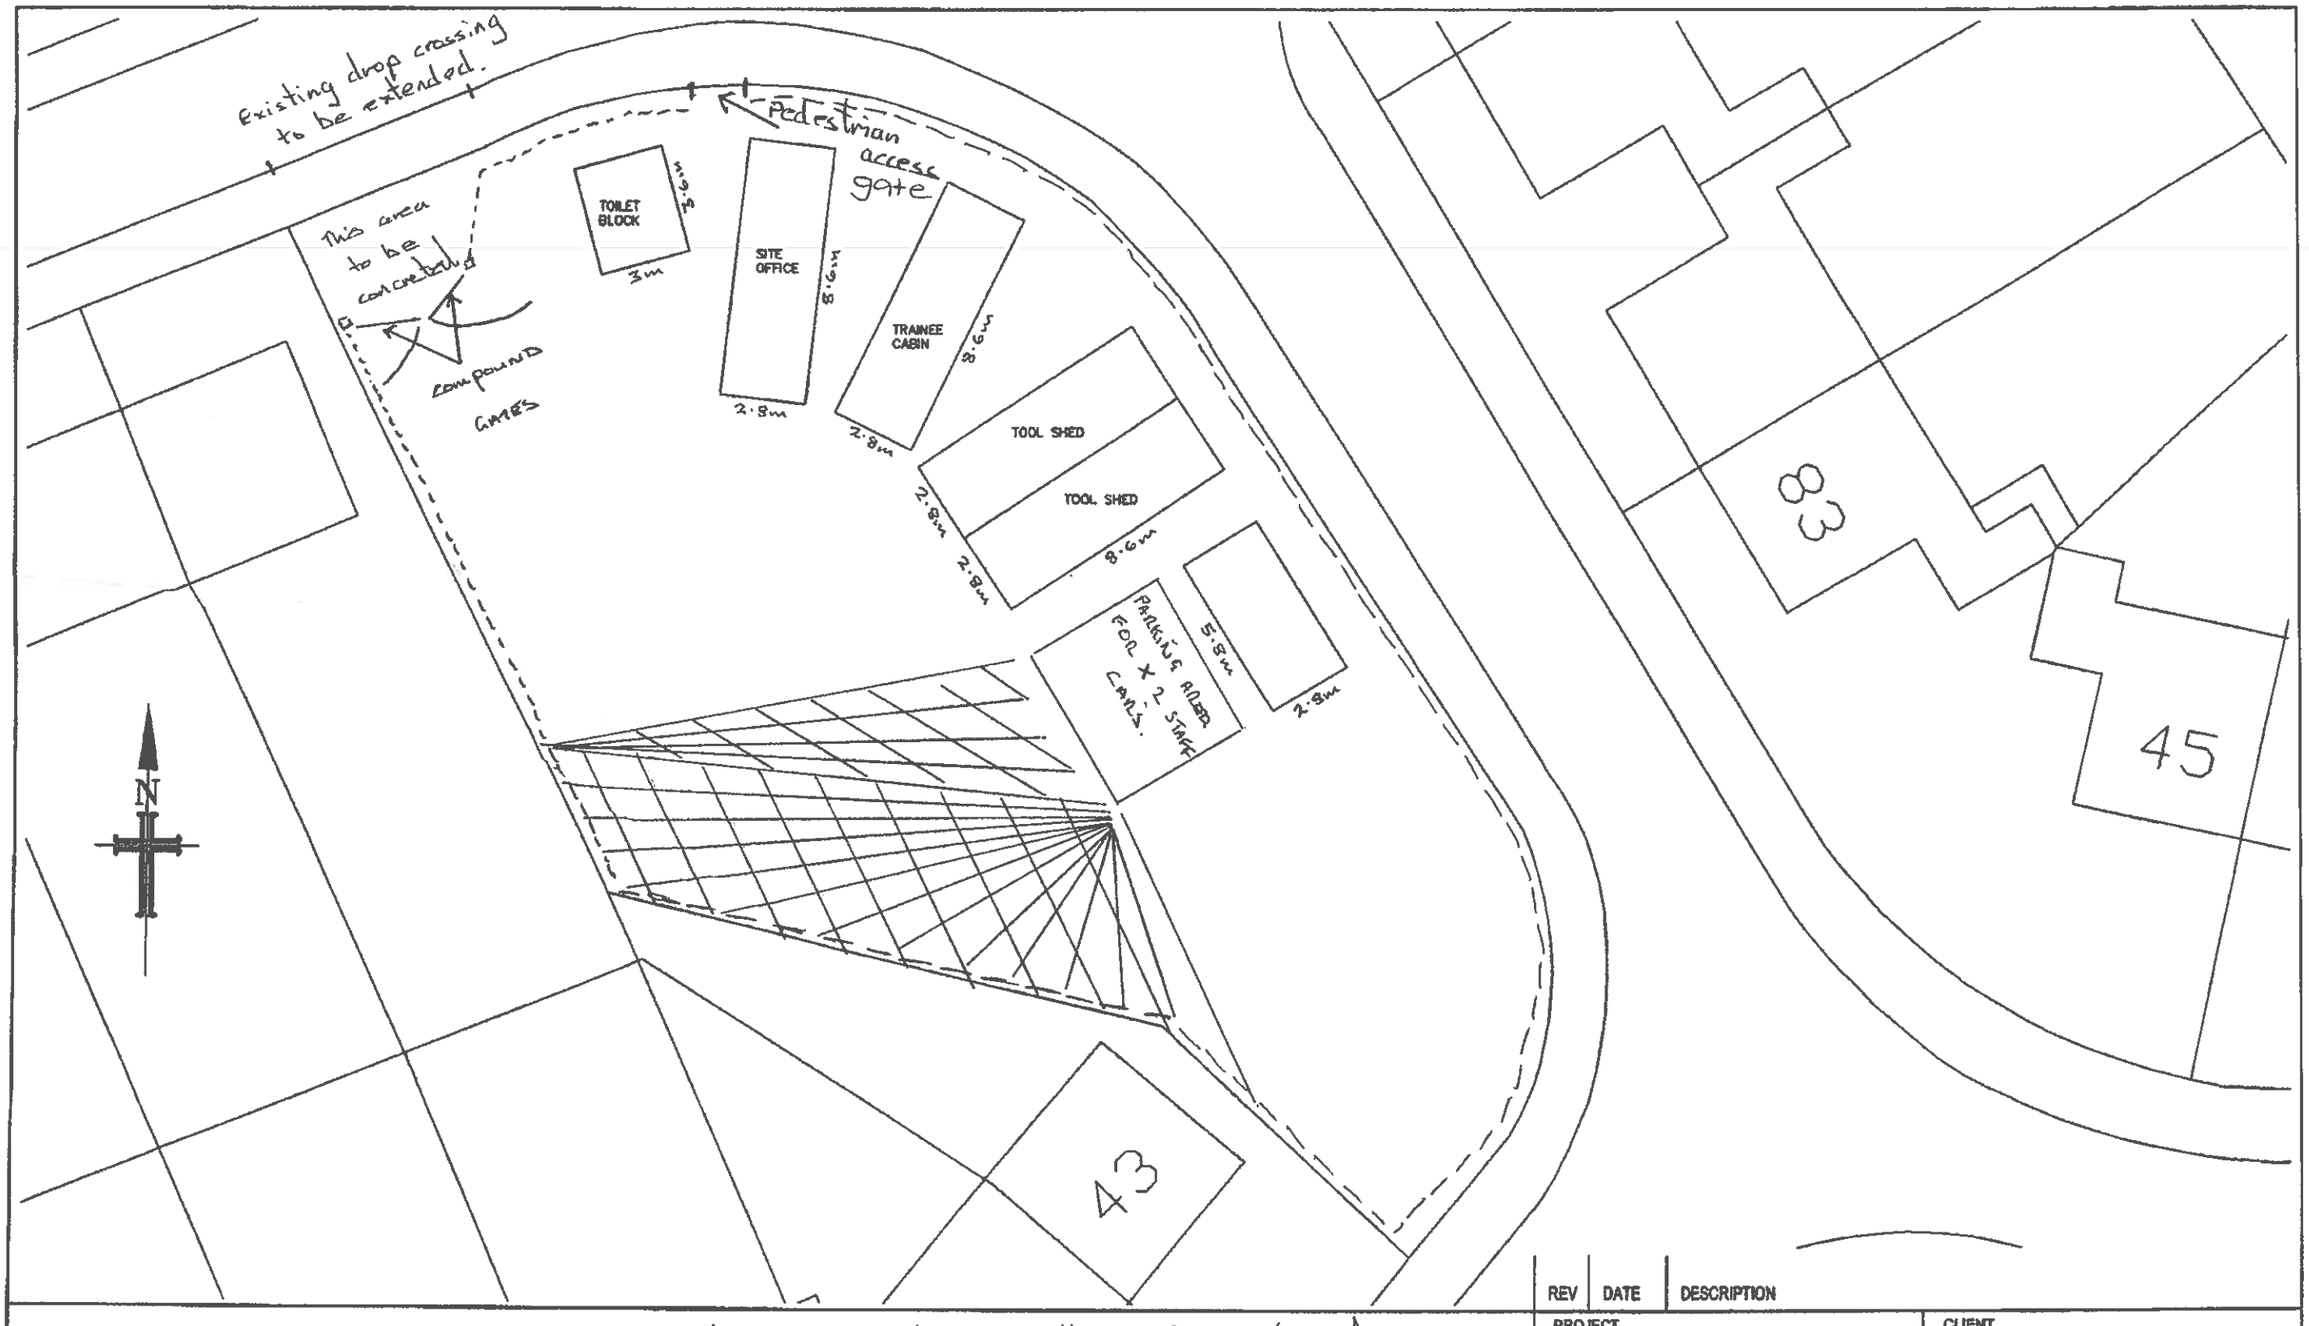

REV	DATE	DESCRIPTION

nps group

NPS BARNSLEY LTD
PO BOX 634
BARNSLEY
SOUTH YORKSHIRE, S70 9GG
TEL: 01226 774606 FAX: 01226 774599
EMAIL: enquiries@nps.co.uk

West Office
Lancaster House, 76 Central Avenue, St Andrews Business Park, Norwich, NR7 0HR Tel: 01603 706000 Fax: 01603 706001
Other Office locations can be found on website : www.nps.co.uk

Notes
* Compound area will be fully stoned.
** vehicle manoeuvring area
* Area in front of gates will be concreted
* ------ = line of site compound fence height – 1.8m

PROJECT: BELLBROOK AVENUE DARFIELD		CLIENT	
	CAD FILE REF	DATE	SCALE: 1:200 ~~1:500~~
SUBJECT: SITE COMPOUND	REV	DRAWN	CHECKED
	PROJECT NR		DRAWING NR

© NPS This drawing may not be reproduced in any form without prior written agreement