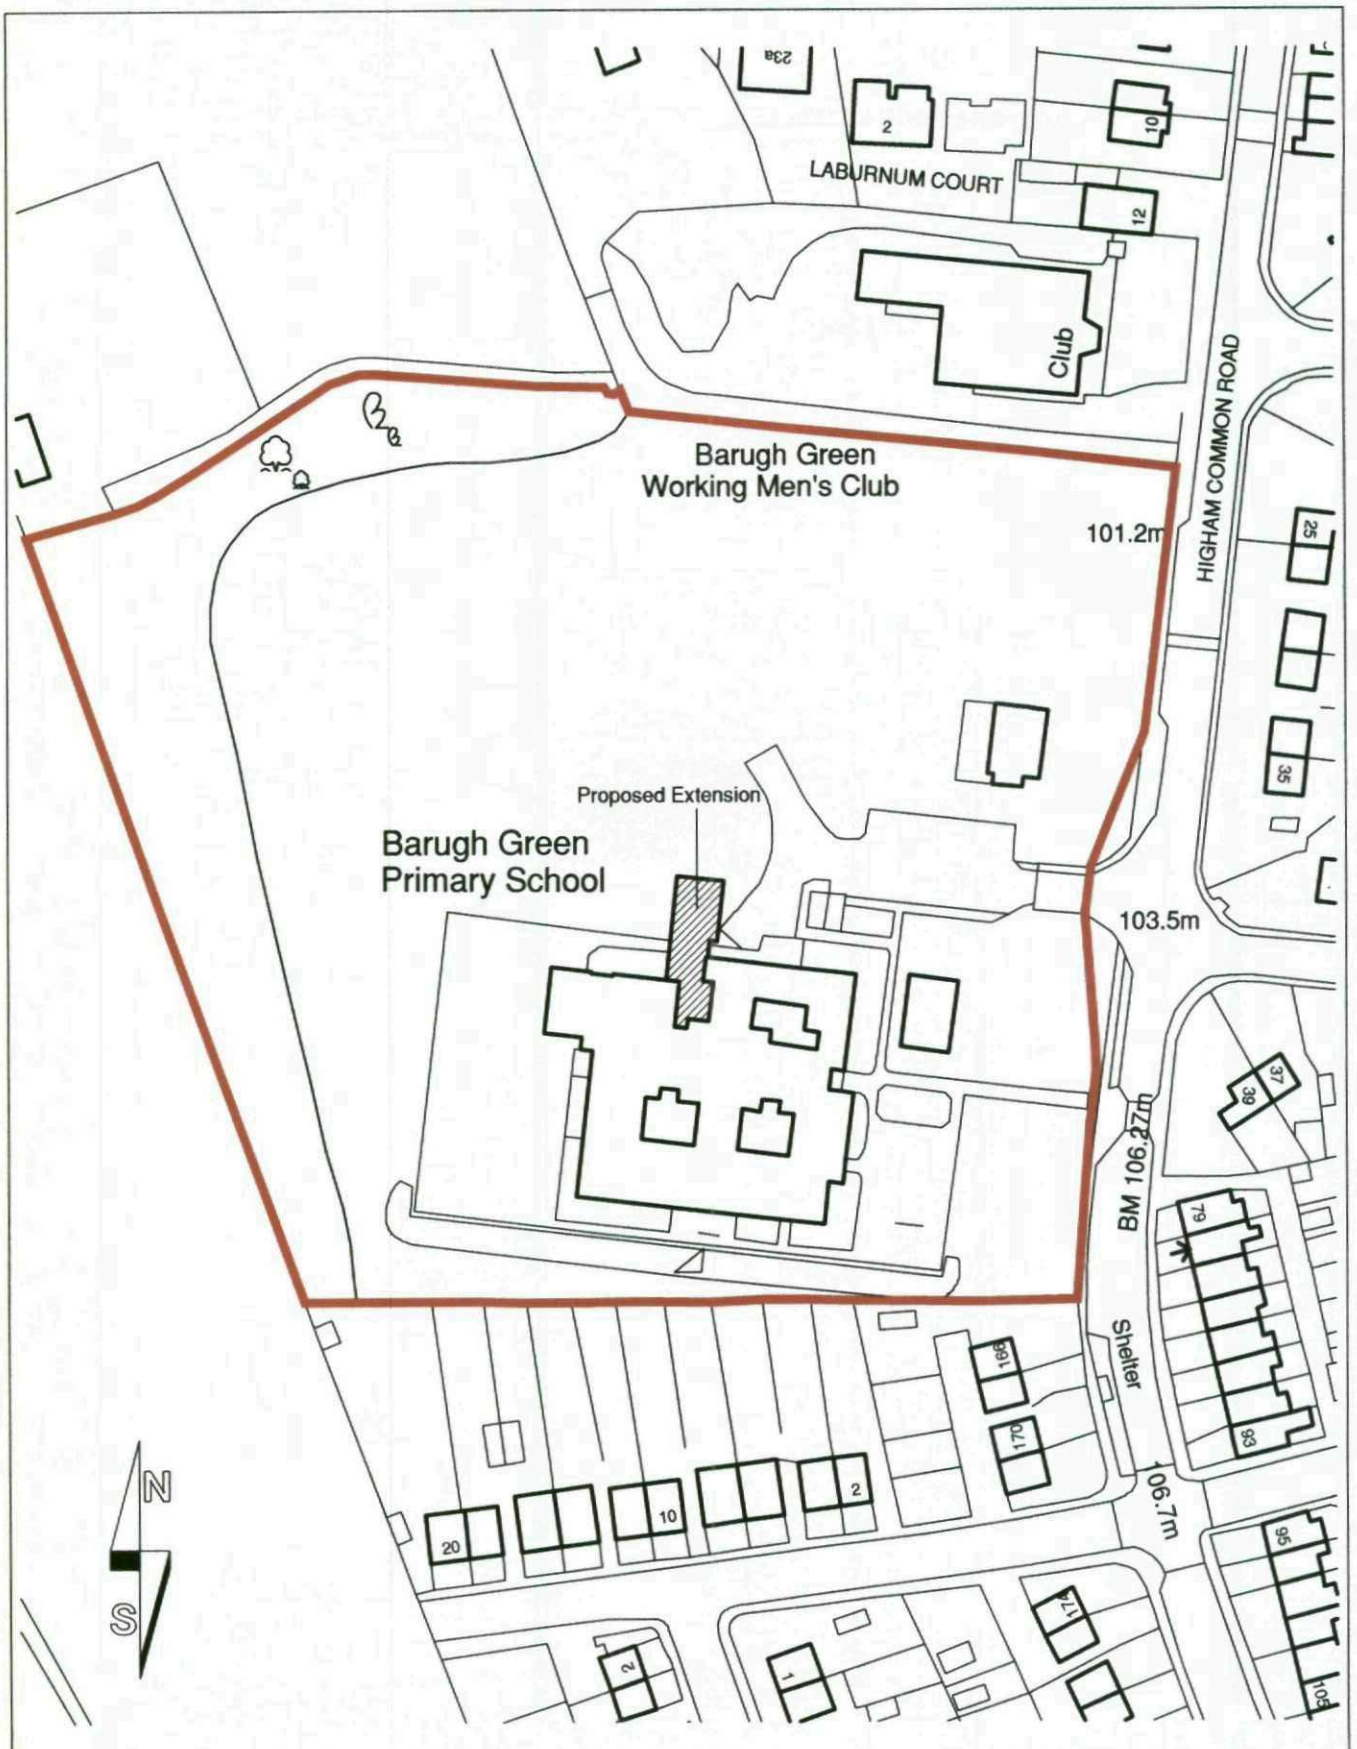


FIRTH PARTNERSHIP

ARCHITECTS - QUANTITY SURVEYORS -
PROJECT MANAGEMENT CONSULTANTS

15 REGENT STREET
BARNSLEY, SOUTH YORKSHIRE
S70 2EG

tel: 01226 206021

fax: 01226 240220

web: www.firth.co.uk

e-mail: administrator@firth.co.uk

CLIENT	**BARUGH GREEN PRIMARY SCHOOL**
PROJECT	**EXTENSION TO BARUGH GREEN PRIMARY SCHOOL**
DRAWING TITLE	**LOCATION PLAN**

SCALES 1:1250	**DATE** 20.08.08	**DRAWN** CAE	**CHKD**
DRG. NO. 2211/01		**REV**	