

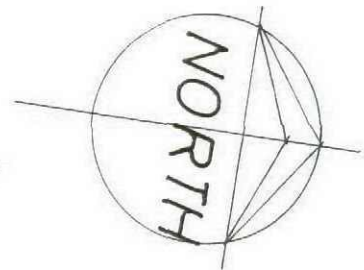


Site Layout 1:500

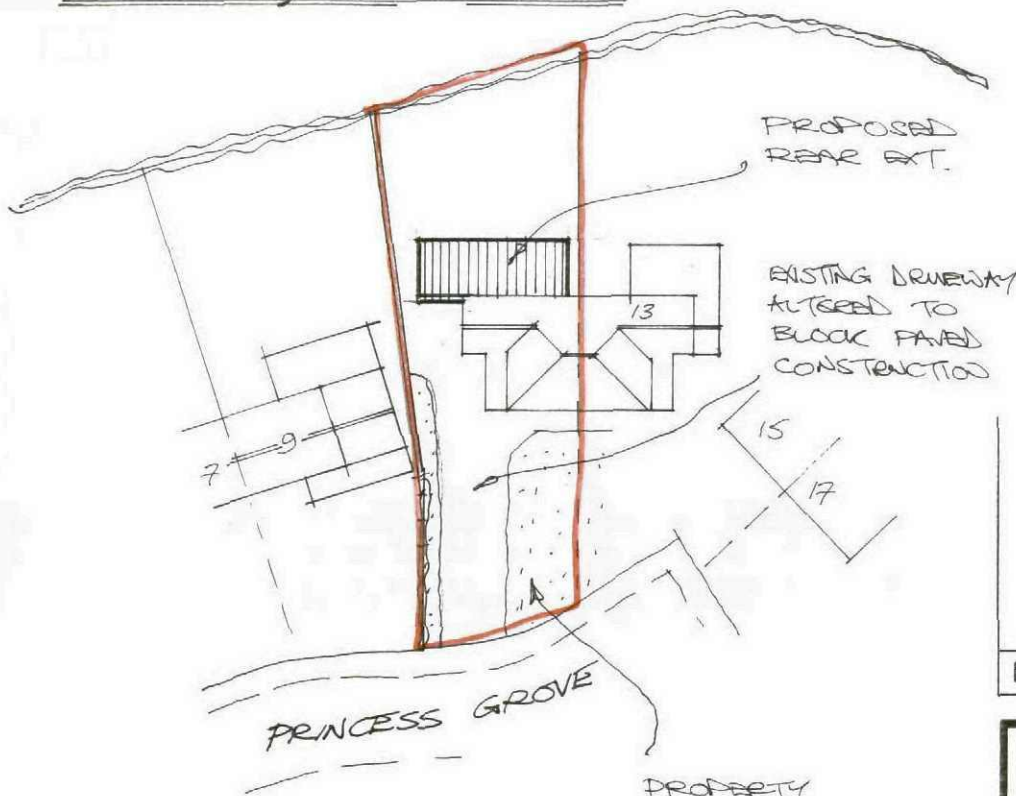

Rev	Notes	Date

TO HOWBROOK

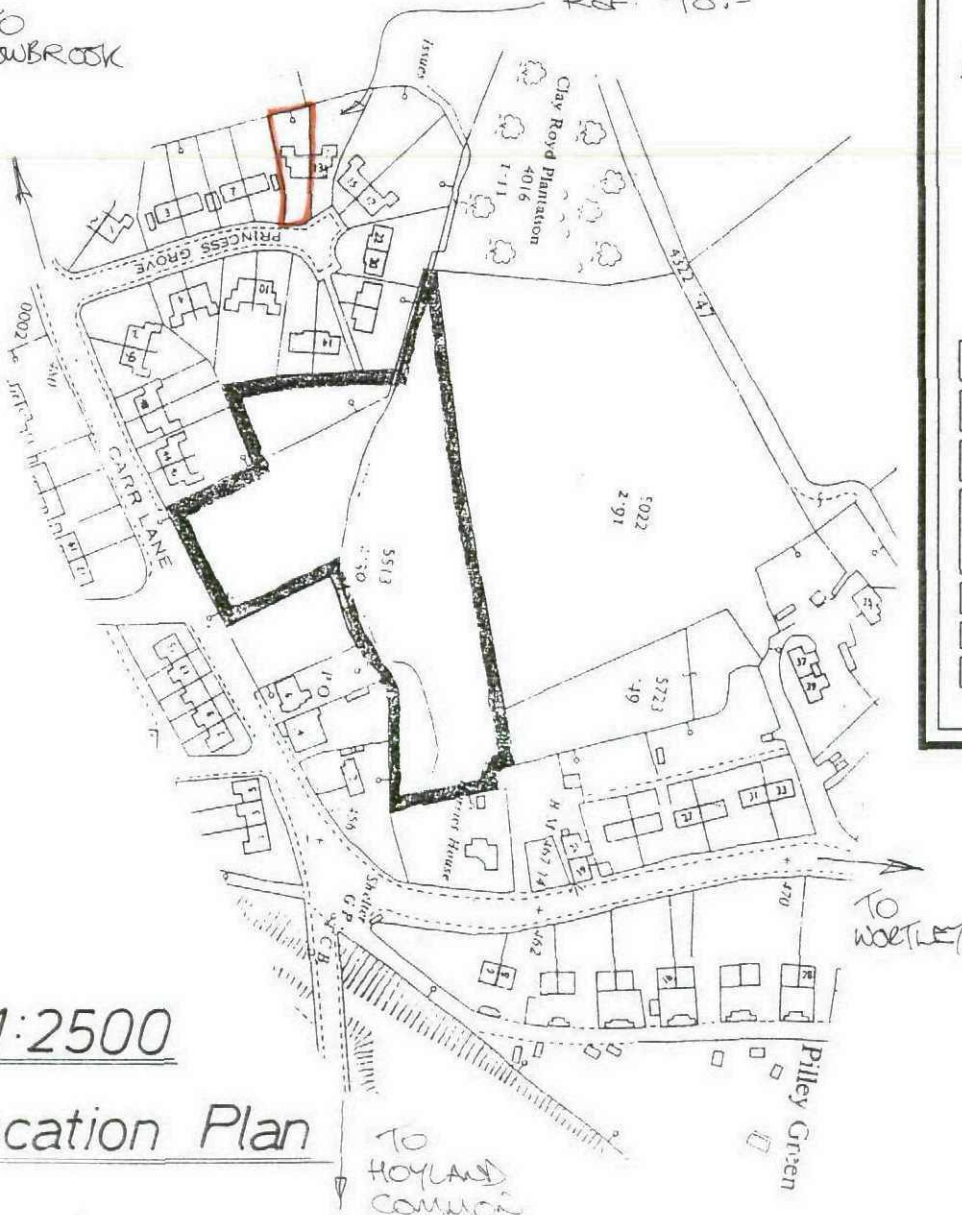

Garry Greetham Associates Ltd
Residential Design Consultant
Westwood House
18 Carr Lane
Tankersley
Barnsley S75 3BE
Tel(01226)746573

PROJECT	Rear Extension	
CLIENT	Mr. & Mrs. J. Ruddleston	
TITLE	Site & Location Plans	
ADDRESS	11 Princess Grove, Tankersley, Barnsley. S75 3BG	
DRAWN BY	ggg	
SCALE	as shown	DATE Sept 11
DRAWING No	748-01	REV

Member of the Chartered Institute of Architectural Technologists

1:2500

Location Plan


Elevations




Front



Rear

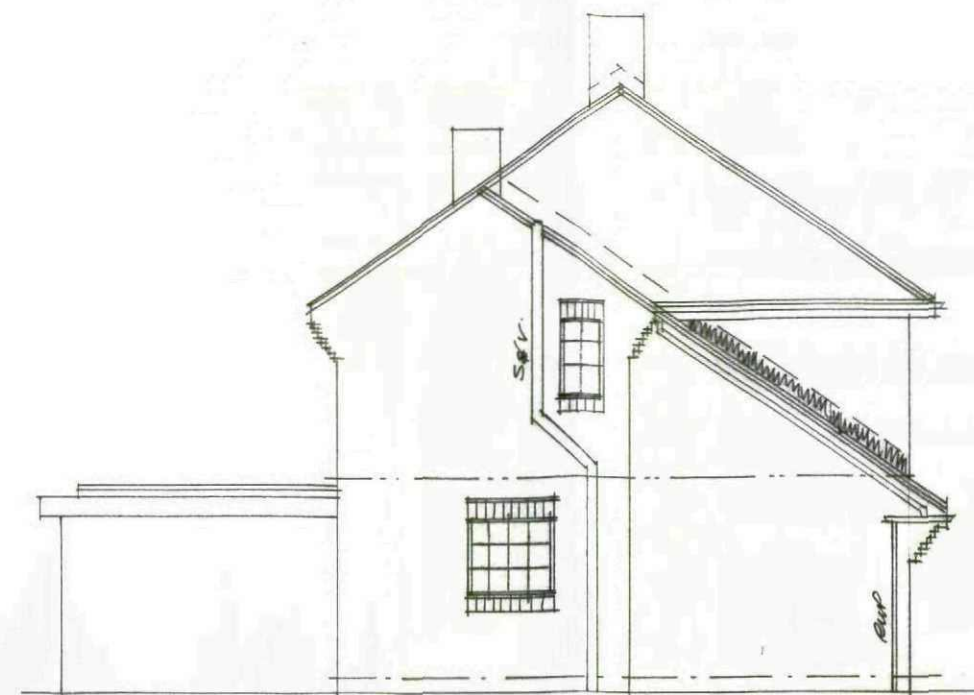

Side

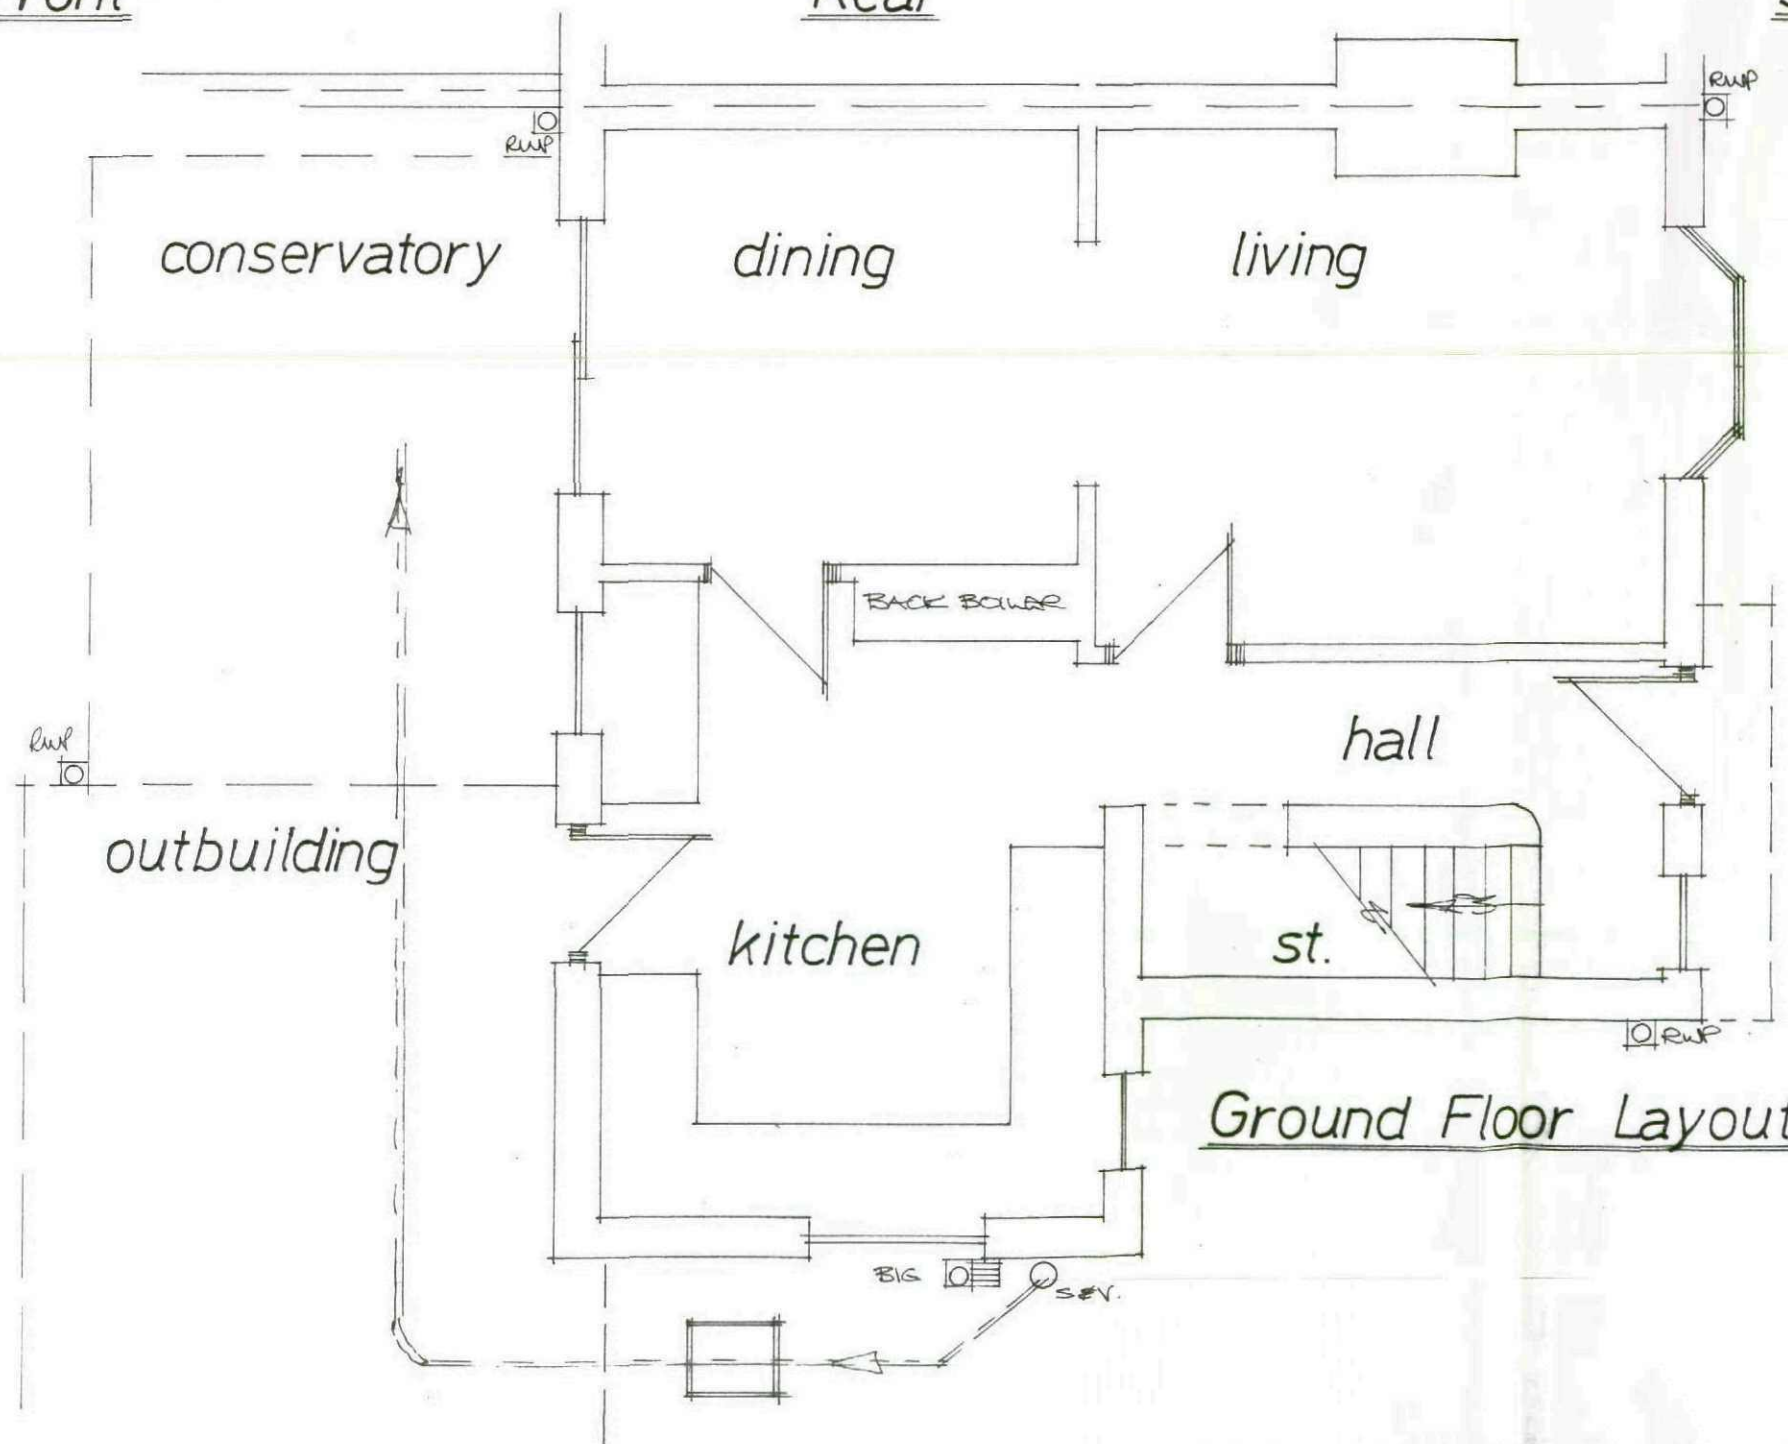

Ground Floor Layout


Rev	Notes	Date

Garry Greetham Associates Ltd
 Residential Design Consultant
 Westwood House
 18 Carr Lane
 Tankersley
 Barnsley S75 3BE
 Tel(01226)746573


PROJECT	Rear Extension
CLIENT	Mr. & Mrs. J. Ruddleston
TITLE	Property as Existing
ADDRESS	11 Princess Grove, Tankersley, Barnsley. S75 3BG
DRAWN BY	ggg
SCALE	1:50; 1:100
DATE	Sept 11
DRAWING No	748-02
REV	

Member of the Chartered Institute of Architectural Technologists

Roof Layout

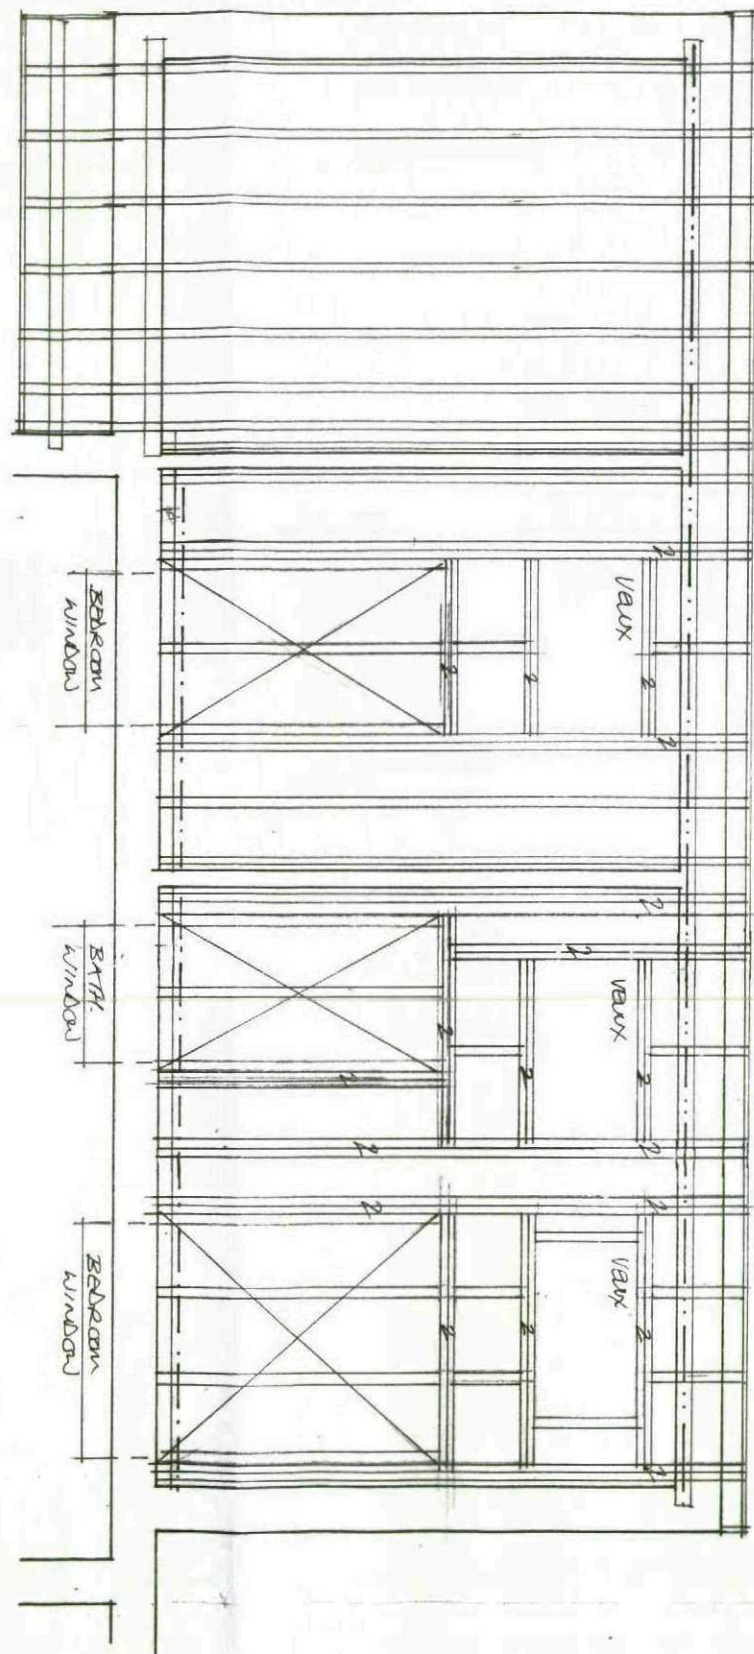

Typical Section

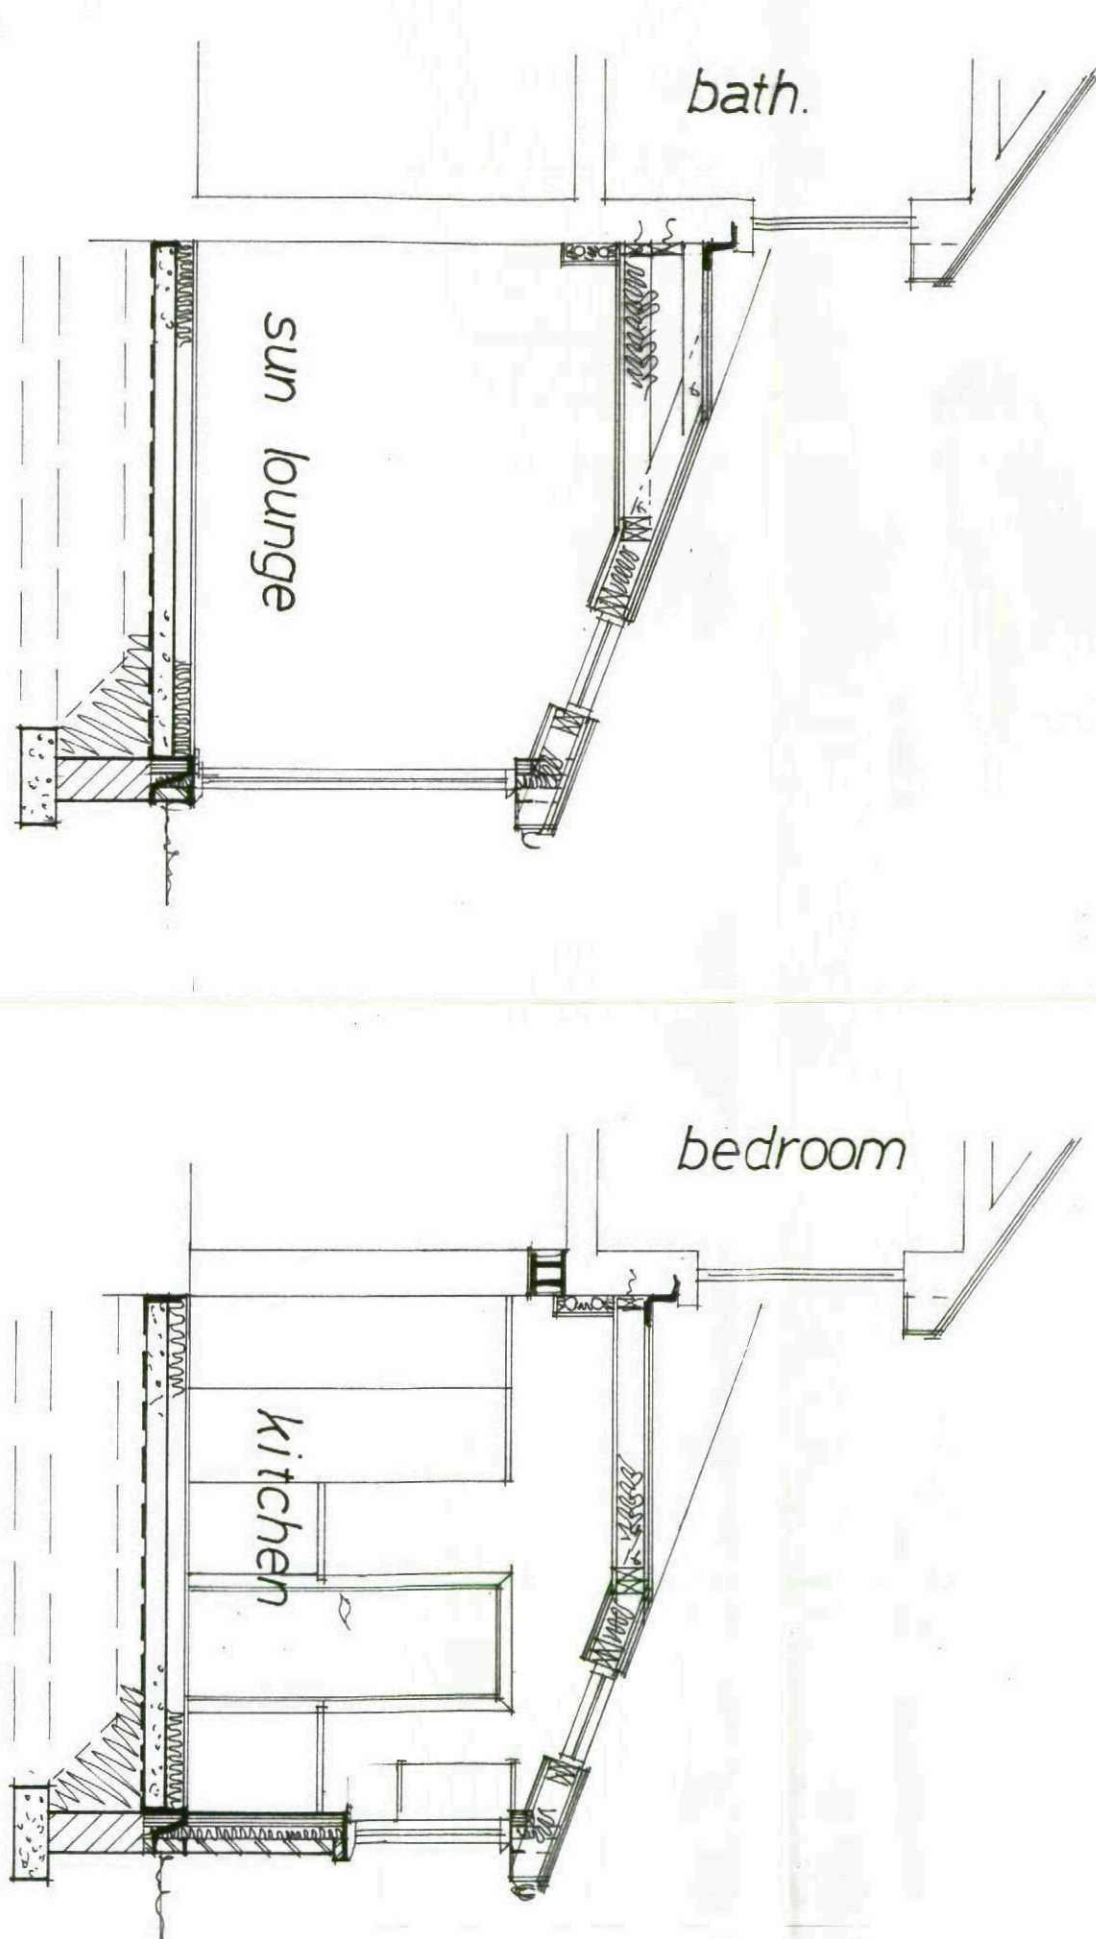

Rev	Notes	Date

Garry Greetham Associates Ltd
Residential Design Consultant
Westwood House
18 Carr Lane
Tankersley
Barnsley S75 3BE
Tel(01226)746573

PROJECT Rear Extension
CLIENT Mr. & Mrs. J. Ruddleston
TITLE Sections and Roof
ADDRESS 11 Princess Grove, Tankersley, Barnsley. S75 3EG
DRAWN BY ggg
SCALE 1:50 DATE Sept 11
DRAWING No 748-04 REV

Member of the Chartered Institute of Architectural Technologists