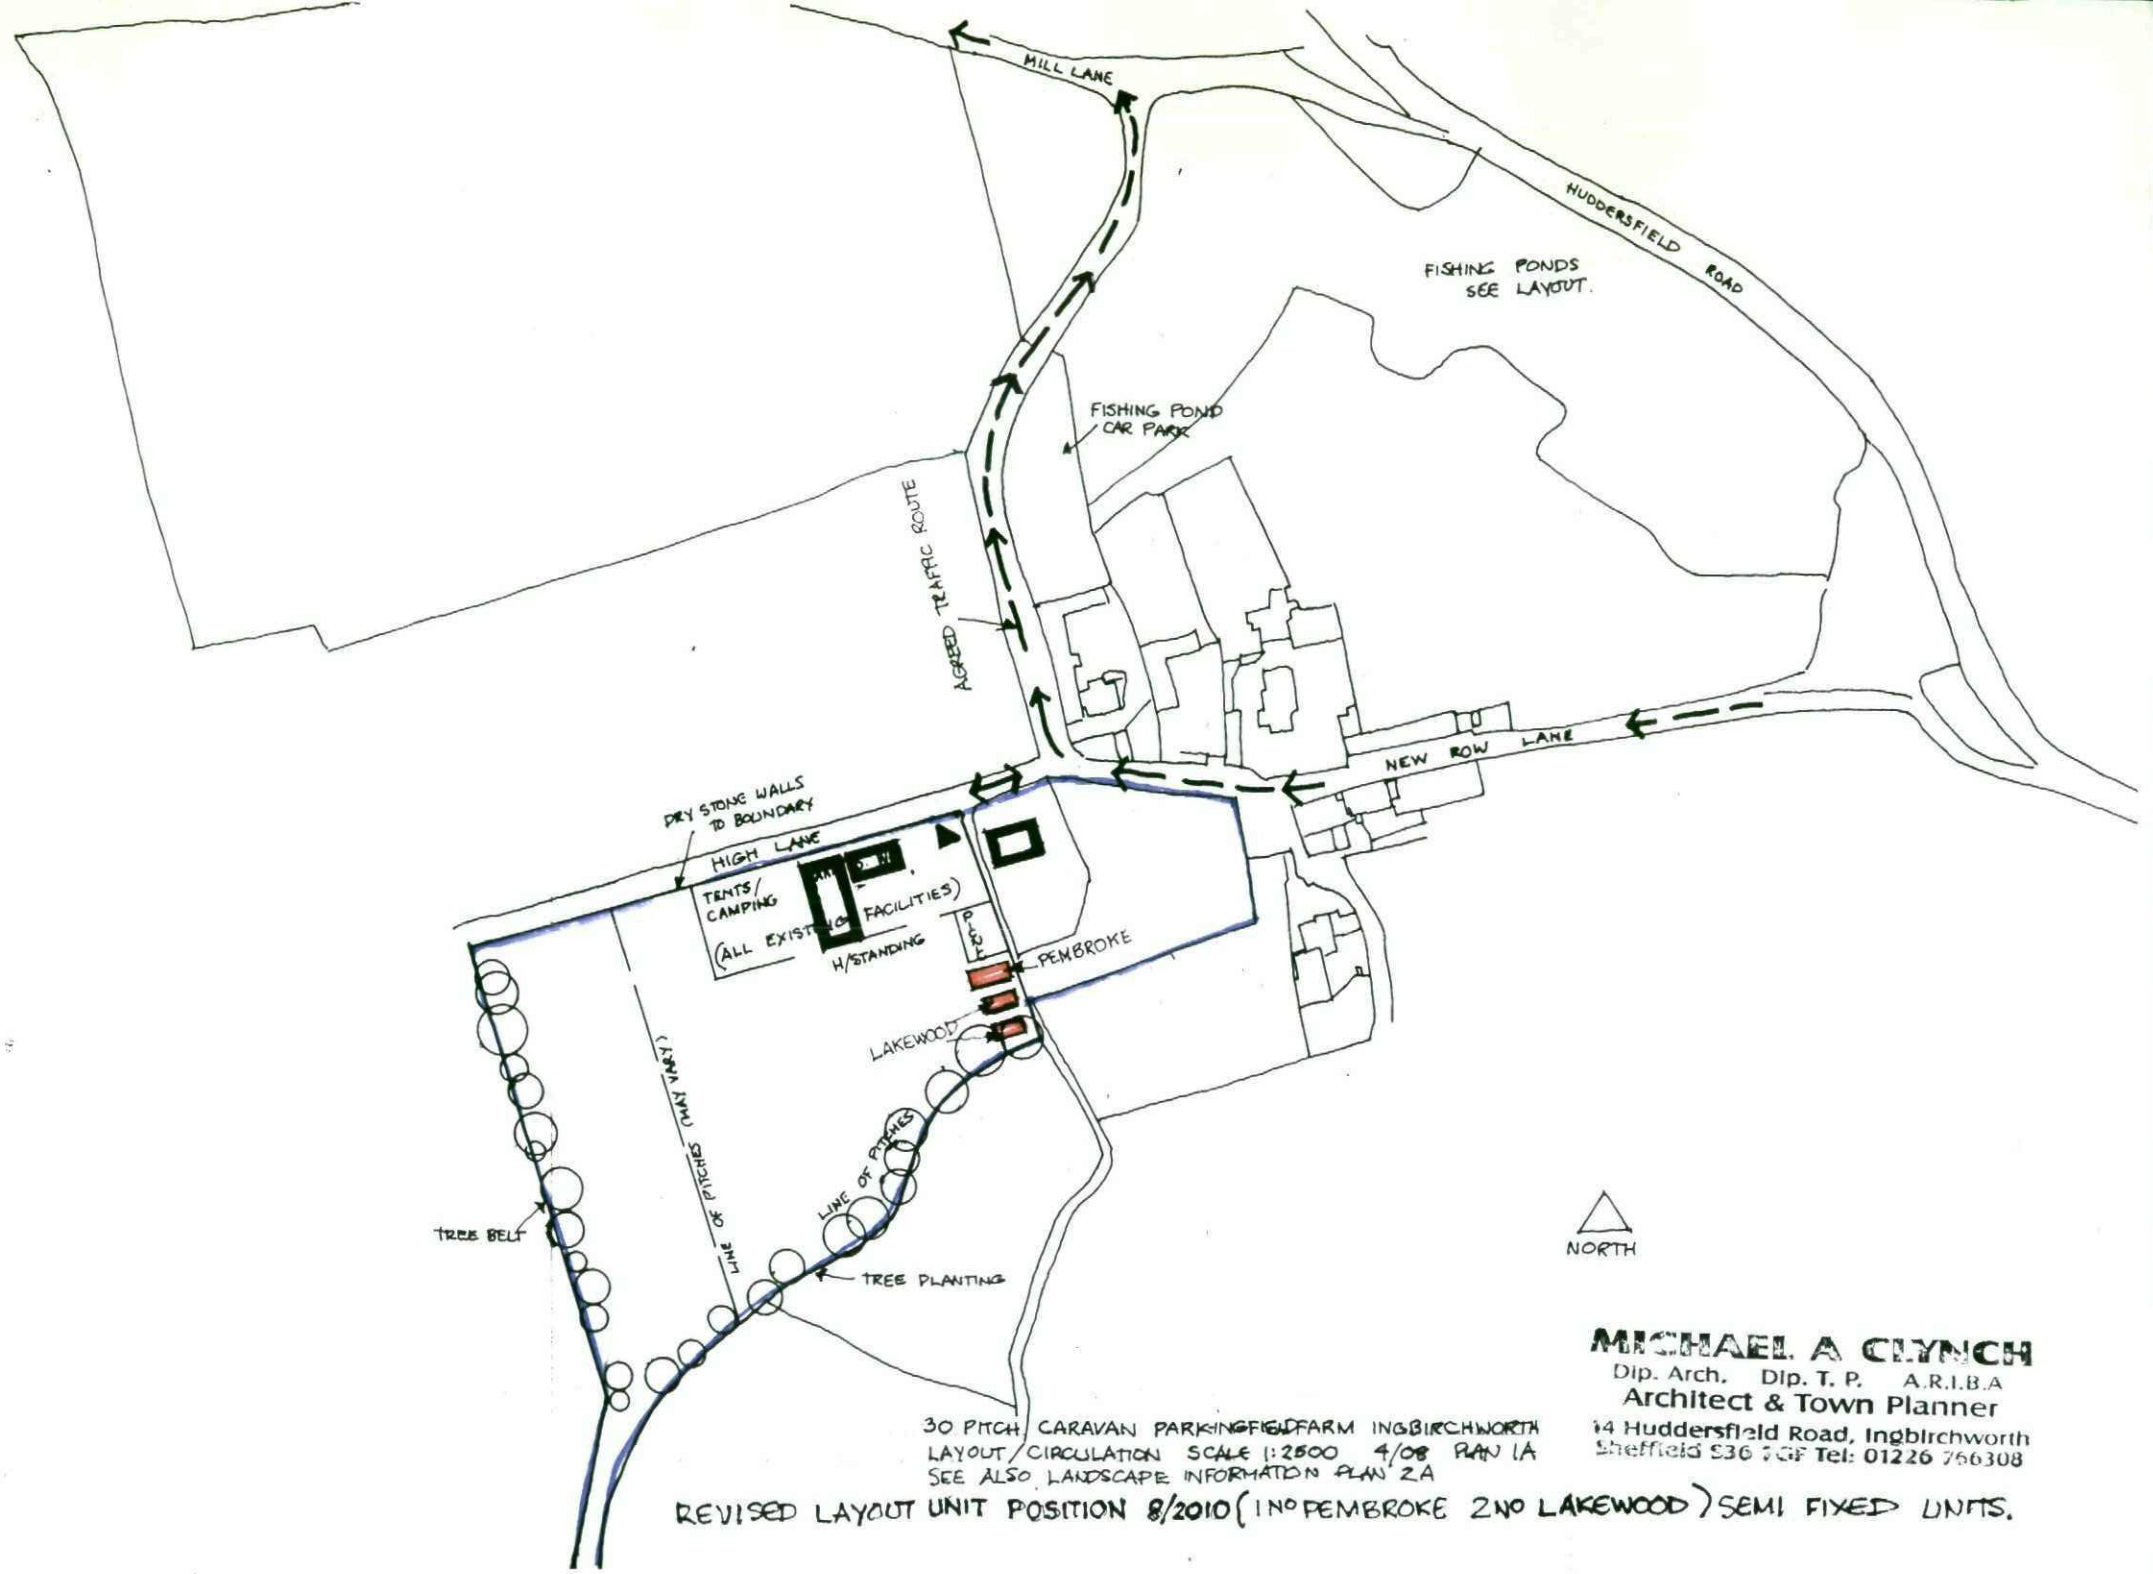


30 PITCH CARAVAN PARKING FIELD FARM INGBIRCHWORTH
LAYOUT/CIRCULATION SCALE 1:2500 4/08 PLAN 1A
SEE ALSO LANDSCAPE INFORMATION PLAN 2A

REVISED LAYOUT UNIT POSITION 8/2010 (1 NO PEMBROKE 2 NO LAKEWOOD) SEMI FIXED UNITS.

MICHAEL A CLYNCH
Dip. Arch. Dip. T. P. A.R.I.B.A
Architect & Town Planner
14 Huddersfield Road, Ingbirchworth
Sheffield S36 7GF Tel: 01226 766308