

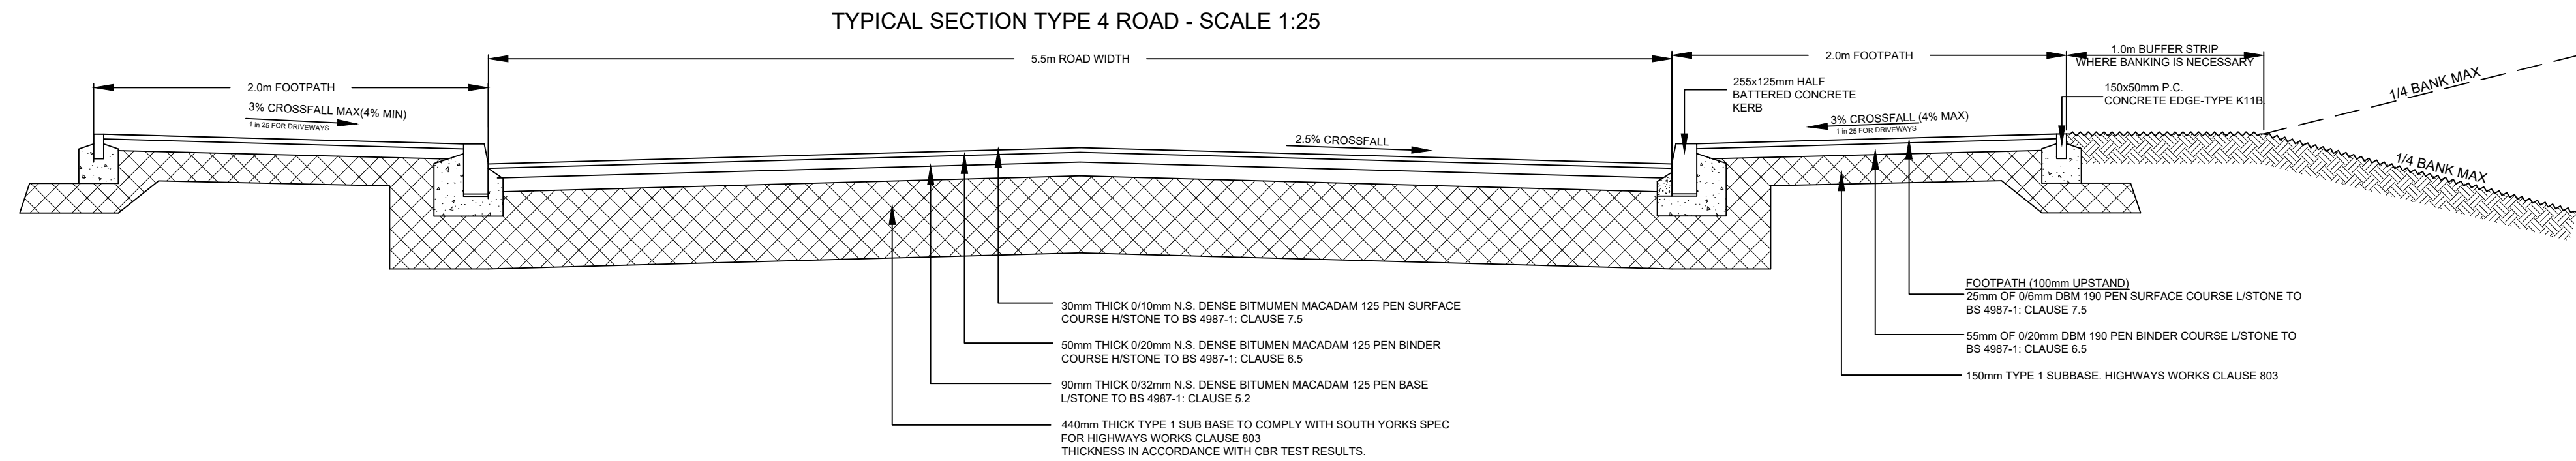
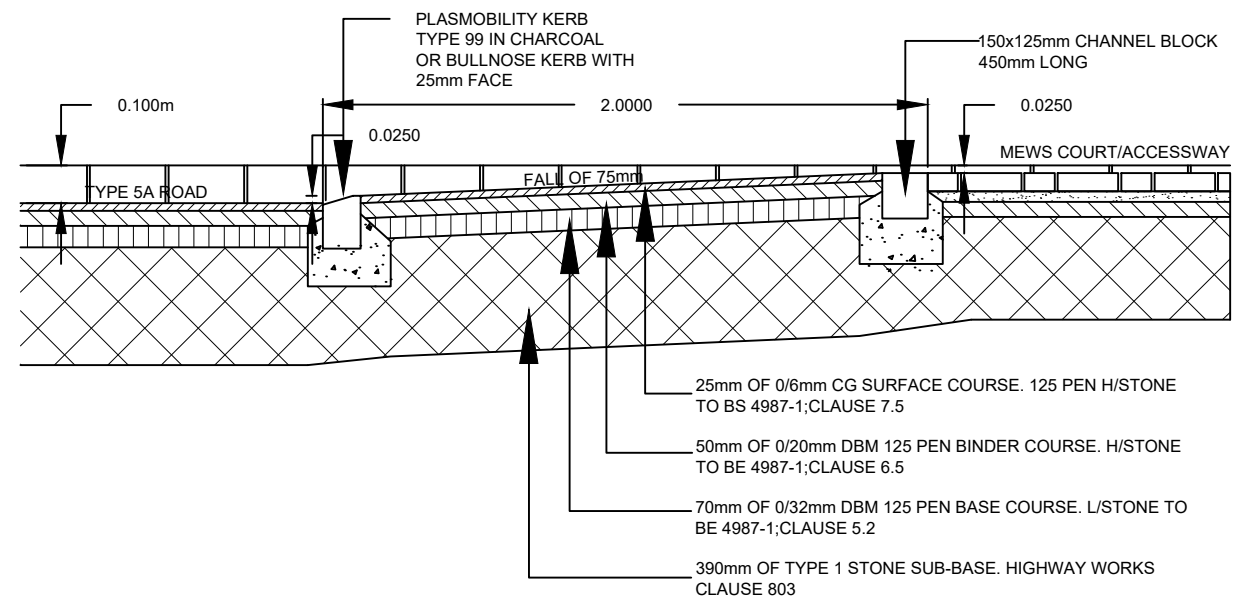
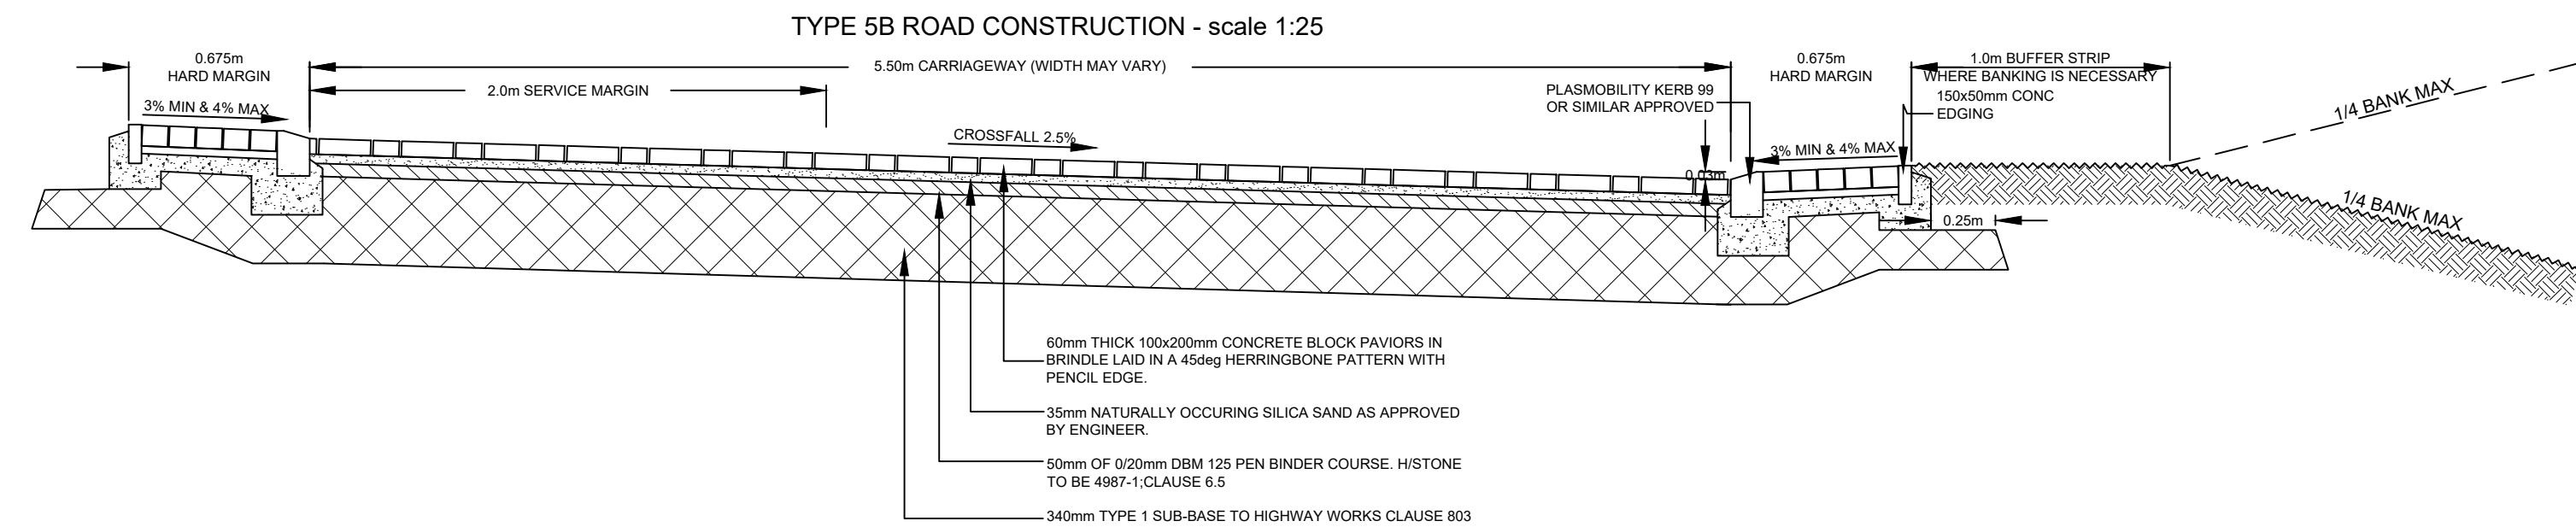
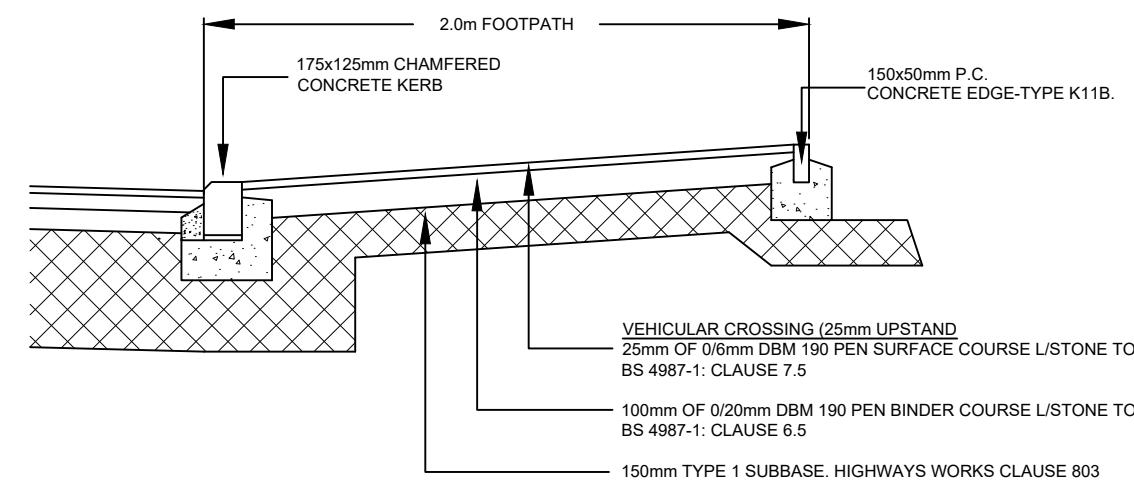
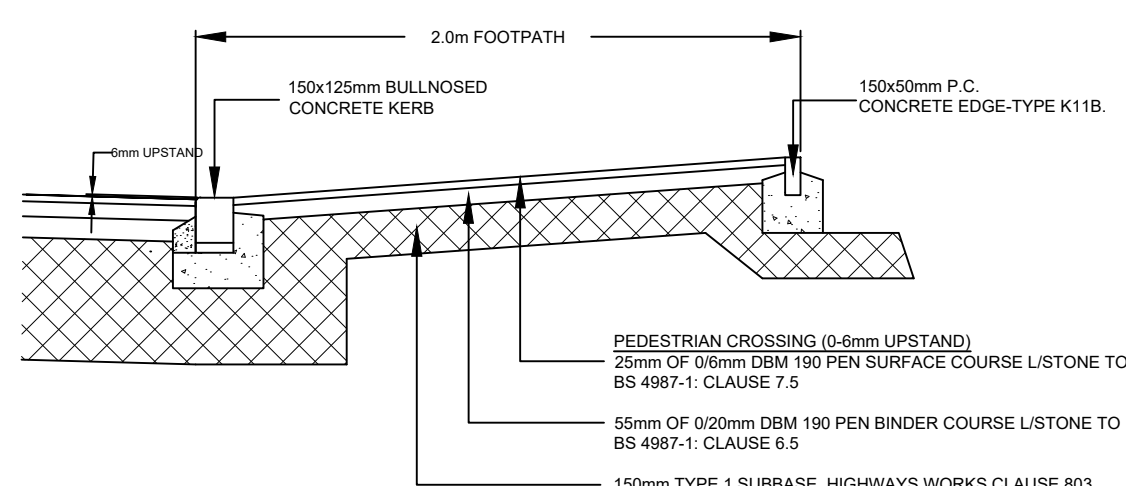
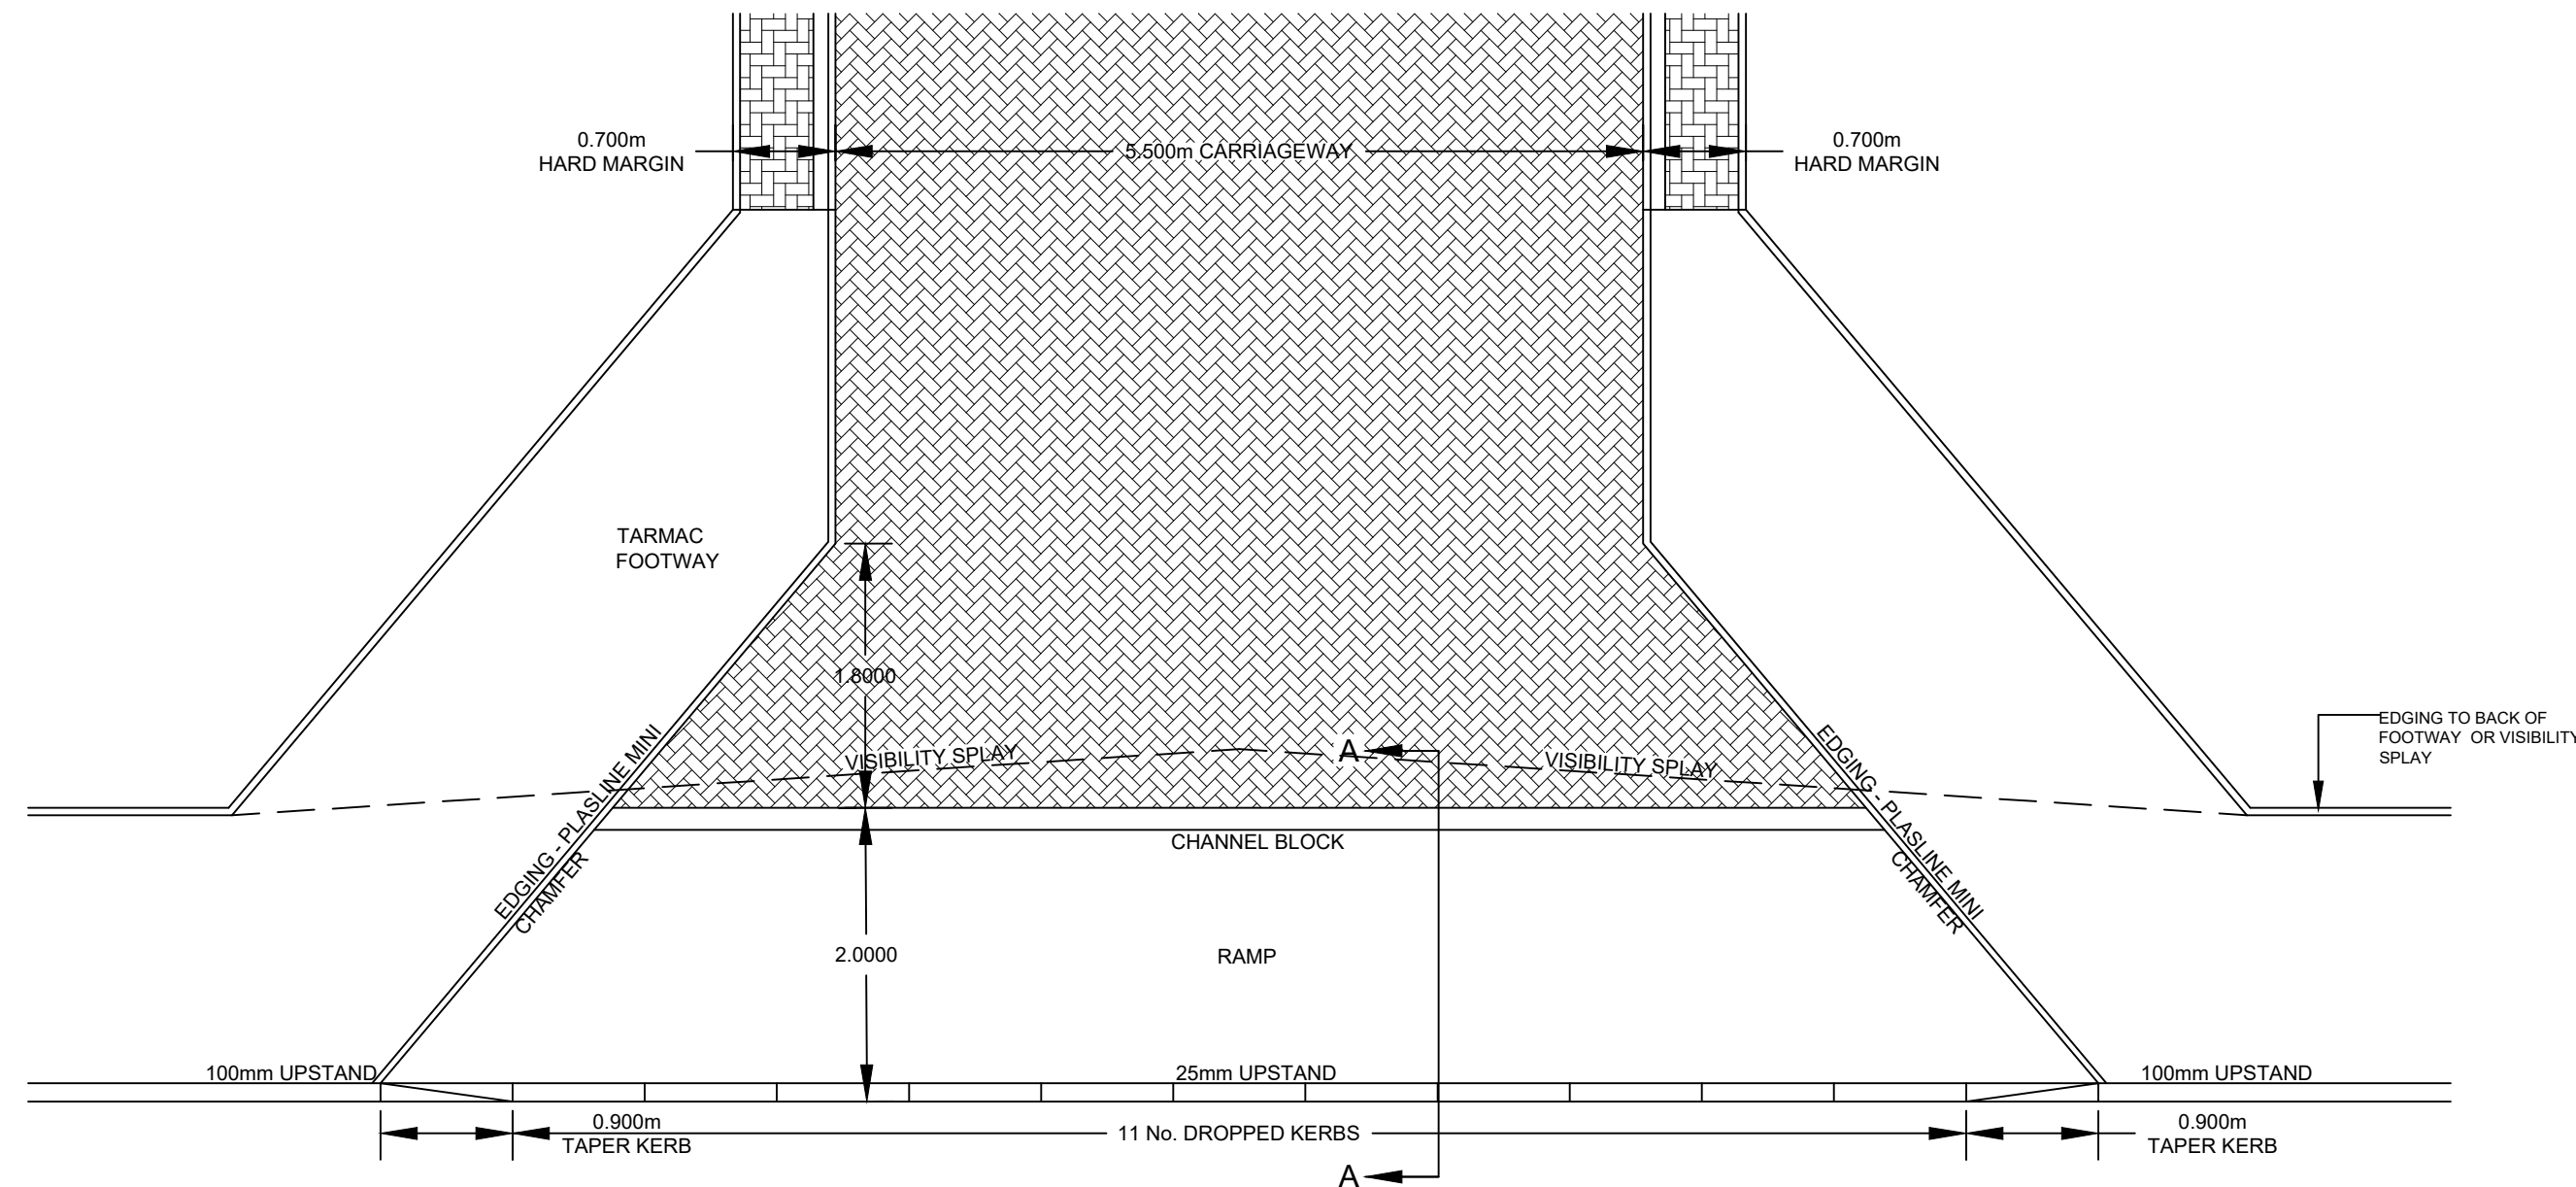
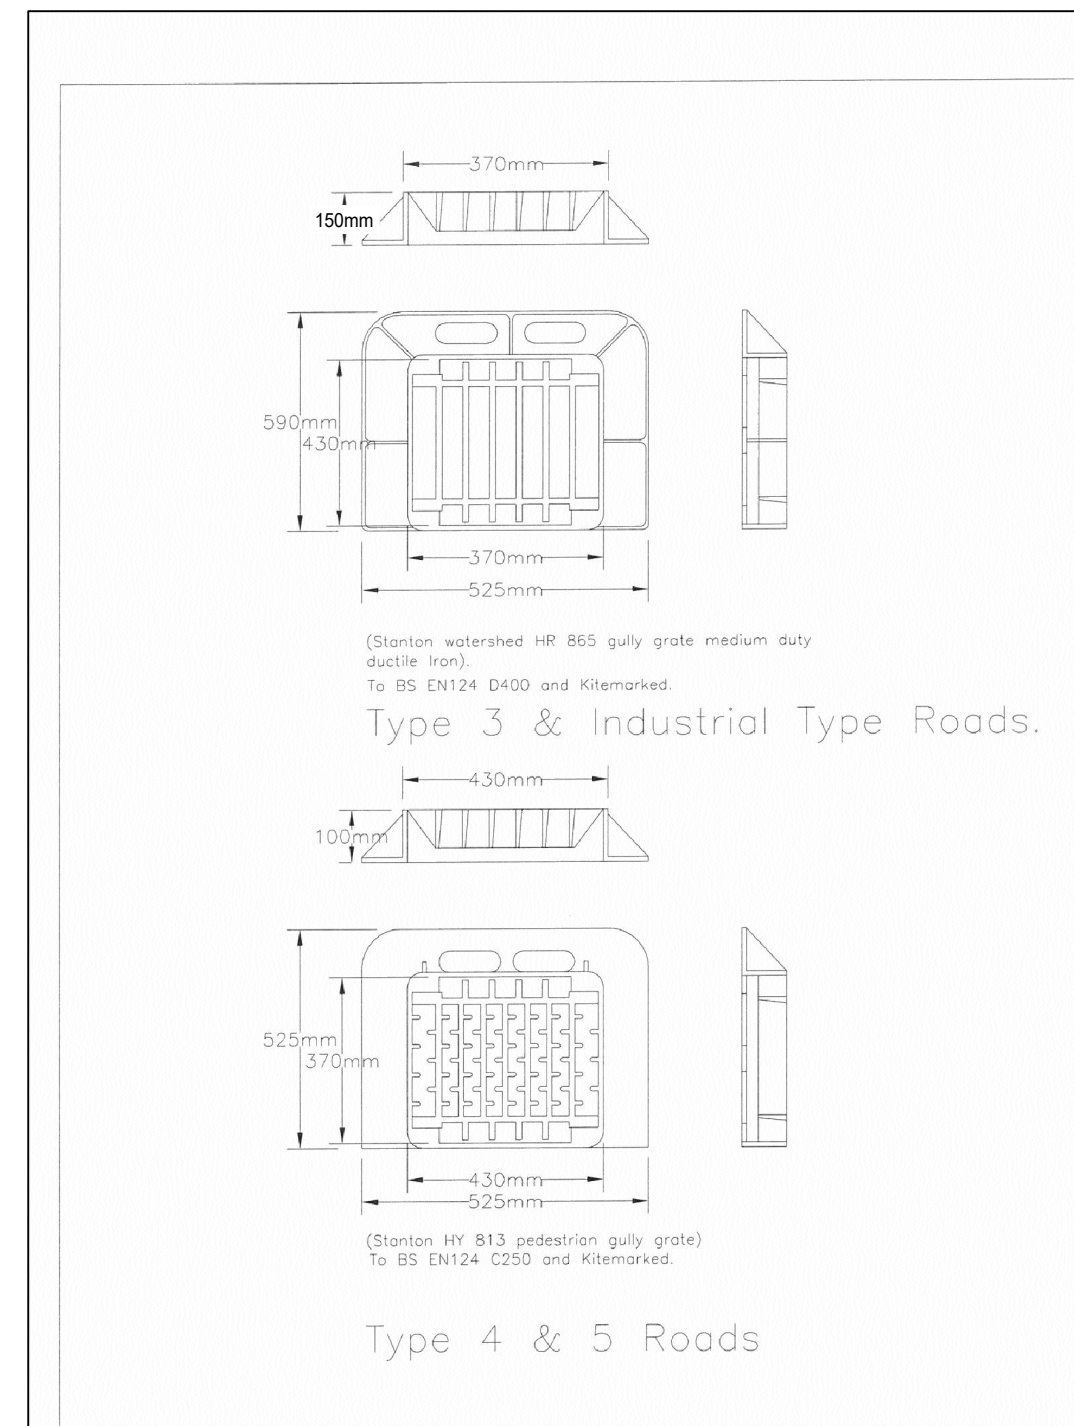
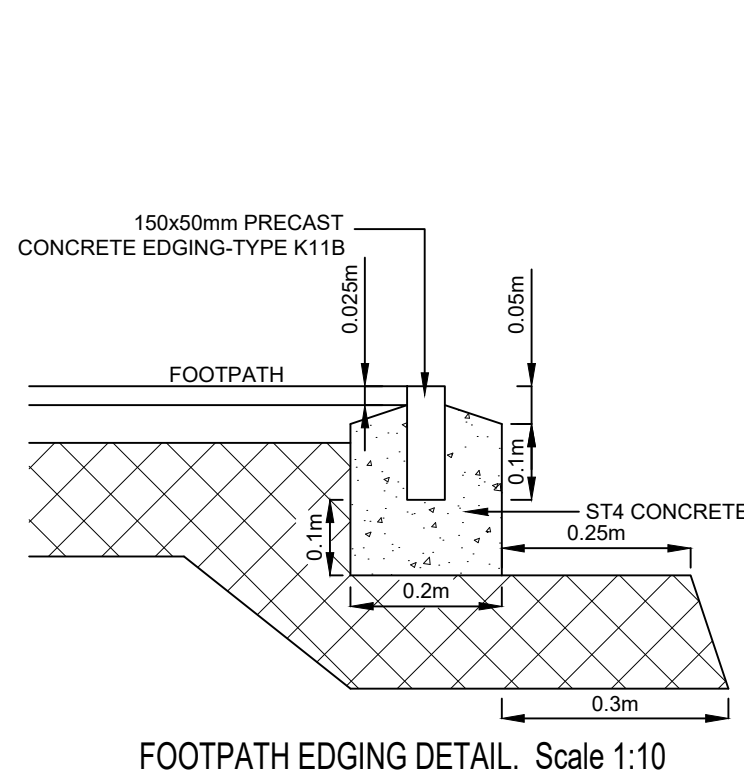
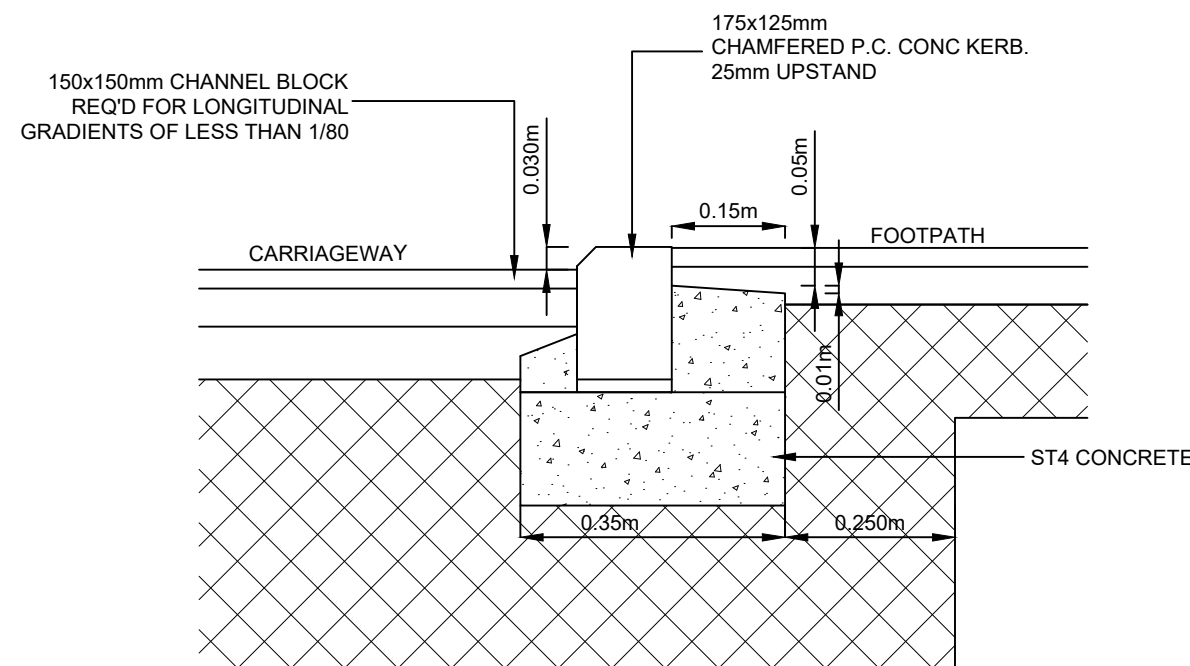
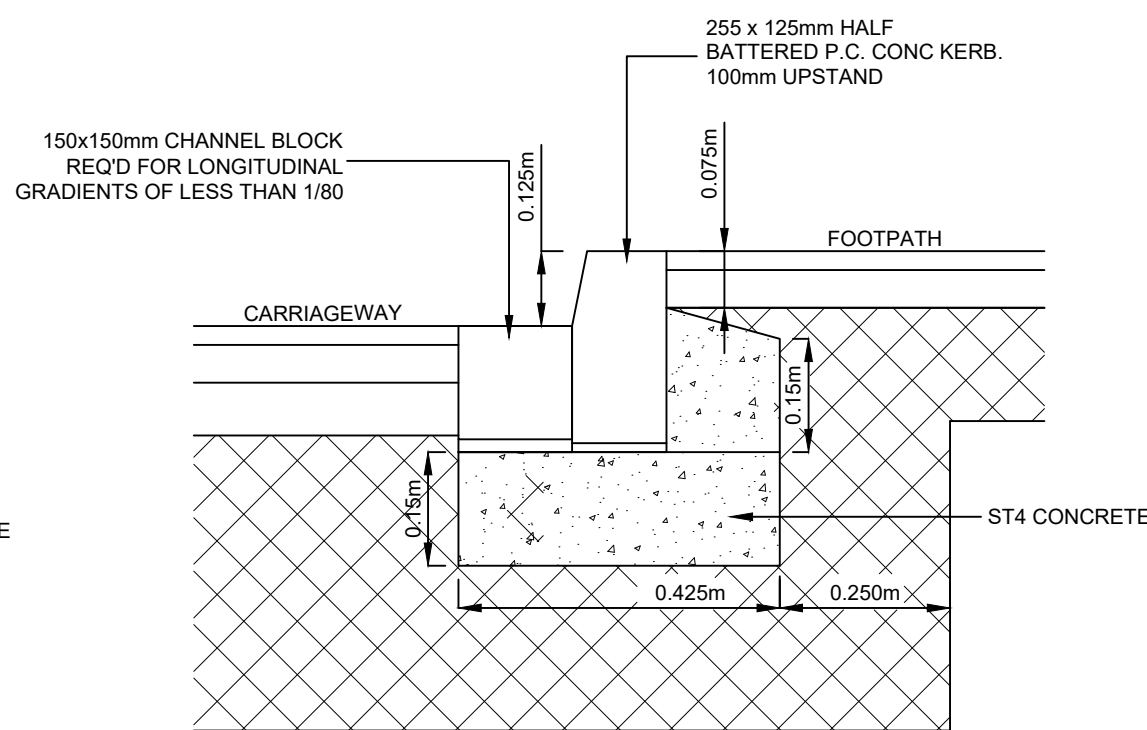
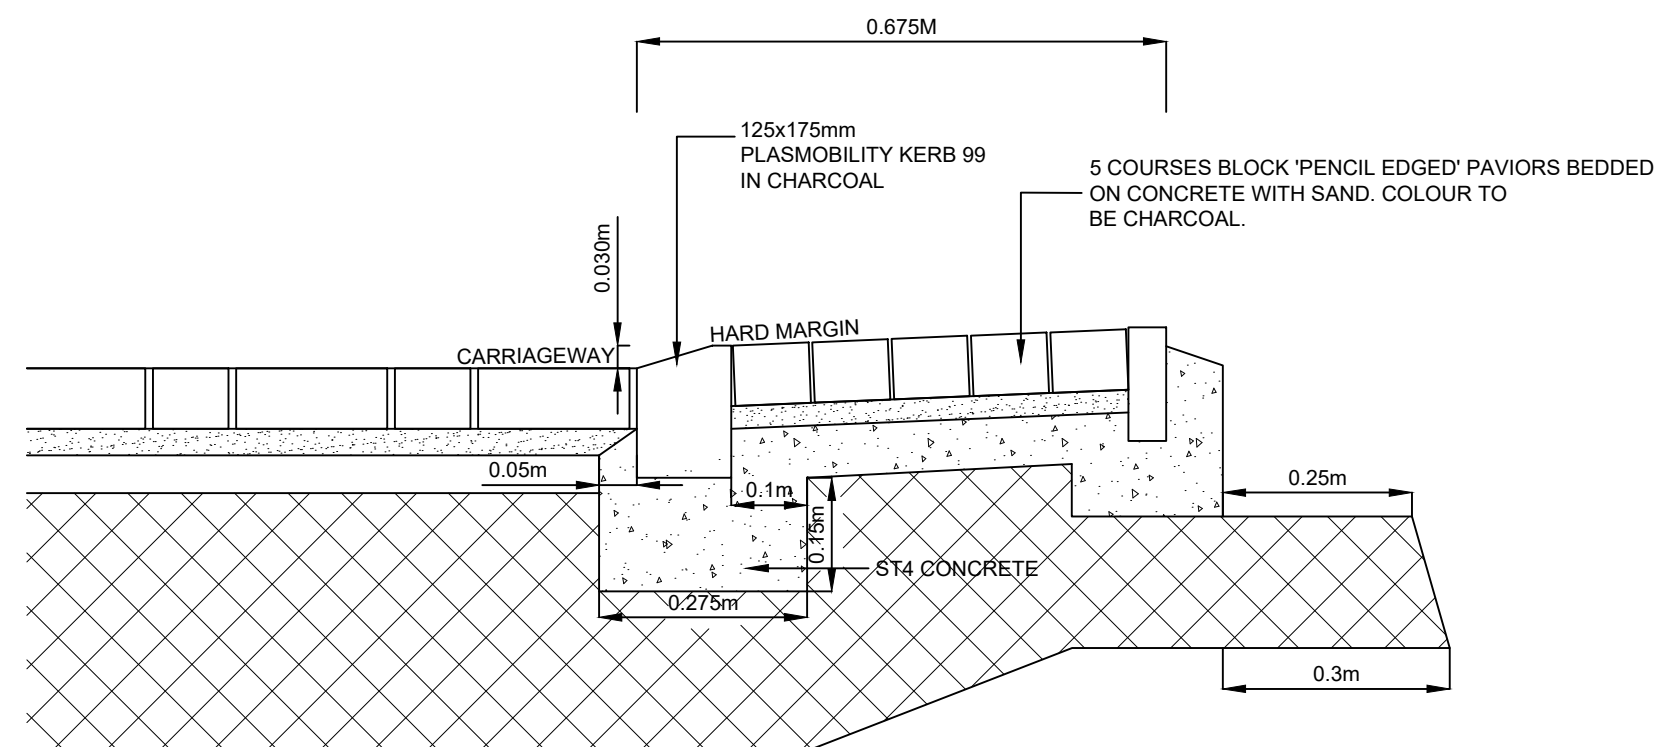


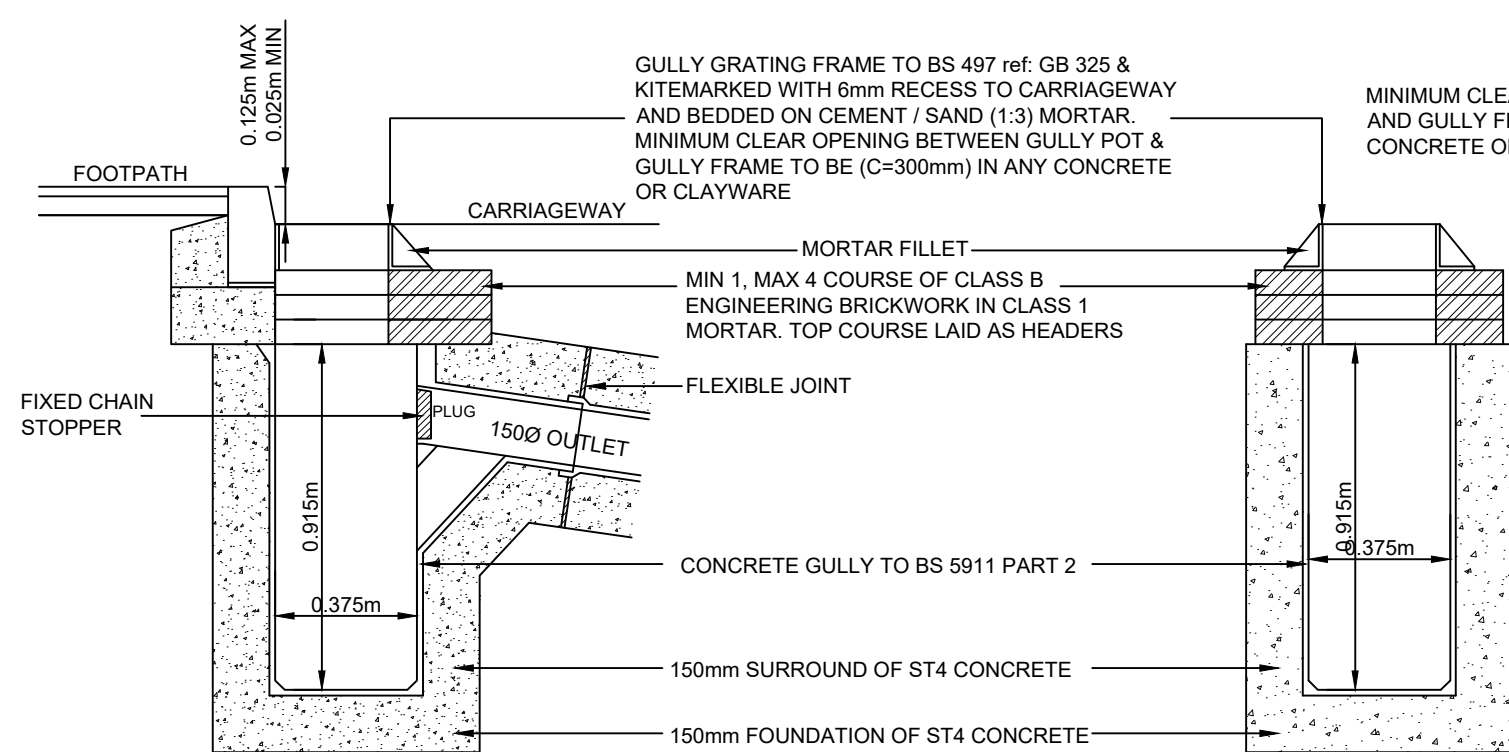

GULLY GRATE & FRAME TO BMBC HIGHWAY SPEC DETAIL 13/18

Not to scale

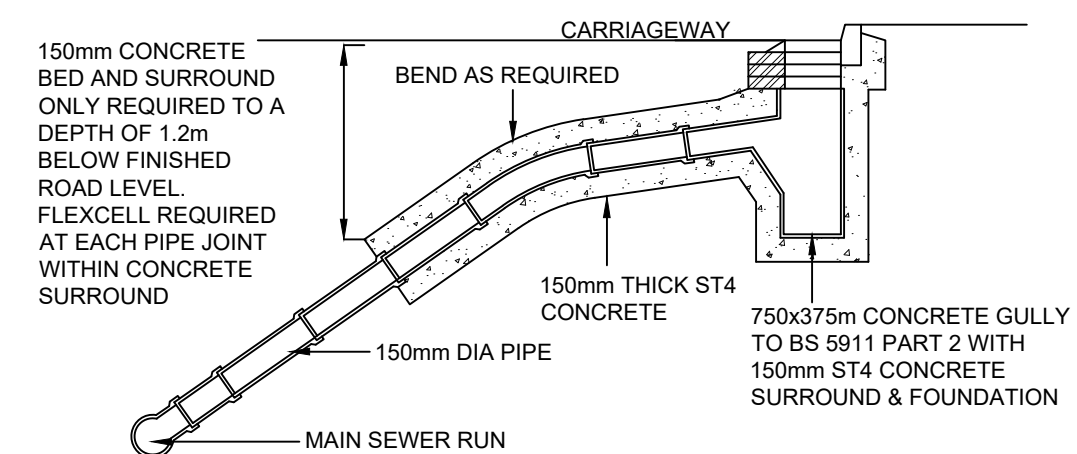

Haigh Huddleston & Associates

Civil Structural Engineering Consultants

Firth Buildings, 99 - 101 Leeds Rd, Dewsbury, WF12 7BU t 01924 464342 f 01924 450662

e trevor.haigh@haighhuddleston.co.uk

Client
SAUL CONSTRUCTION

Project
HALL GARDENS, BRISLEY - PHASE 2

Detail
ROAD CONSTRUCTION DETAILS - SHEET 1

Dwg No.
E18/7318/09/01

Date
Apr'21

Scale
as shown@A1

Dwg No.
E18/7318/09/01