
SITE LAYOUT SCALE 1 : 1000

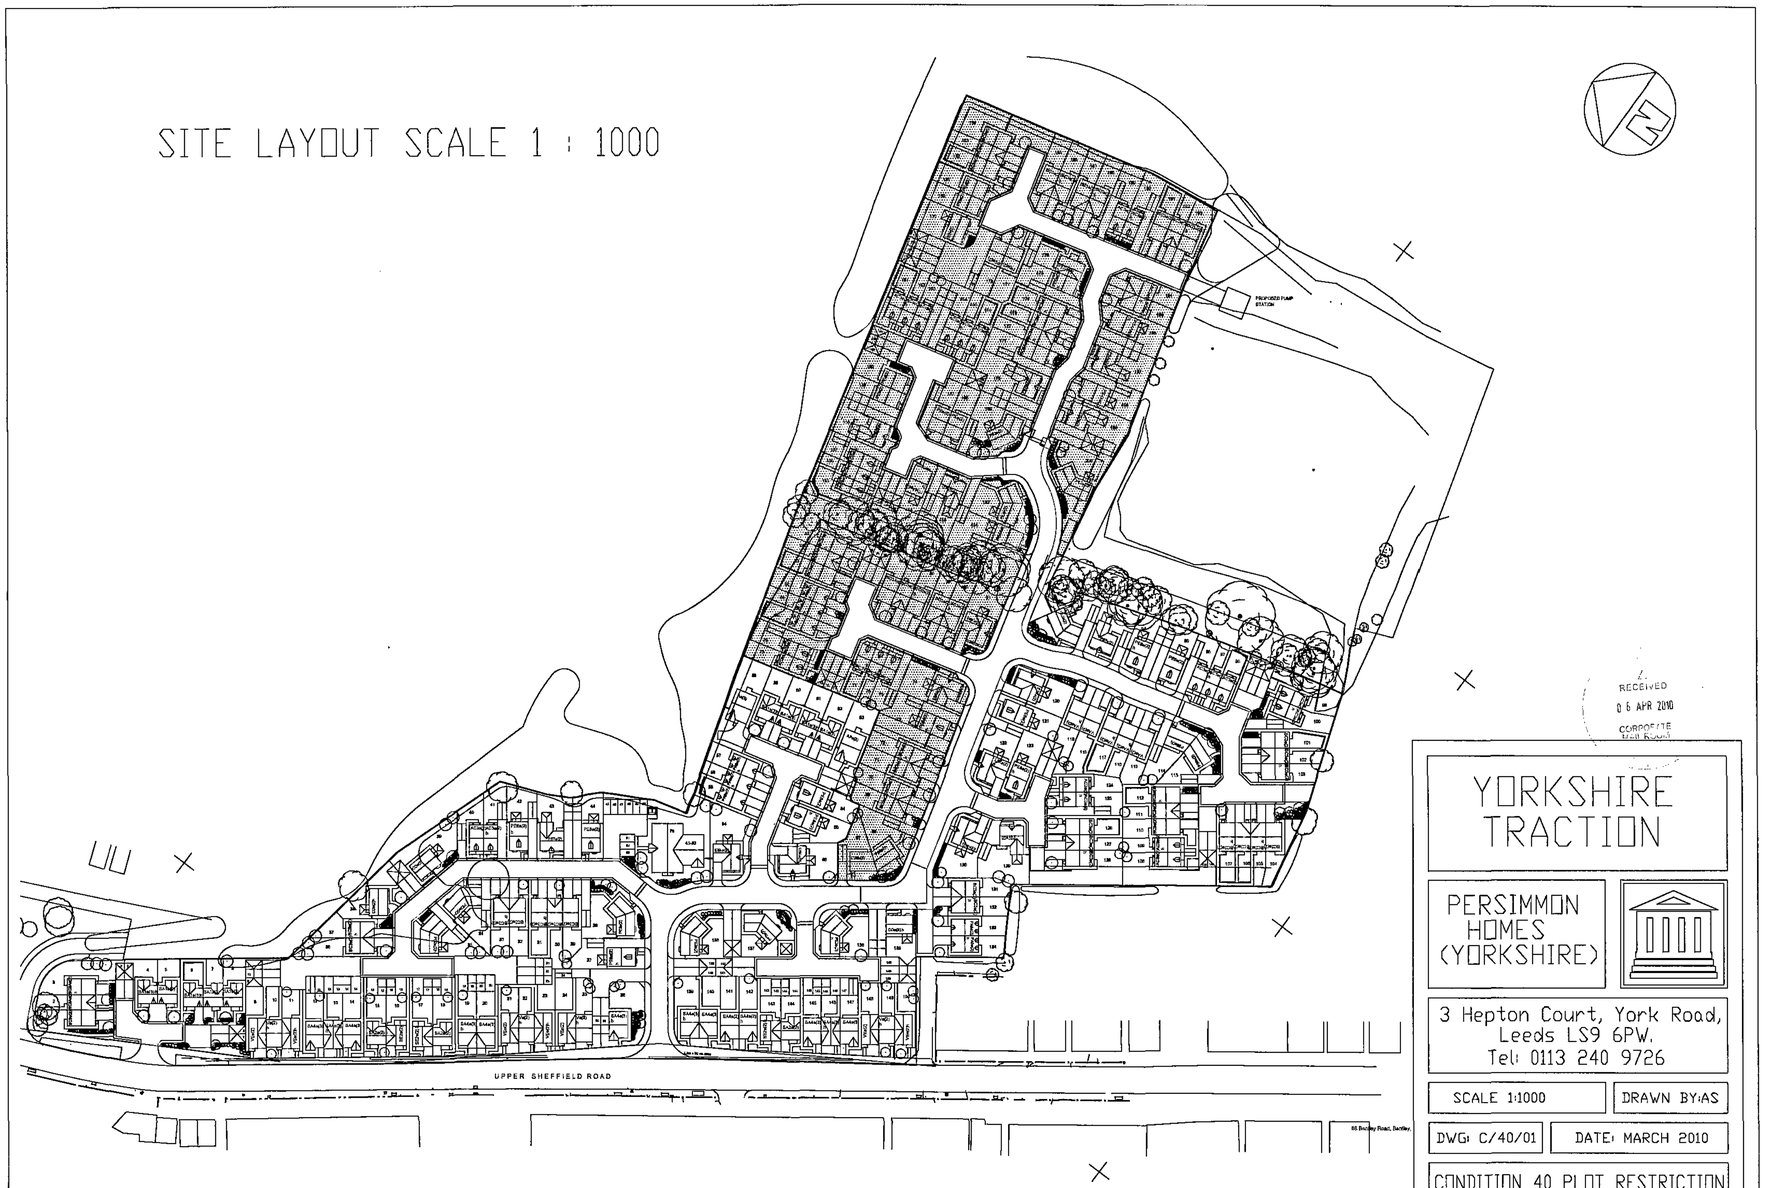

RECEIVED
06 APR 2010
CORPORATE

YORKSHIRE TRACTION

PERSIMMON HOMES (YORKSHIRE)

3 Hepton Court, York Road,
Leeds LS9 6PW.
Tel: 0113 240 9726

SCALE 1:1000	DRAWN BY:AS
DWG: C/40/01	DATE: MARCH 2010

CONDITION 40 PLOT RESTRICTION