
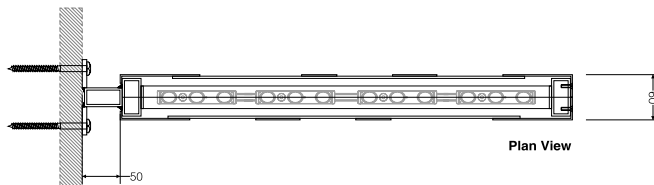
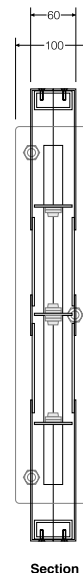


Revisions:		Description:
A	00/00/00	

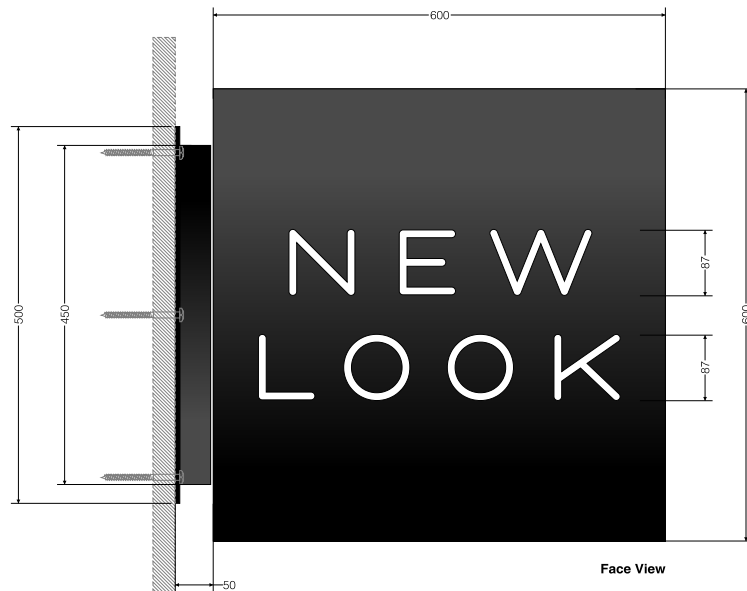

1no Double Sided Projecting Box

Framework

50 x 25 x 3mm aluminium RHS inner frame & projecting arm
100 x 500 x 6mm aluminium fixing plate
all powder coated satin black

Panels:

Stencil cut 600 x 600 x 30mm deep folded 2mm aluminium
powder coated satin black outside, white inside,
letter stencils backed 3mm LED acrylic.

Illumination:

Cool white 6500k Edgelight LED
mounted onto 3mm aluminium flat bars.



Harvey Combe Station Road Killingworth
Newcastle Upon Tyne NE12 6QQ
Tel (0191) 268 6394
www.harpersigns.co.uk
e-mail signs@harpersigns.co.uk

Client :
New Look Retailers.

Site :
New Look,
Barnsley Glass Works,
Barnsley.

Drawn by : *[Signature]*

Date: 24/02/22

Scale: 1:10 @ A5.

Drawing No.
Barnsley - 02

Rev

NOTE:
This drawing should not be scaled.
(Drawing is the property of Harper Signs Ltd & they reserve copyright.
It is issued on the understanding that it will not be copied, reproduced or disclosed
in whole or in part to any unauthorised party without written permission
from Harper Signs Ltd.