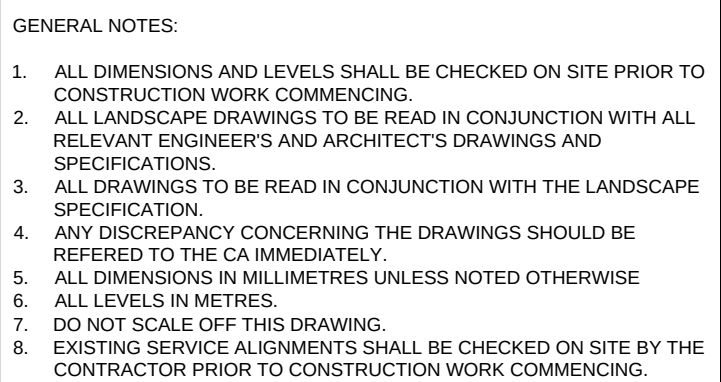




TREES								
Quarry	Name	Common name	Height (m)	Girth (cm)	Clear Stem (m)	Form	Root condition	Support
3	<i>Betula pendula</i>	Silver Birch	4.25-6.0	14-16	1.75-2.0	EHS	RB	Double staked
1	<i>Prunus avium</i>	Wild Cherry	4.25-6.0	14-16	1.75-2.0	EHS	RB	Double staked
3	<i>Sorbus aucuparia</i>	Rowan	4.25-6.0	14-16	1.75-2.0	EHS	RB	Double staked

Quantity	Name	Common name	Height (m)	Form	Root condition	Spacing	Mx (%)
45	<i>Betula pendula</i>	Silver Birch	1.2-1.8m	Feather	BR	1.5m centres	5
45	<i>Corylus avellana</i>	Hazel	45-60cm	Transplant	BR	1.5m centres	5
180	<i>Cotoneaster monogyna</i>	Heathorn	40-60cm	Transplant	BR	1.5m centres	20
90	<i>Fagus sylvatica</i>	Beech	45-60cm	Transplant	BR	1.5m centres	10
45	<i>Ilex aquifolium</i>	Holly	30-40cm	Transplant	C	1.5m centres	5
180	<i>Pinus spiroea</i>	Blackthorn	40-60cm	Transplant	BR	1.5m centres	20
90	<i>Quercus petraea</i>	Sessile Oak	40-60cm	Transplant	BR	1.5m centres	10
135	<i>Rosa canina</i>	Dog Rose	40-60cm	Transplant	BR	1.5m centres	15
45	<i>Salix caprea</i>	Cow Willow	40-60cm	Feather	BR	1.5m centres	5
45	<i>Viburnum opulus</i>	Guelder Rose	40-60cm	Transplant	BR	1.5m centres	5

All work and materials shall be in accordance with current British Standards.

Remove general builder's rubble and rubbish from the areas to be planted. Such materials to be collected and taken to contractors tip or disposed of offsite as directed.

- Planting Areas shall be stripped and treated with a translocated herbicide prior to planting; allow 2 weeks prior to planting...
- All transplants and feathers to be pit planted into existing soil areas all weeds, stones and other debris arising from this work are to be collected and removed from site.
- Backfill with a mixture of approved 1 part peat free compost with 2 parts excavated topsoil and approved slow release fertilizer (Sierra-blen formula or similar approved).
- Transplants and feathers to be planted in locations and densities shown on this drawing and adjacent schedule.
- Feathered trees to be affixed to single stake driven into ground at 45degrees adjustable reinforced rubber ties with solid rubber spacers, positioned at an approved point suitable to the height of the tree.
- All trees and native screen planting to be protected using 600mm spiral or tree guards.

- a. Tree or transplant to be planted in pit to a depth and orientation related to the original growing position in the nursery and backfilled with the excavated topsoil mixed with 95l approved tree and shrub planting compost.
- b. Trees to be tied to the supporting stakes with adjustable reinforced rubber ties with solid rubber spacers, positioned at an approved point suitable to the height of the tree.
- c. All trees and native screen planting to be protected by 600mm spiral or tree guards.

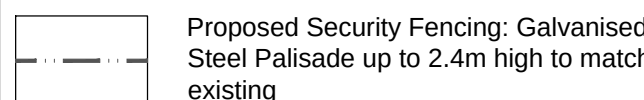
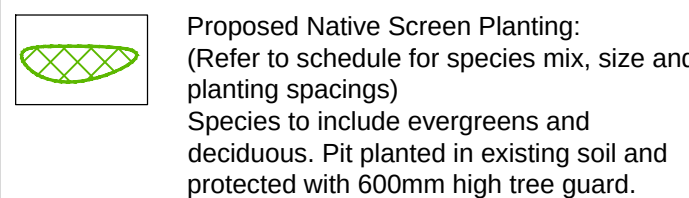
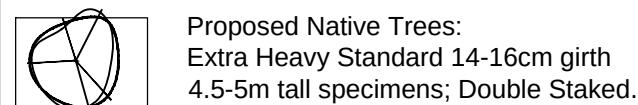
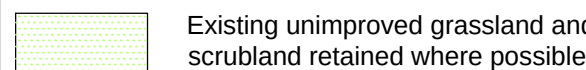
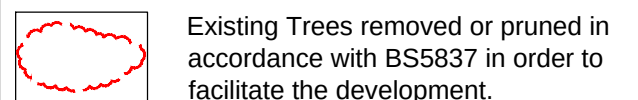
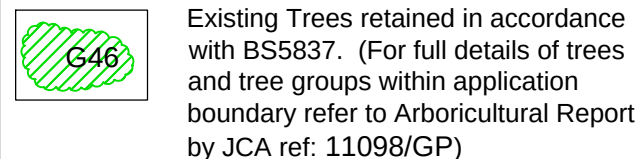
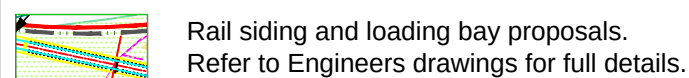
- a. Immediately after planting all plants will be watered; contractor to water all planting to ensure healthy establishment
- b. All arisings to be spread on site and any rubbish or debris removed from site.

General

a. The contractor shall be responsible for the maintenance of the planting for a minimum of 12 months following the completion of the works and will be responsible for any defects due to faulty materials, including plant failures or workmanship during this time.

b. The contractor shall maintain the planting stations in a weed free state and ensure tree guards are kept clear of weeds and grasses. Maintenance work is to be carried out at LA approved intervals and in suitable weather conditions.

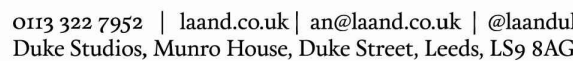
a. Any trees, shrubs and grass found to be defective or missing for any reason before practical completion, or within the defects liability period (12 months from Practical Completion) shall be replaced by the contractor entirely at their own expense.

 Application Boundary

01	21/05/2013	Client comments	AN	AN
00	20/05/2013	Issued for comment	AN	AN
REV	DATE	DESCRIPTION	DRWN	APPD

DRAWING STATUS

PLANNING



CLIENT
Hargreaves (UK) Services Ltd.

PROJECT
Monckton Coke Works Rail Siding
Planning Application

TITLE

Planting Proposals

SCALE: 1:1250 @ A1	DRAWN BY & DATE: AN 20/05/2013	APPROVED BY & DATE AN 20/05/2013
DRAWING NUMBER: 13-07-LA-02		REVISION: 01