
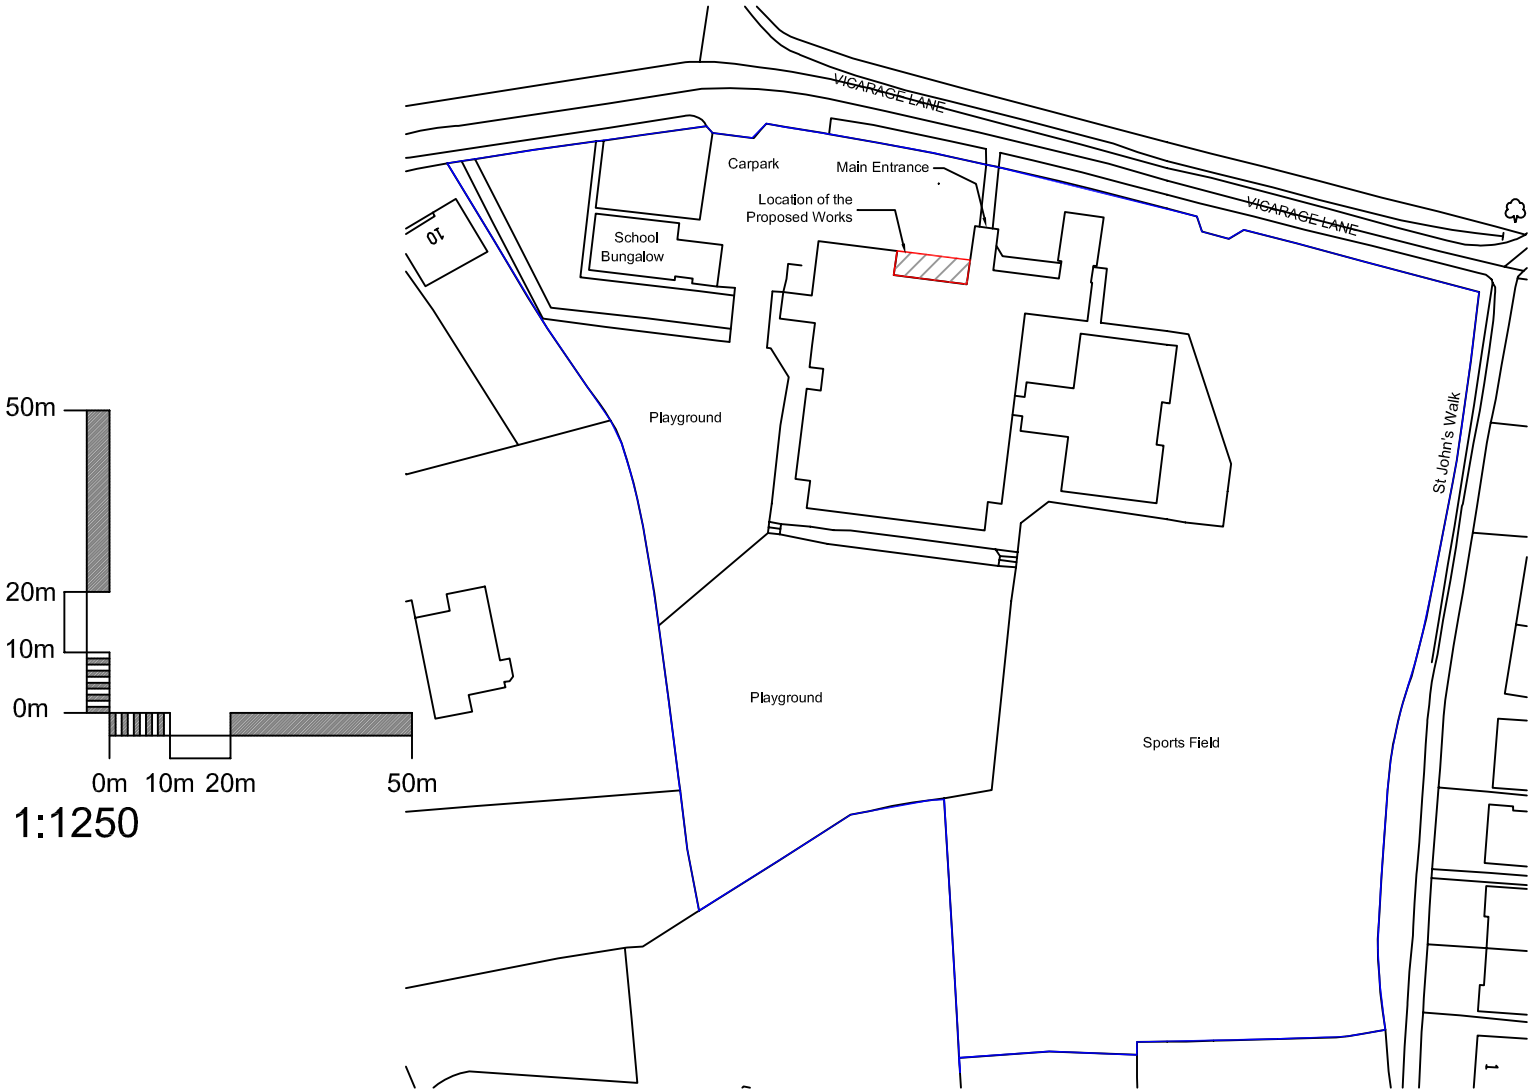


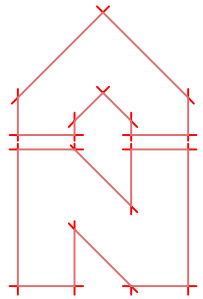

rev	description	date	dr by	ap by
original by				
DPF		01.06.09		SDB

Aedas

Building Consultancy

Aedas Building Consultancy Ltd
Norwich Union House
High Street
Huddersfield HD1 2LF
United Kingdom

T +44(0)1484 537411
F +44(0)1484 530332
E huddersfield@aedas.com
aedas.com

client
The School Governors
% Royston St John The Baptist CE Primary School

project
Proposed New Single Storey Flat Roofed Infill Extension To The Main Hall

drawing
Location Plan

project number	scale	
2009.00002.020	1:1250	A4 @ A3

drawing number	rev	issue status
001	/	Planning

This drawing is to be read in conjunction with all related drawings. All dimensions must be checked and verified on site before commencing any work or producing shop drawings. The originator should be notified immediately of any discrepancy.
This drawing is copyright and remains the property of Aedas.

Royston St John The Baptist CE Primary School, Royston
Proposed Single Storey Extension