



PROPOSED GENERAL PURPOSE AGRICULTURAL BUILDING - MOUNT PLEASANT FARM, COOPER LANE, HOYLANDSWAINE S36 7JE
FOR MRS M. HATTERSLEY.

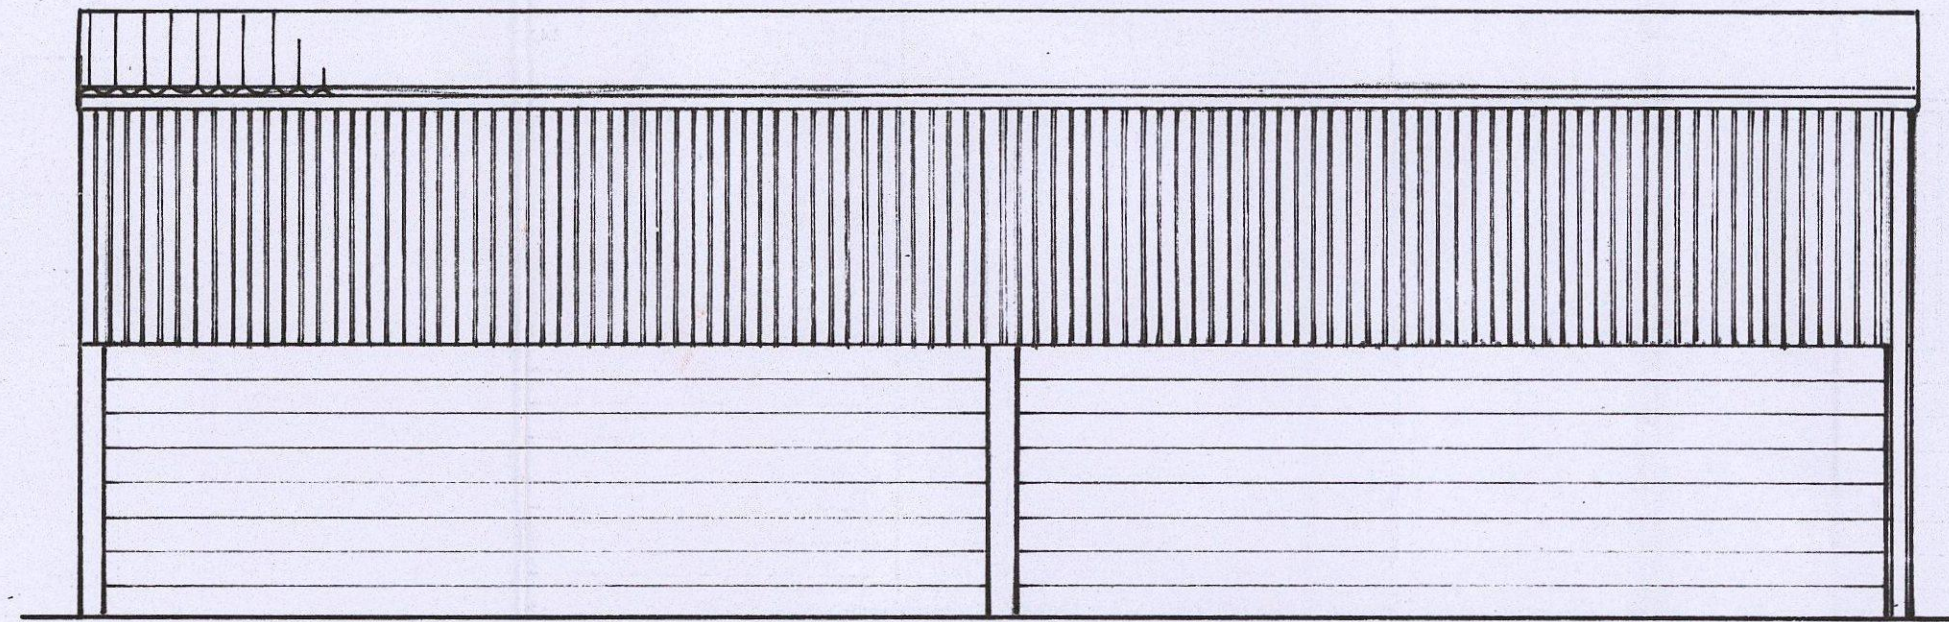


REAR ELEVATION




SIDE ELEVATION

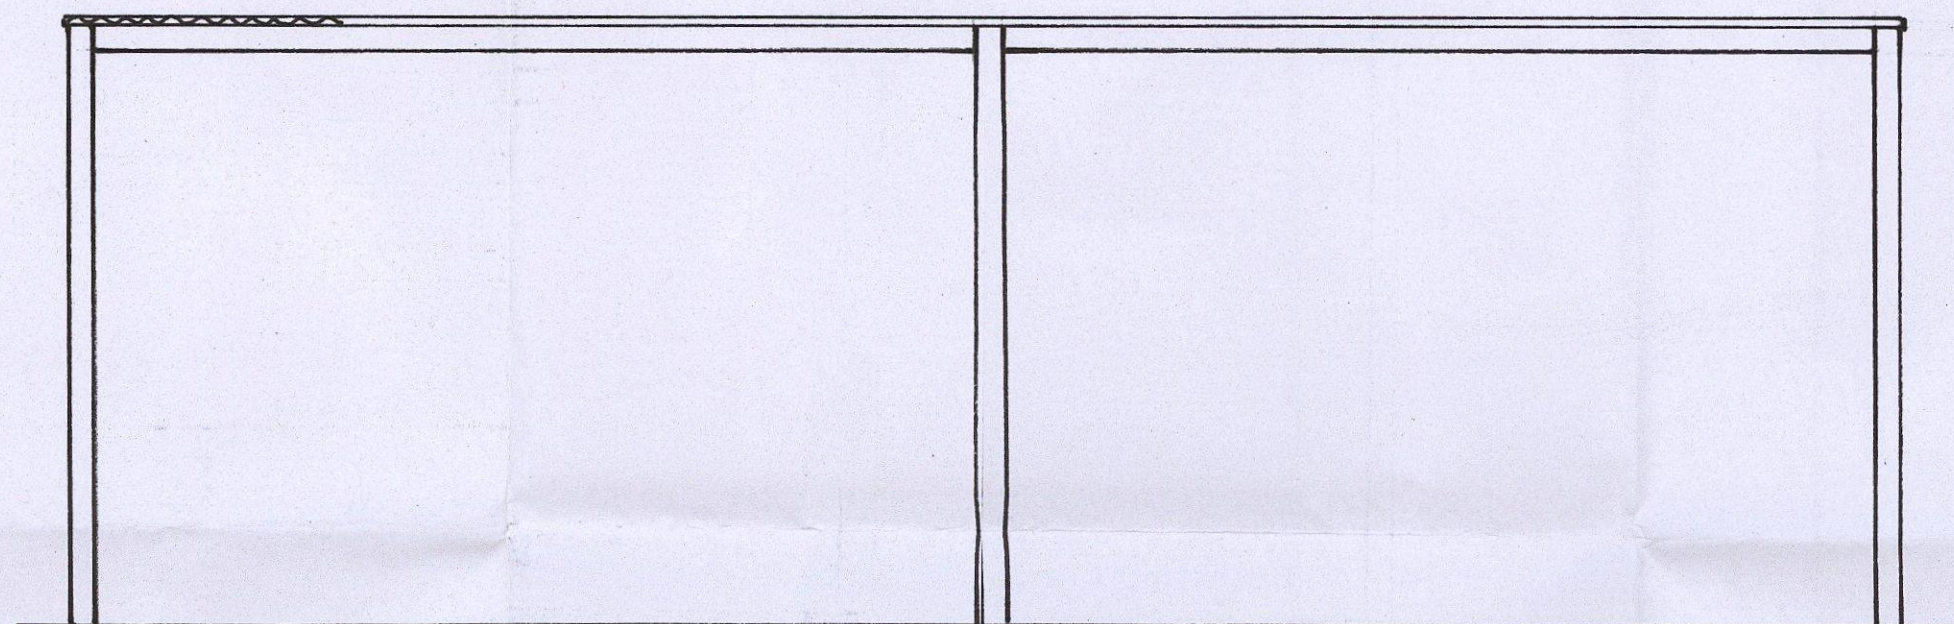


FRONT ELEVATION

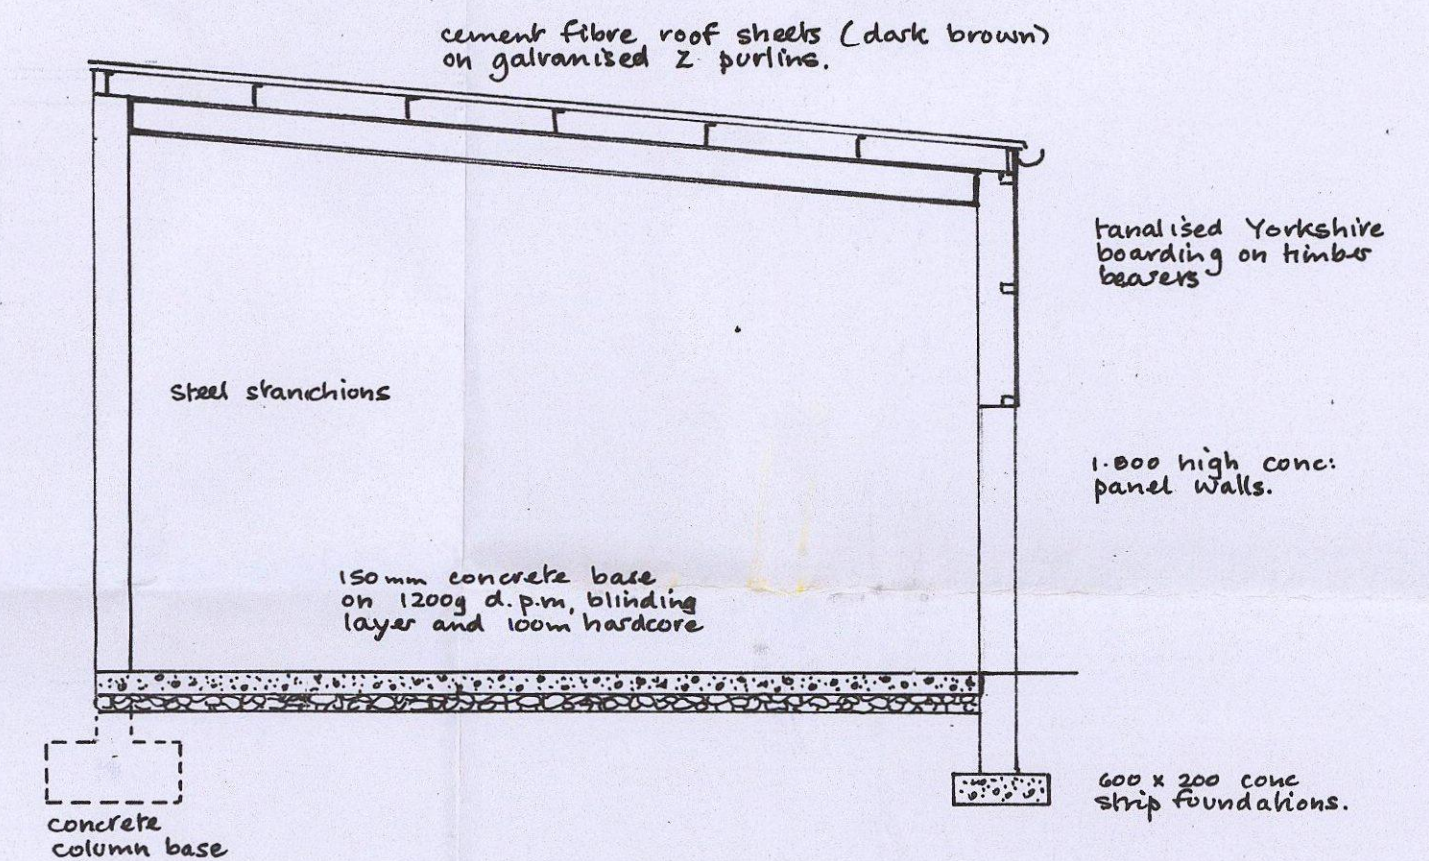

SECTION

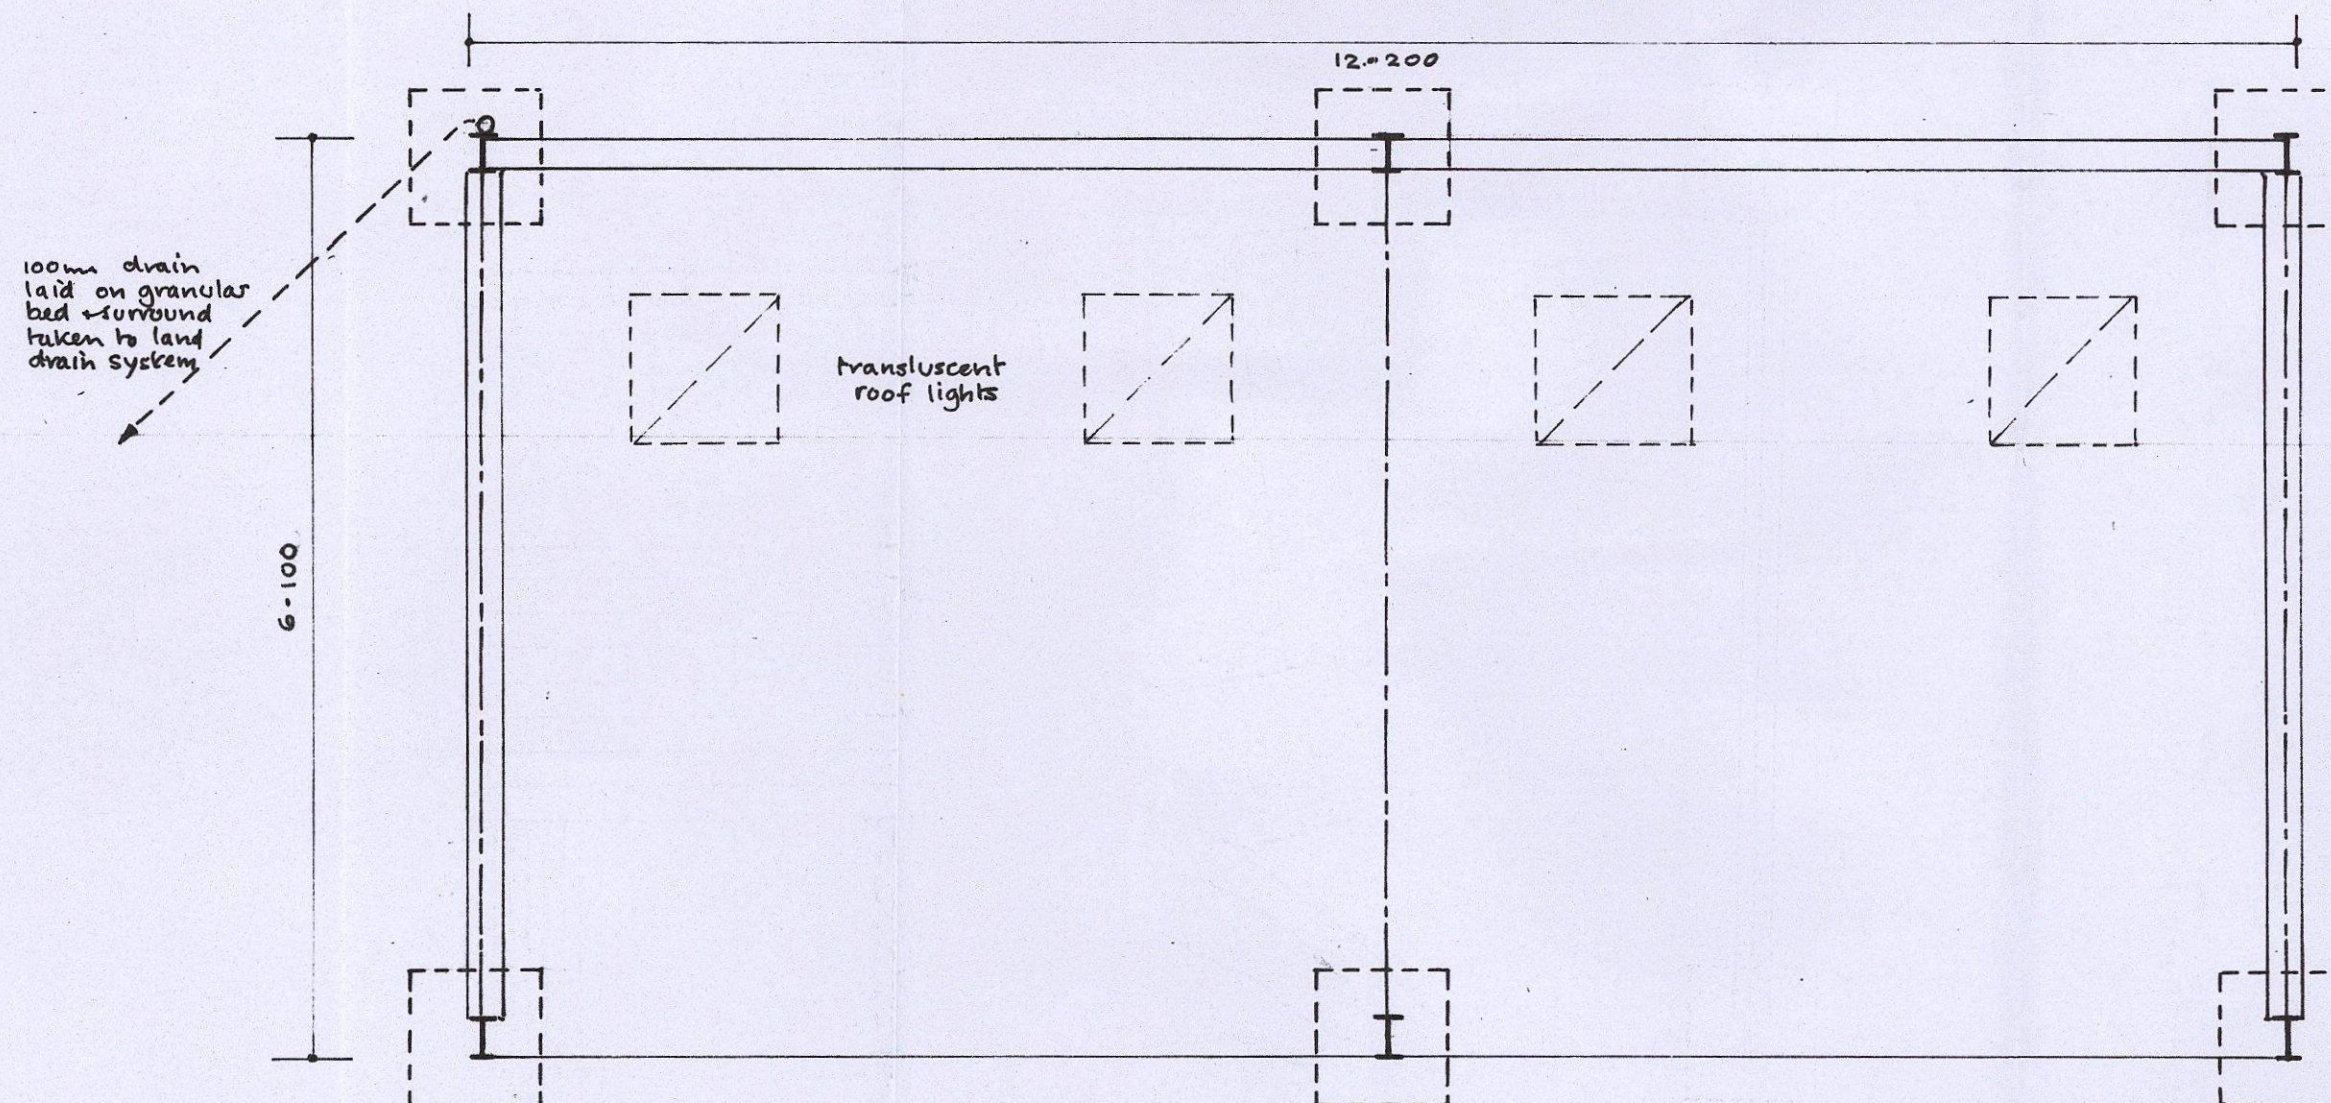

PLAN

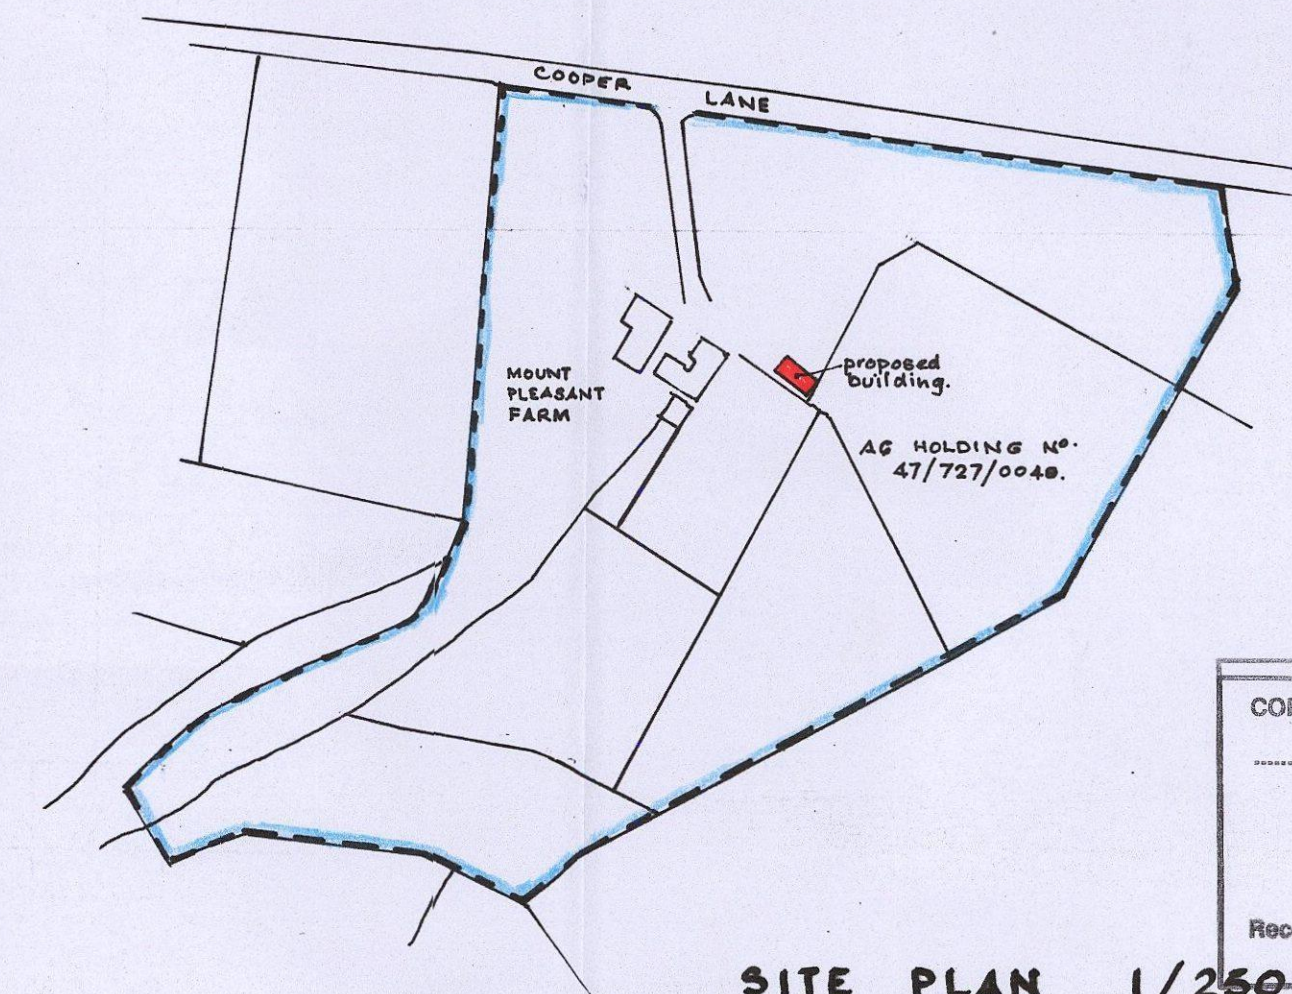

SITE PLAN 1/2500.

